


DEVELOPMENTS IN DESIGN LTD

WWW.DEVELOPMENTSINDSIGN.CO.UK
TEL.01344 641286

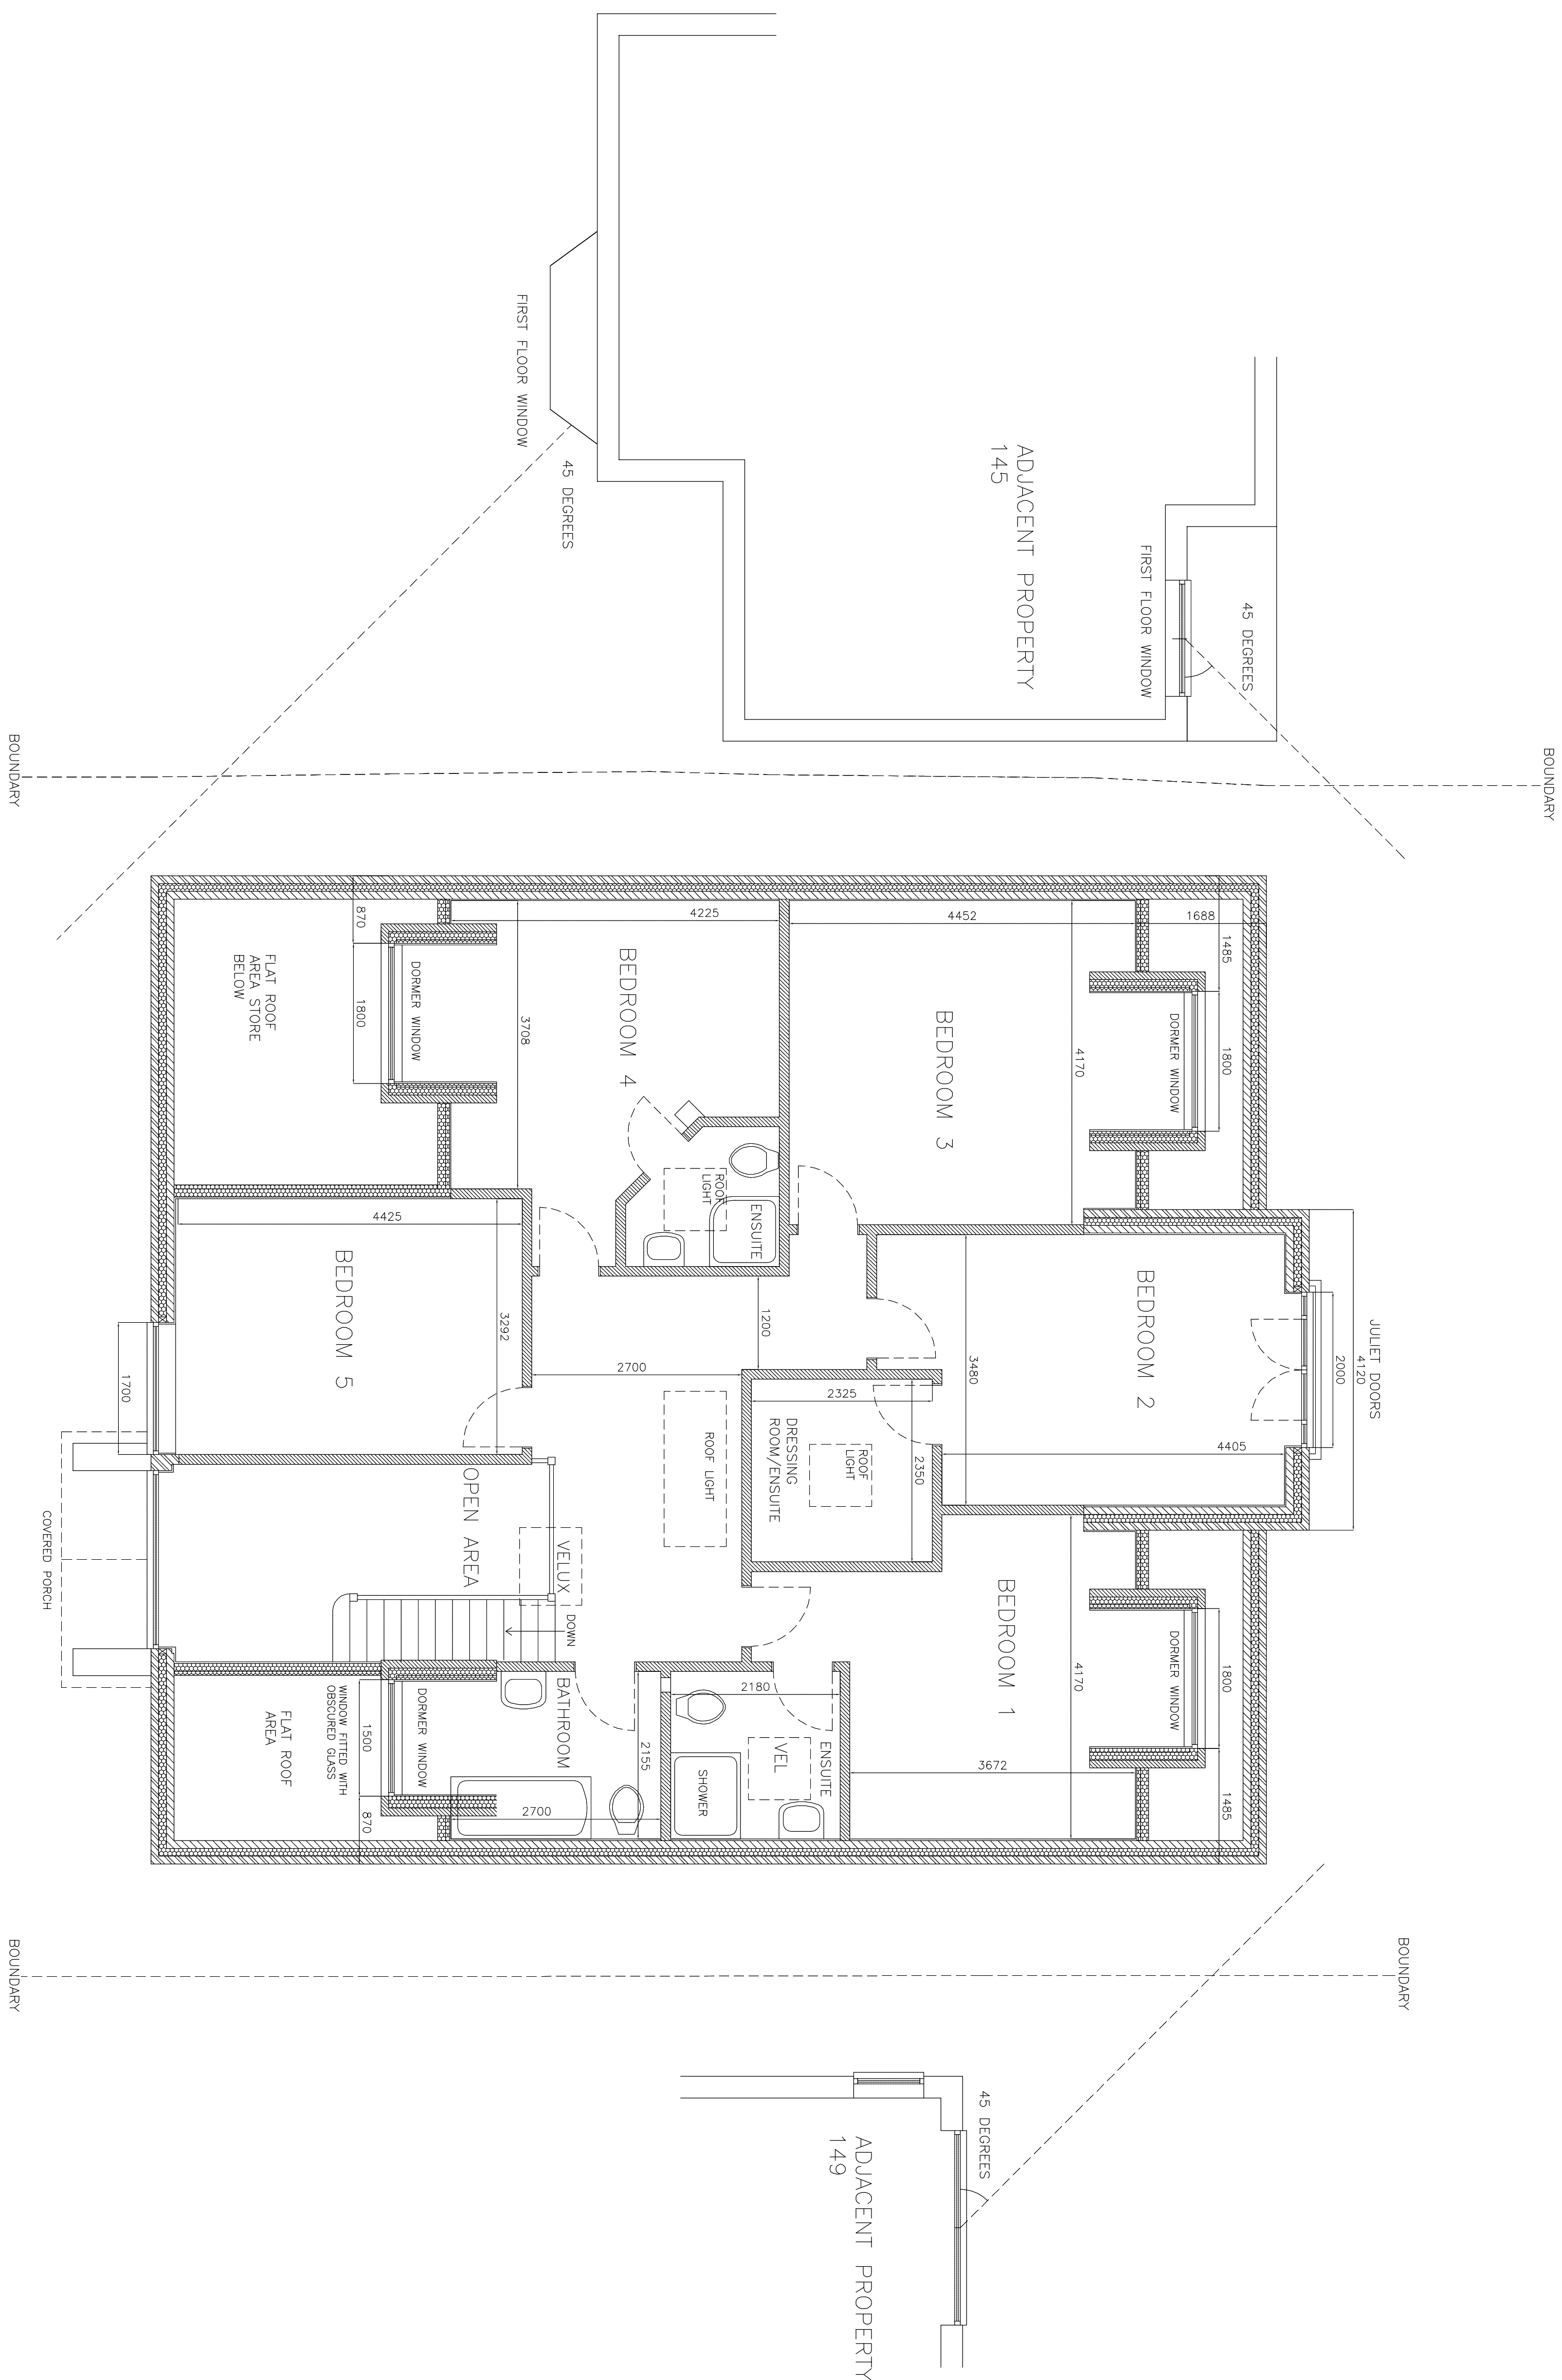


PROPOSED FIRST FLOOR PLAN

PROPOSED NEW BUILD HOUSE

MR AND MRS PUREWAL

147 UPPER WOODCOTE ROAD CAVERSHAM BERKS RG4 7JR

 

DRAWING NO. WR.006
DATE 8.7.25
SCALE 1:50