



DEVELOPMENTS IN DESIGN LTD

WWW.DEVELOPMENTSINDESIGN.CO.UK
TEL.01344 641286

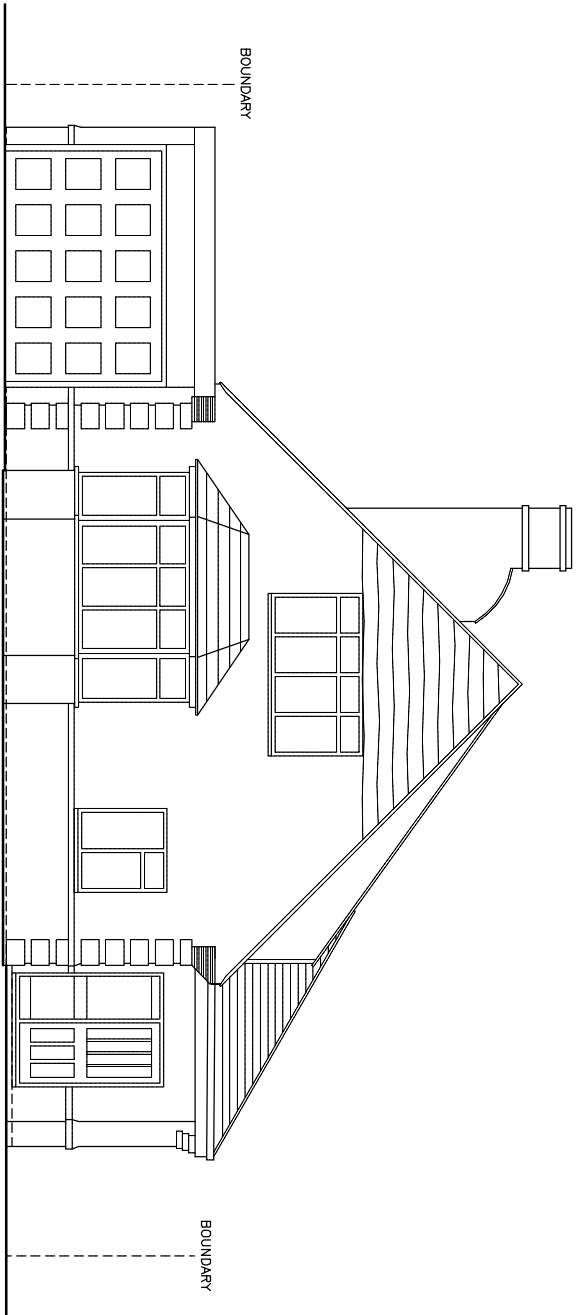


EXISTING FRONT ELEVATION

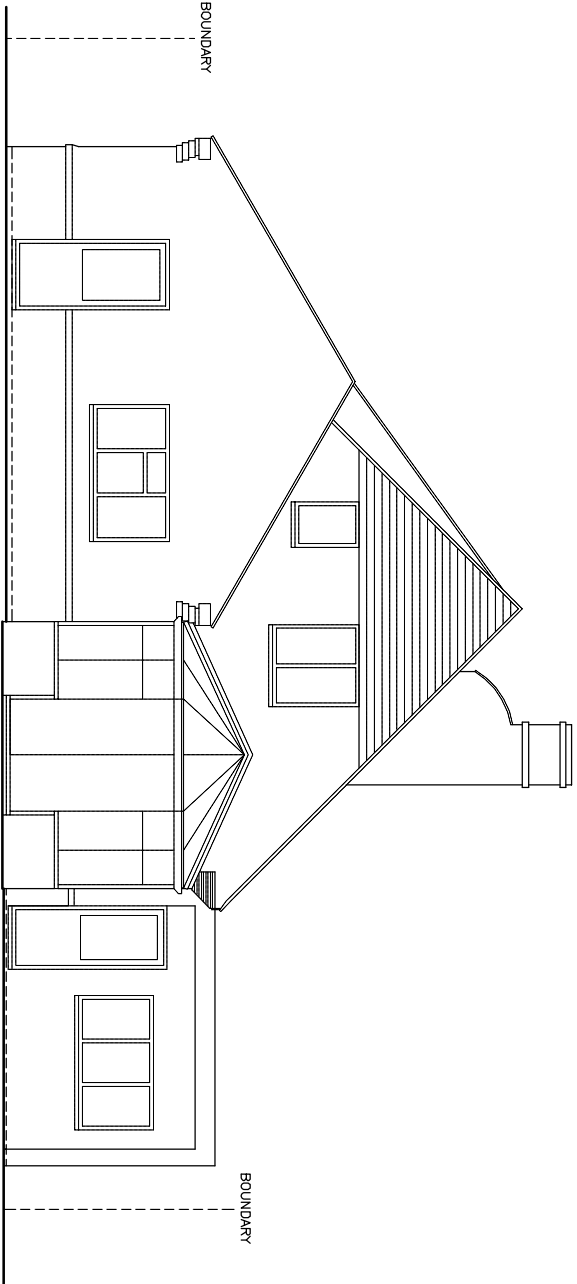


EXISTING REAR ELEVATION

ROOF TILES, DARK RED INTERLOCKING TILE
BRICKWORK, RED FACING BRICK BELOW FEATURE LINE
CREAM RENDER ABOVE BRICK FEATURE LINE
ALL GUTTERING AND DOWNPIPES BLACK PLASTIC
WINDOWS WHITE UPVC
ALL EXTERNAL TIMBER PAINTED WHITE

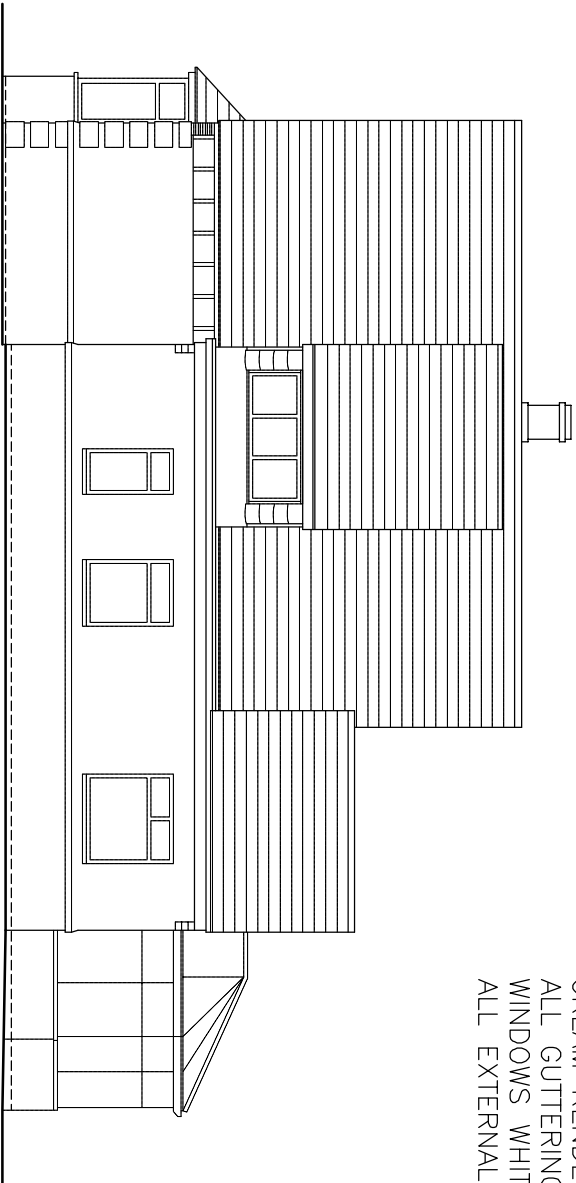

EXISTING SIDE ELEVATION

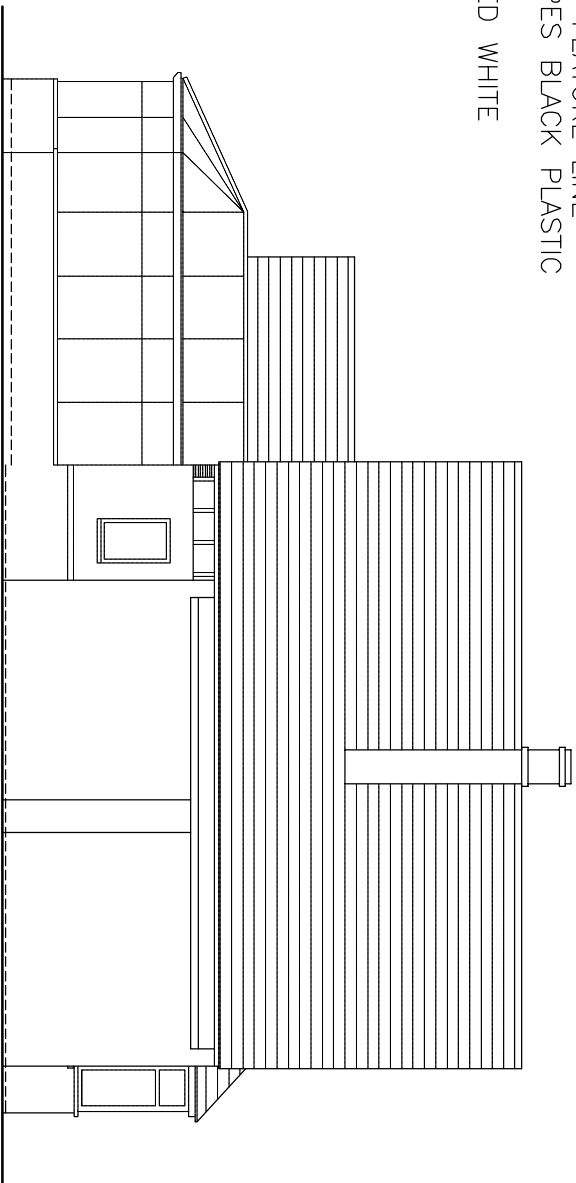


EXISTING SIDE ELEVATION

PROPOSED NEW BUILD HOUSE

MR AND MRS PUREWAL

147 UPPER WOODCOTE ROAD CAVERSHAM BERKS RG4 7JR

 

DRAWING NO. WR.001
DATE 8.7.25
SCALE 1:100