



DEVELOPMENTS IN DESIGN LTD

WWW.DEVELOPMENTSINDSIGN.CO.UK
TEL.01344 641286

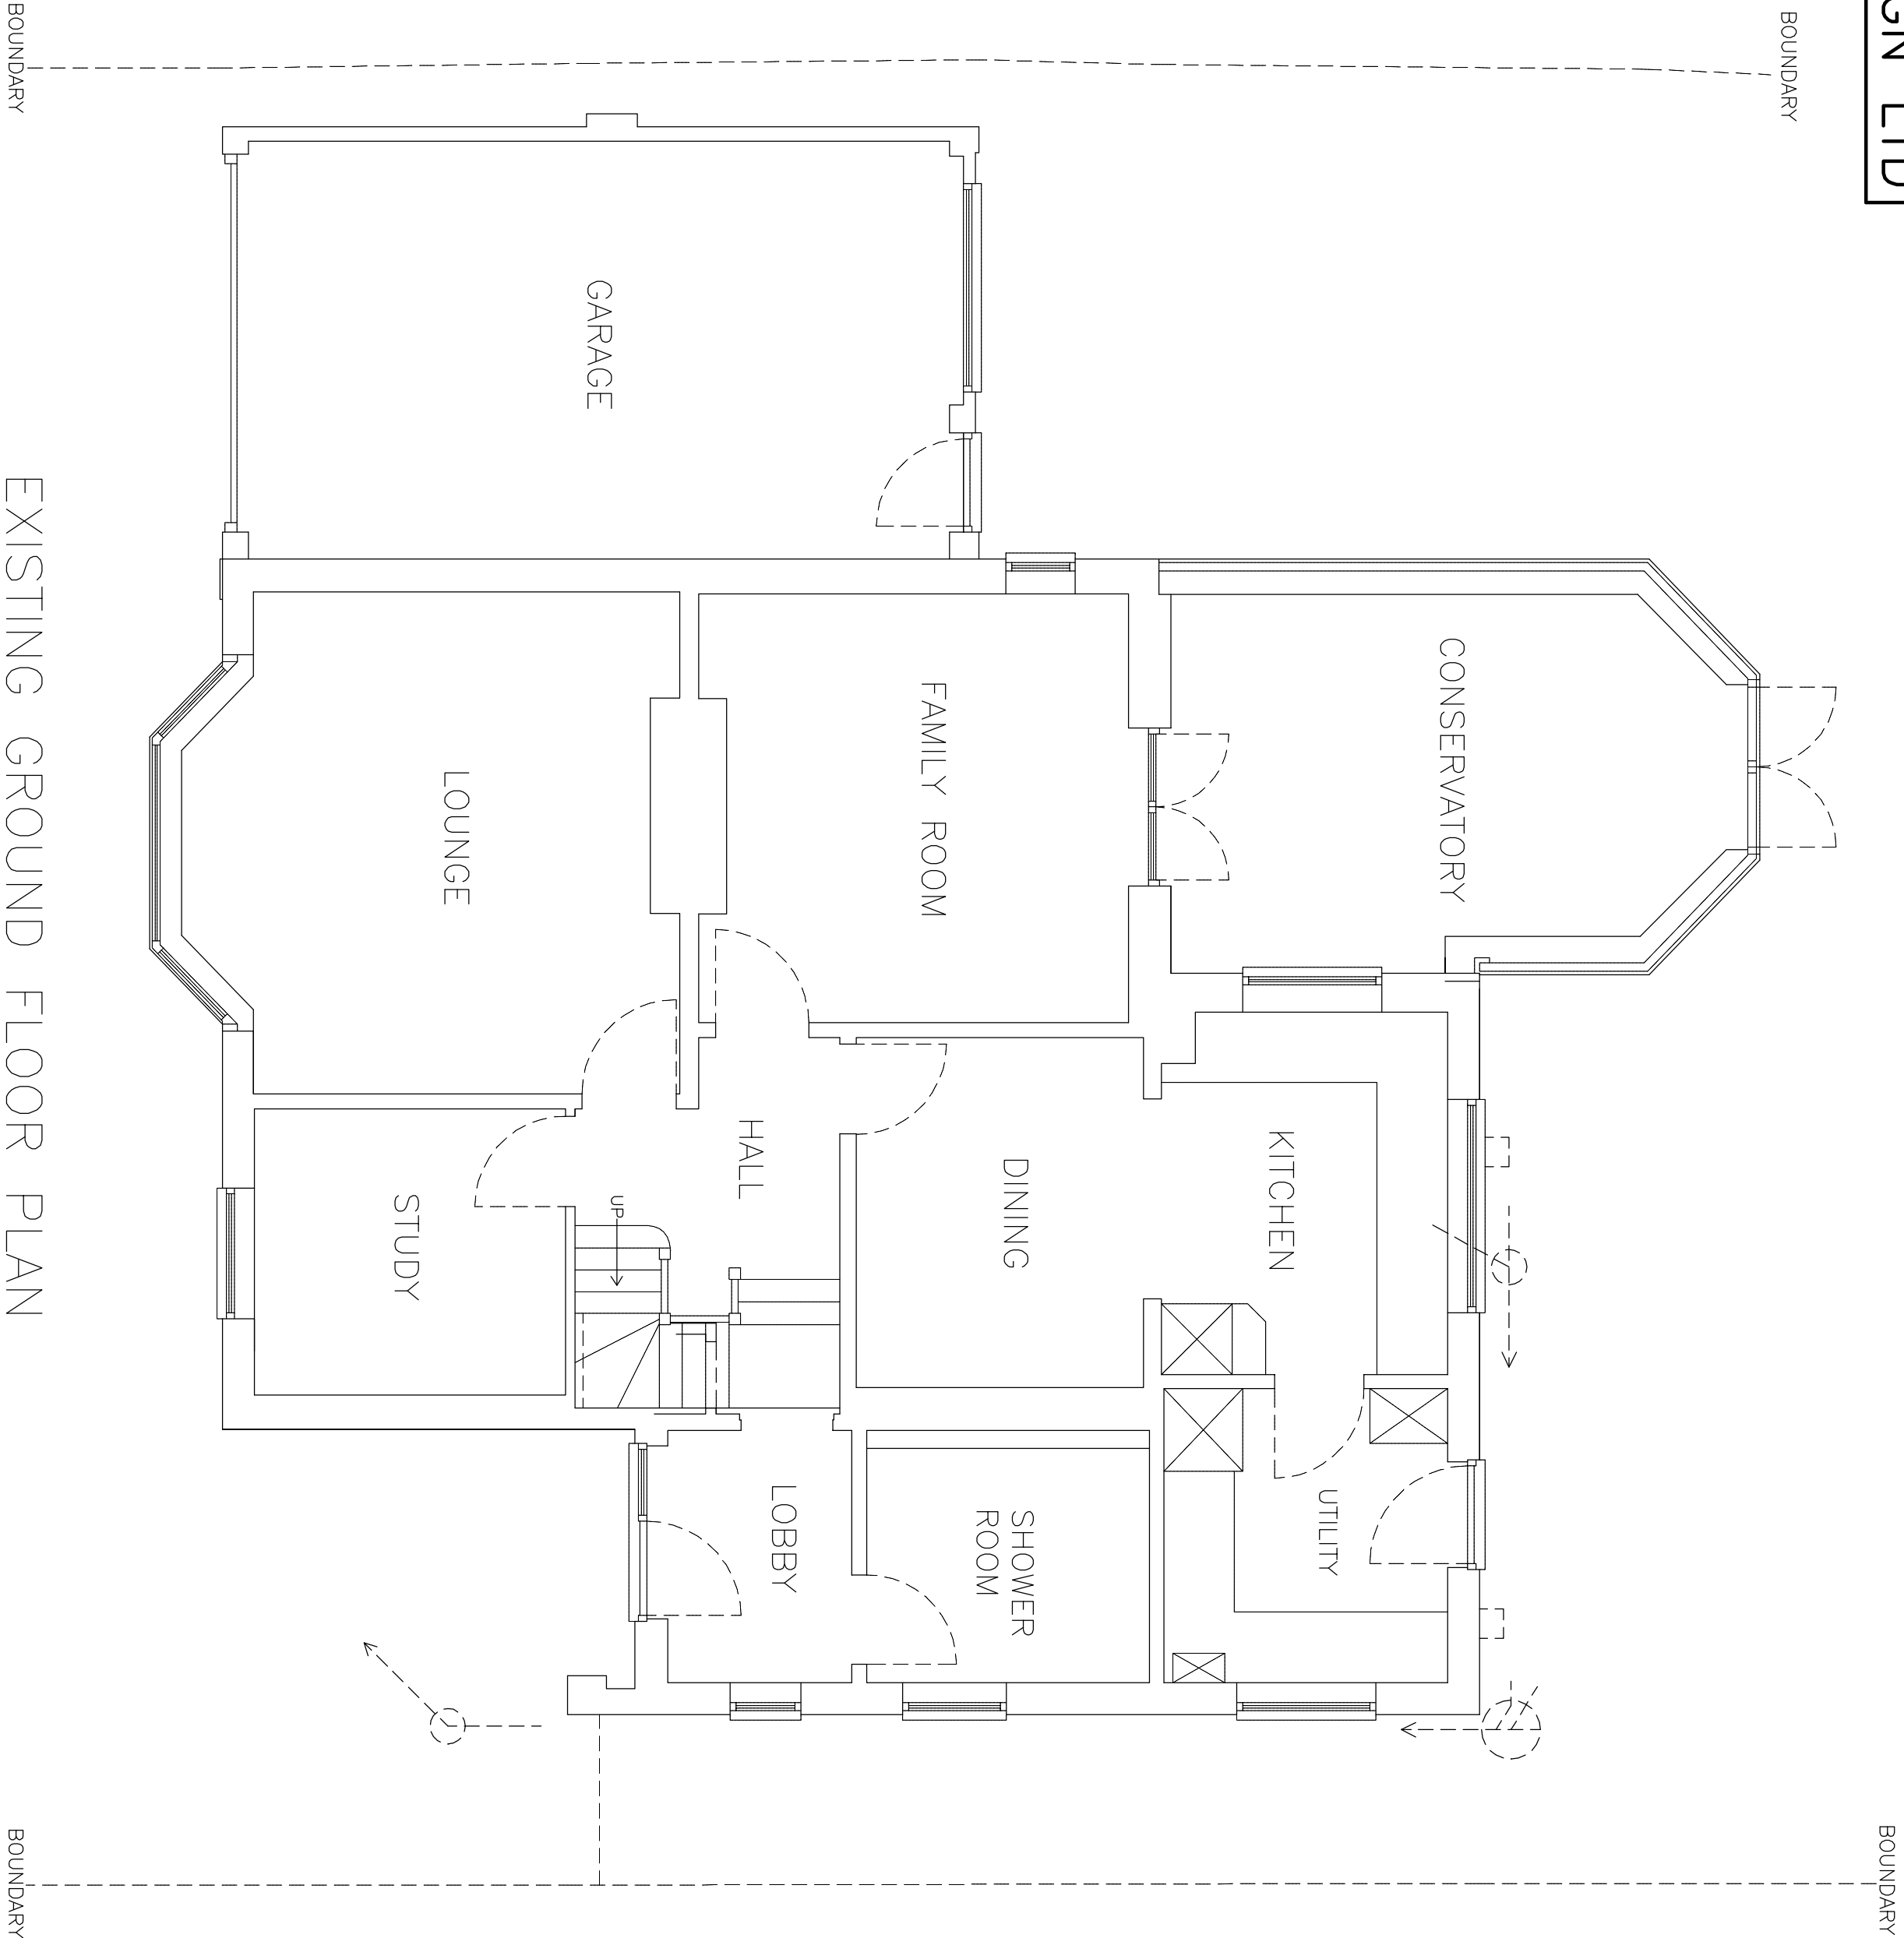

EXISTING GROUND FLOOR PLAN

PROPOSED NEW BUILD HOUSE

 

DRAWING NO. WR.003
DATE 8.7.25
SCALE 1:50

MR AND MRS PUREWAL

147 UPPER WOODCOTE ROAD CAVERSHAM BERKS RG4 7JR