


DEVELOPMENTS IN DESIGN LTD


WWW.DEVELOPMENTSINDSIGN.CO.UK
TEL.01344 641286

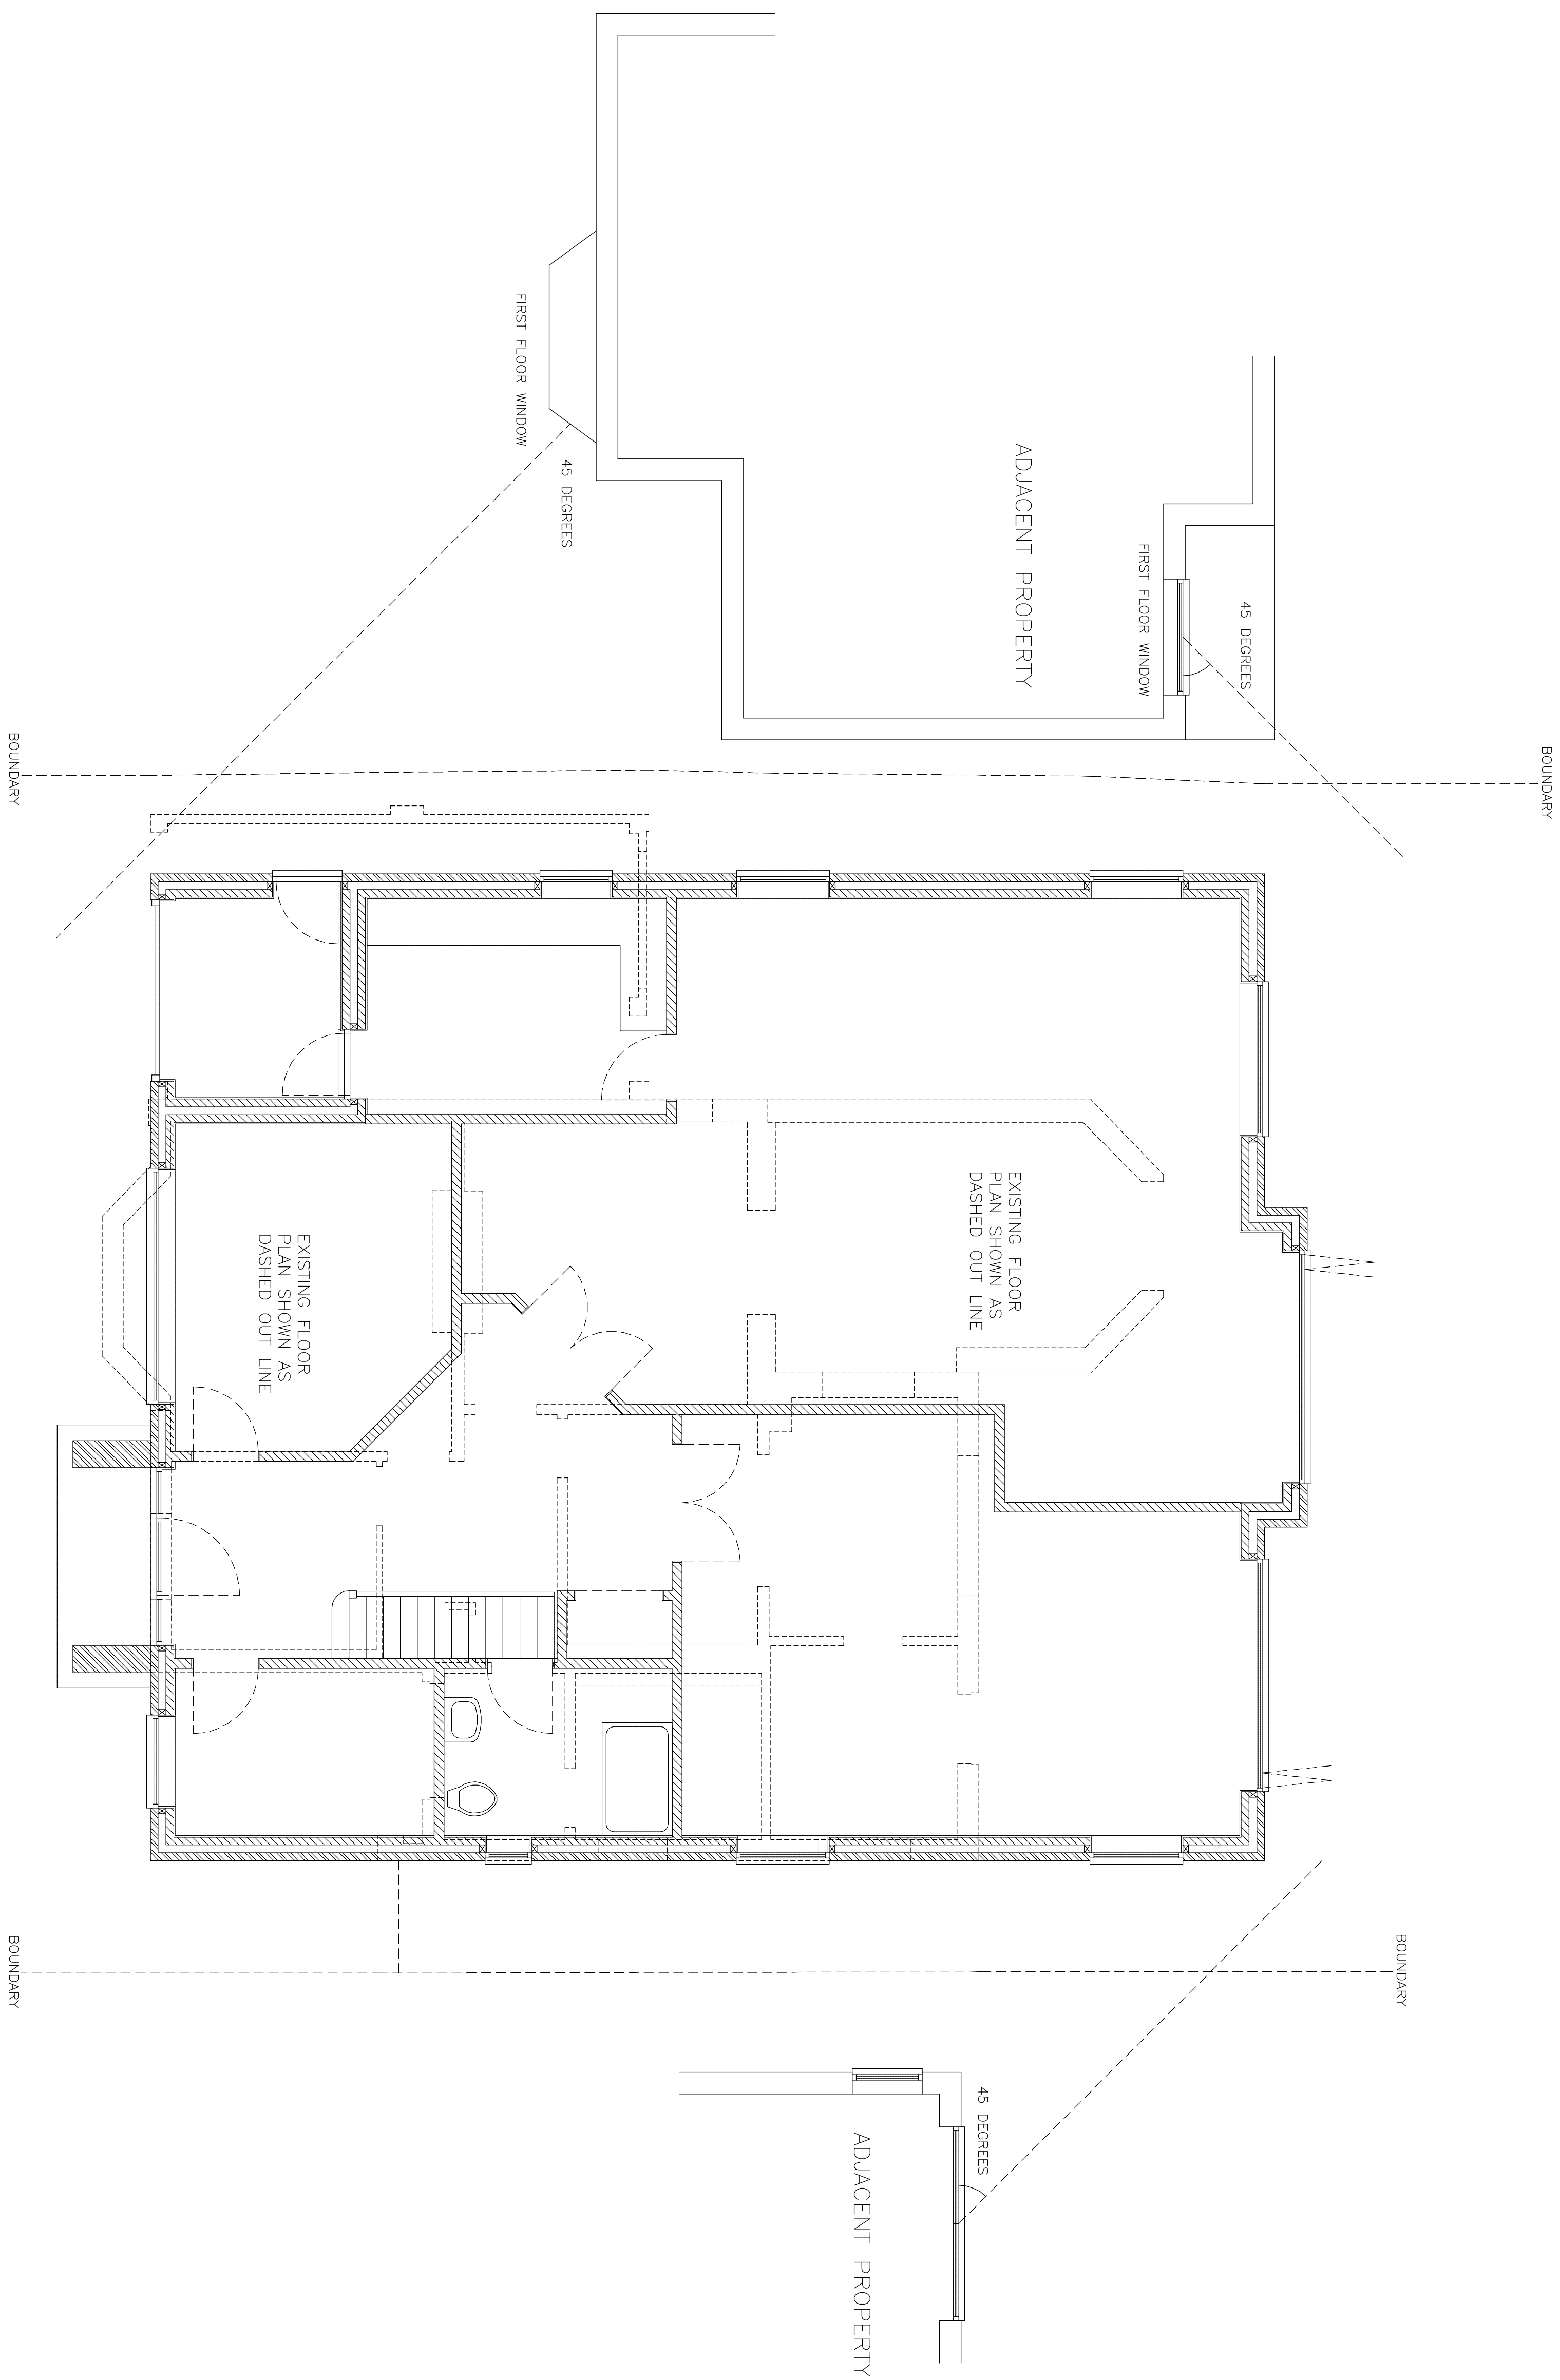

PROPOSED GROUND FLOOR PLAN SHOWING EXISTING GROUND FLOOR LAYOUT

PROPOSED NEW BUILD HOUSE

MR AND MRS PUREWAL 147 UPPER WOODCOTE ROAD CAVERSHAM BERKS RG4 7JR

 

DRAWING NO. WR.007
DATE 8.7.25
SCALE 1:50