


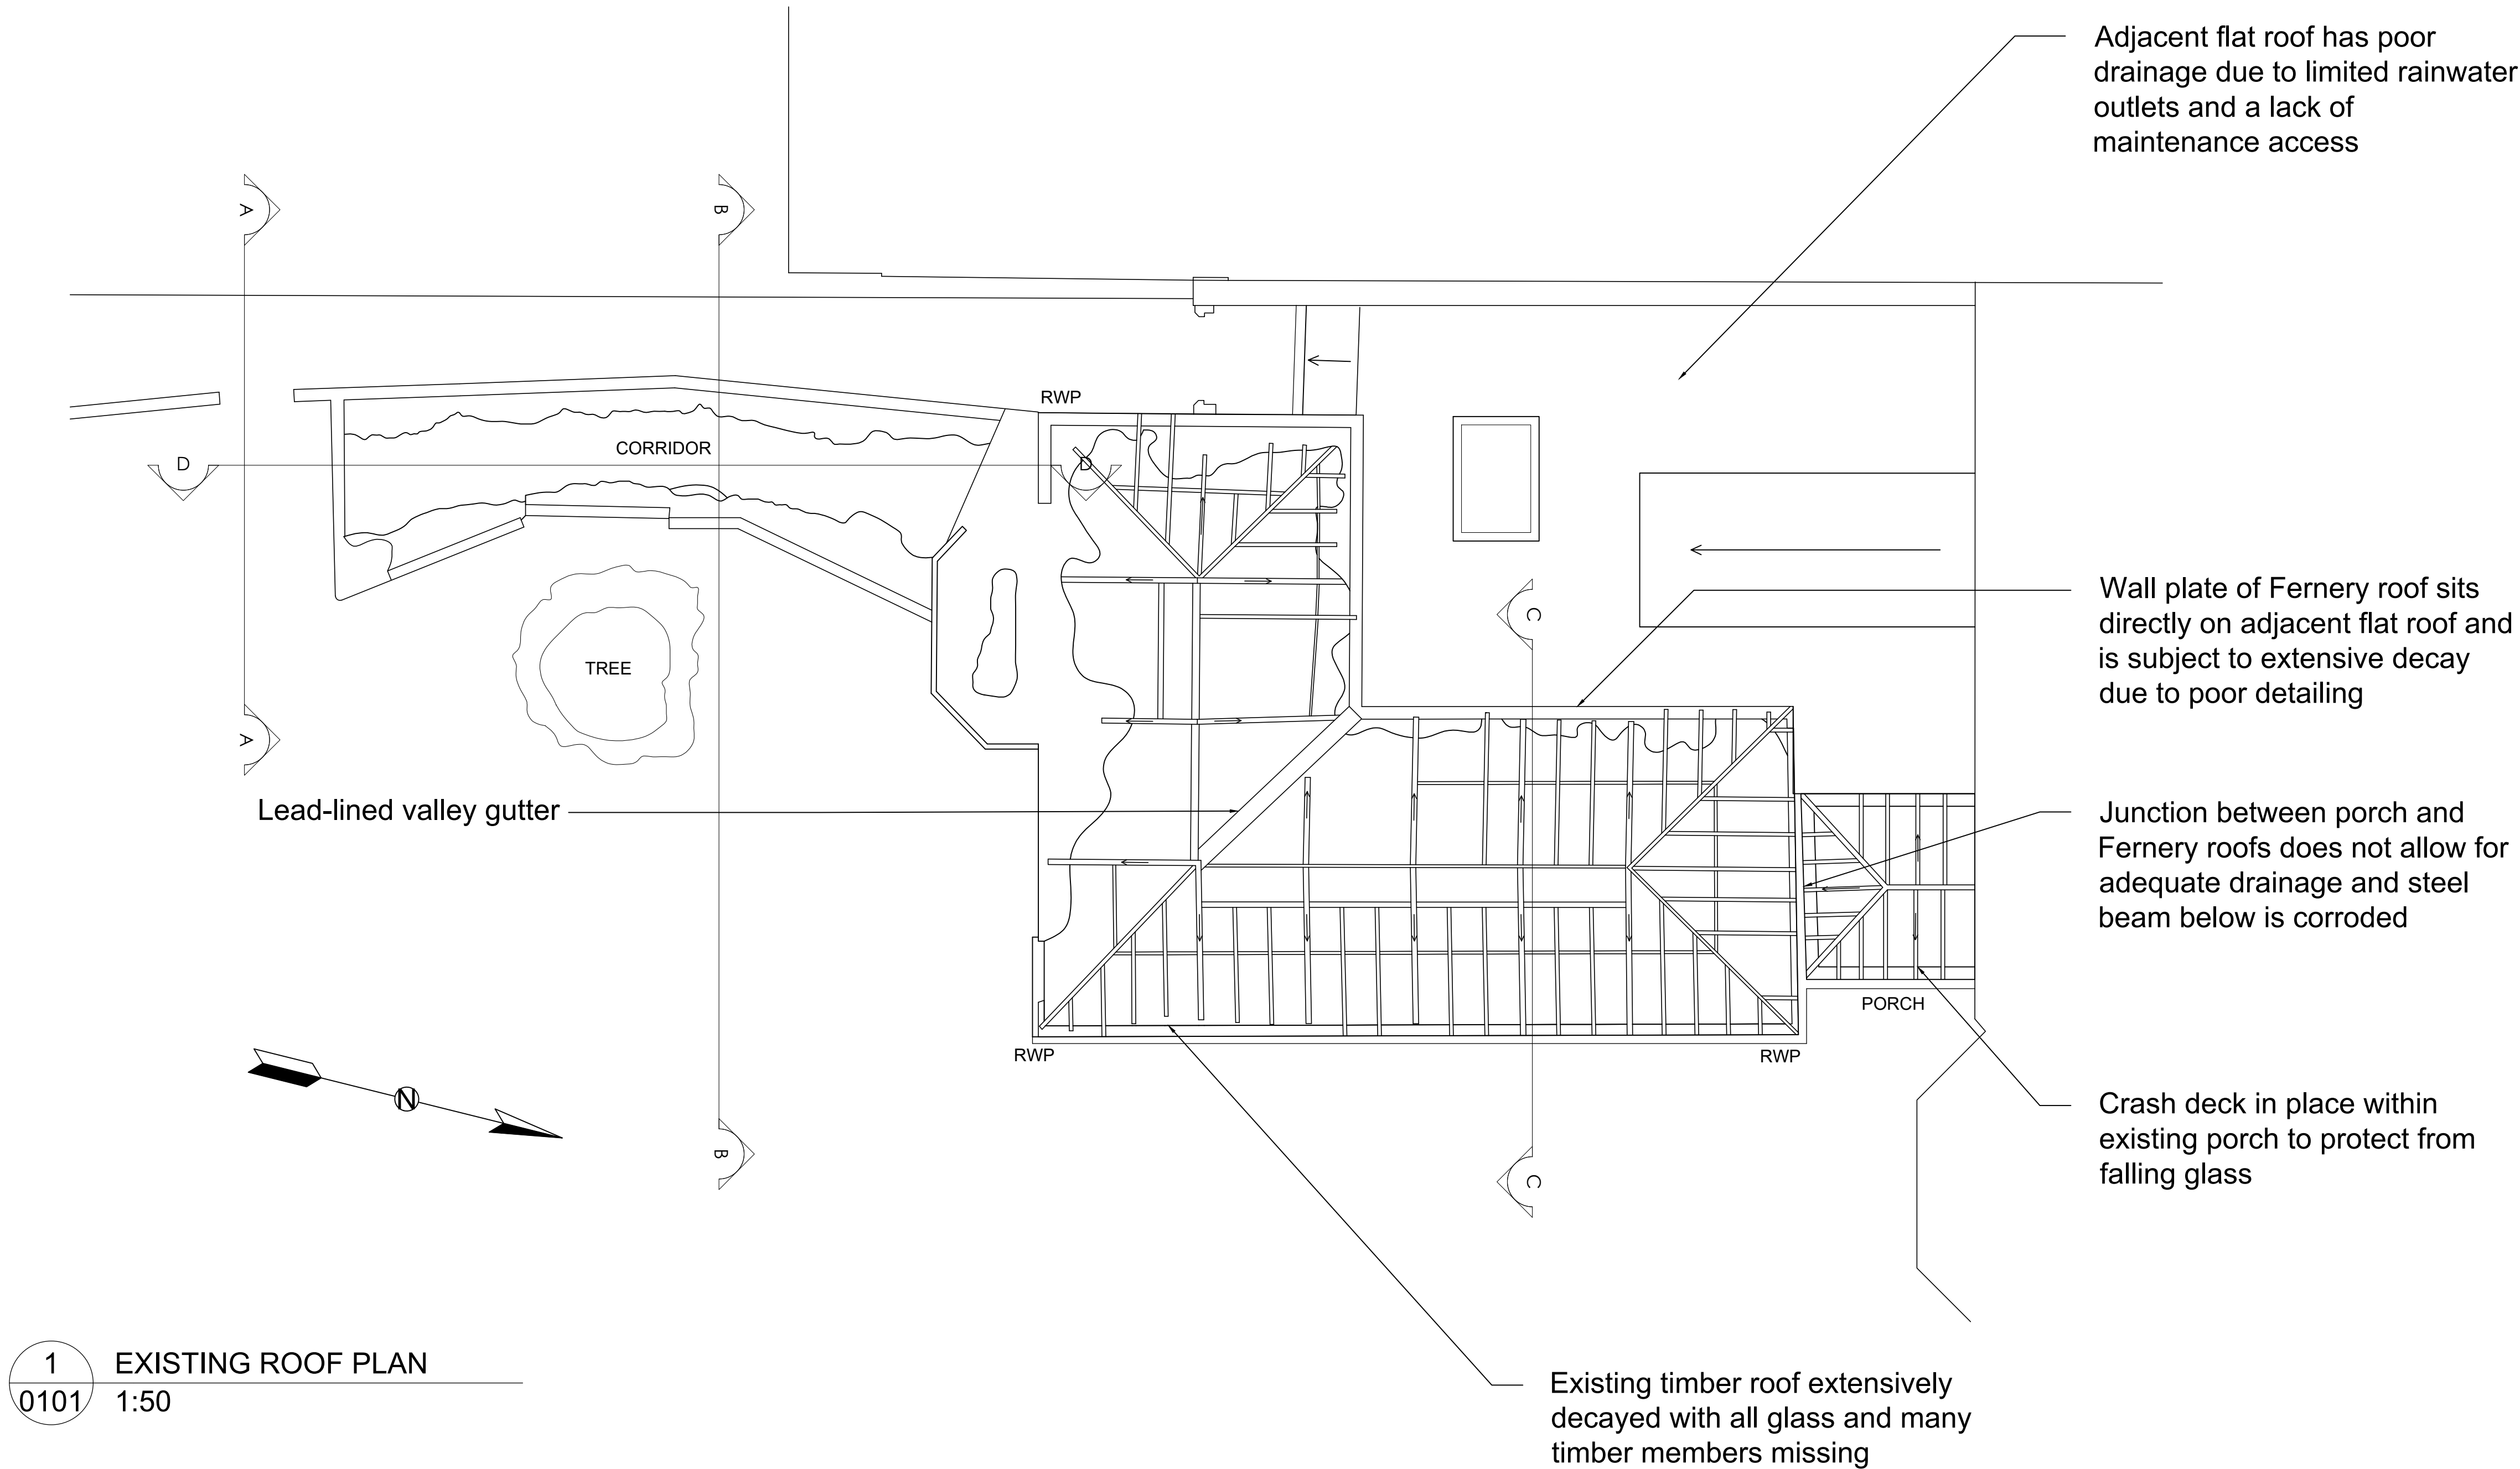

1
0101

EXISTING ROOF PLAN
1:50

Notes:

Drawings are based on survey data and may not accurately represent what is physically present.



Do not scale from this drawing. All dimensions are to be verified on site before proceeding with the work.

All dimensions are in millimetres unless noted otherwise.

Purcell shall be notified in writing of any discrepancies.

All digital information within this DWG format file is the copyright of Purcell Architecture Limited and is for information purposes only. No digital information maybe reused or reproduced by any party for any purpose without written permission.

Key Plan
not to scale

 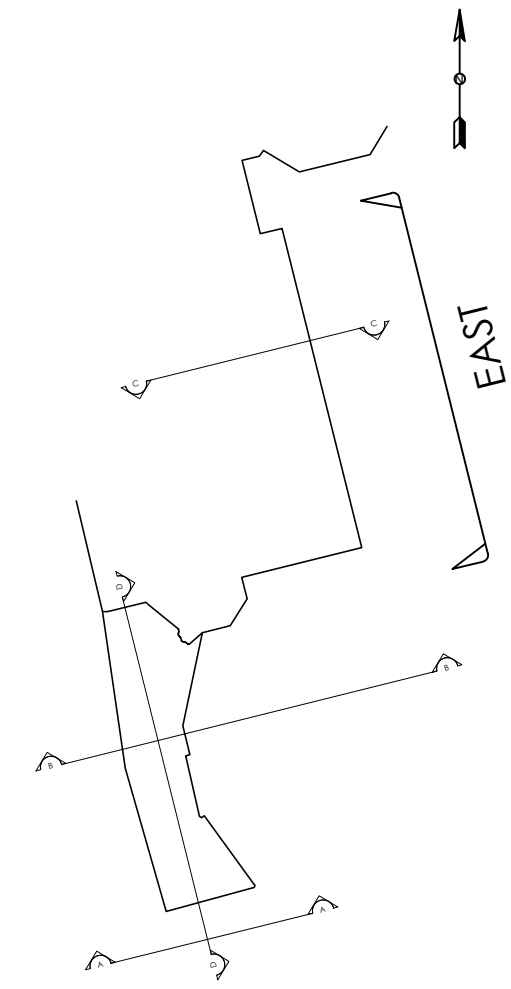

REV	DATE	BY	CHK	DESCRIPTION
P01	13.03.25	JG	AB	Pre-app

CLIENT
University of Reading

PROJECT
The Fernery at The Acacias

JOB NUMBER
242925

PURCELL

TITLE
Existing Roof Plan

SIZE SCALE
A1L 1:50

REV SUITABILITY/REASON FOR ISSUE
P01 For Information

DRAWING NUMBER
242925-PUR-ZZ-01-DR-A-0101

PURCELL® IS THE REGISTERED TRADE NAME FOR PURCELL ARCHITECTURE LTD AND ALL SUBSIDIARY COMPANIES AND IS REGISTERED IN THE UNITED KINGDOM, EUROPEAN UNION, HONG KONG, CHINA AND AUSTRALIA.
© PURCELL 2025. www.purcelluk.com