


REV	COMMENTS	DATE

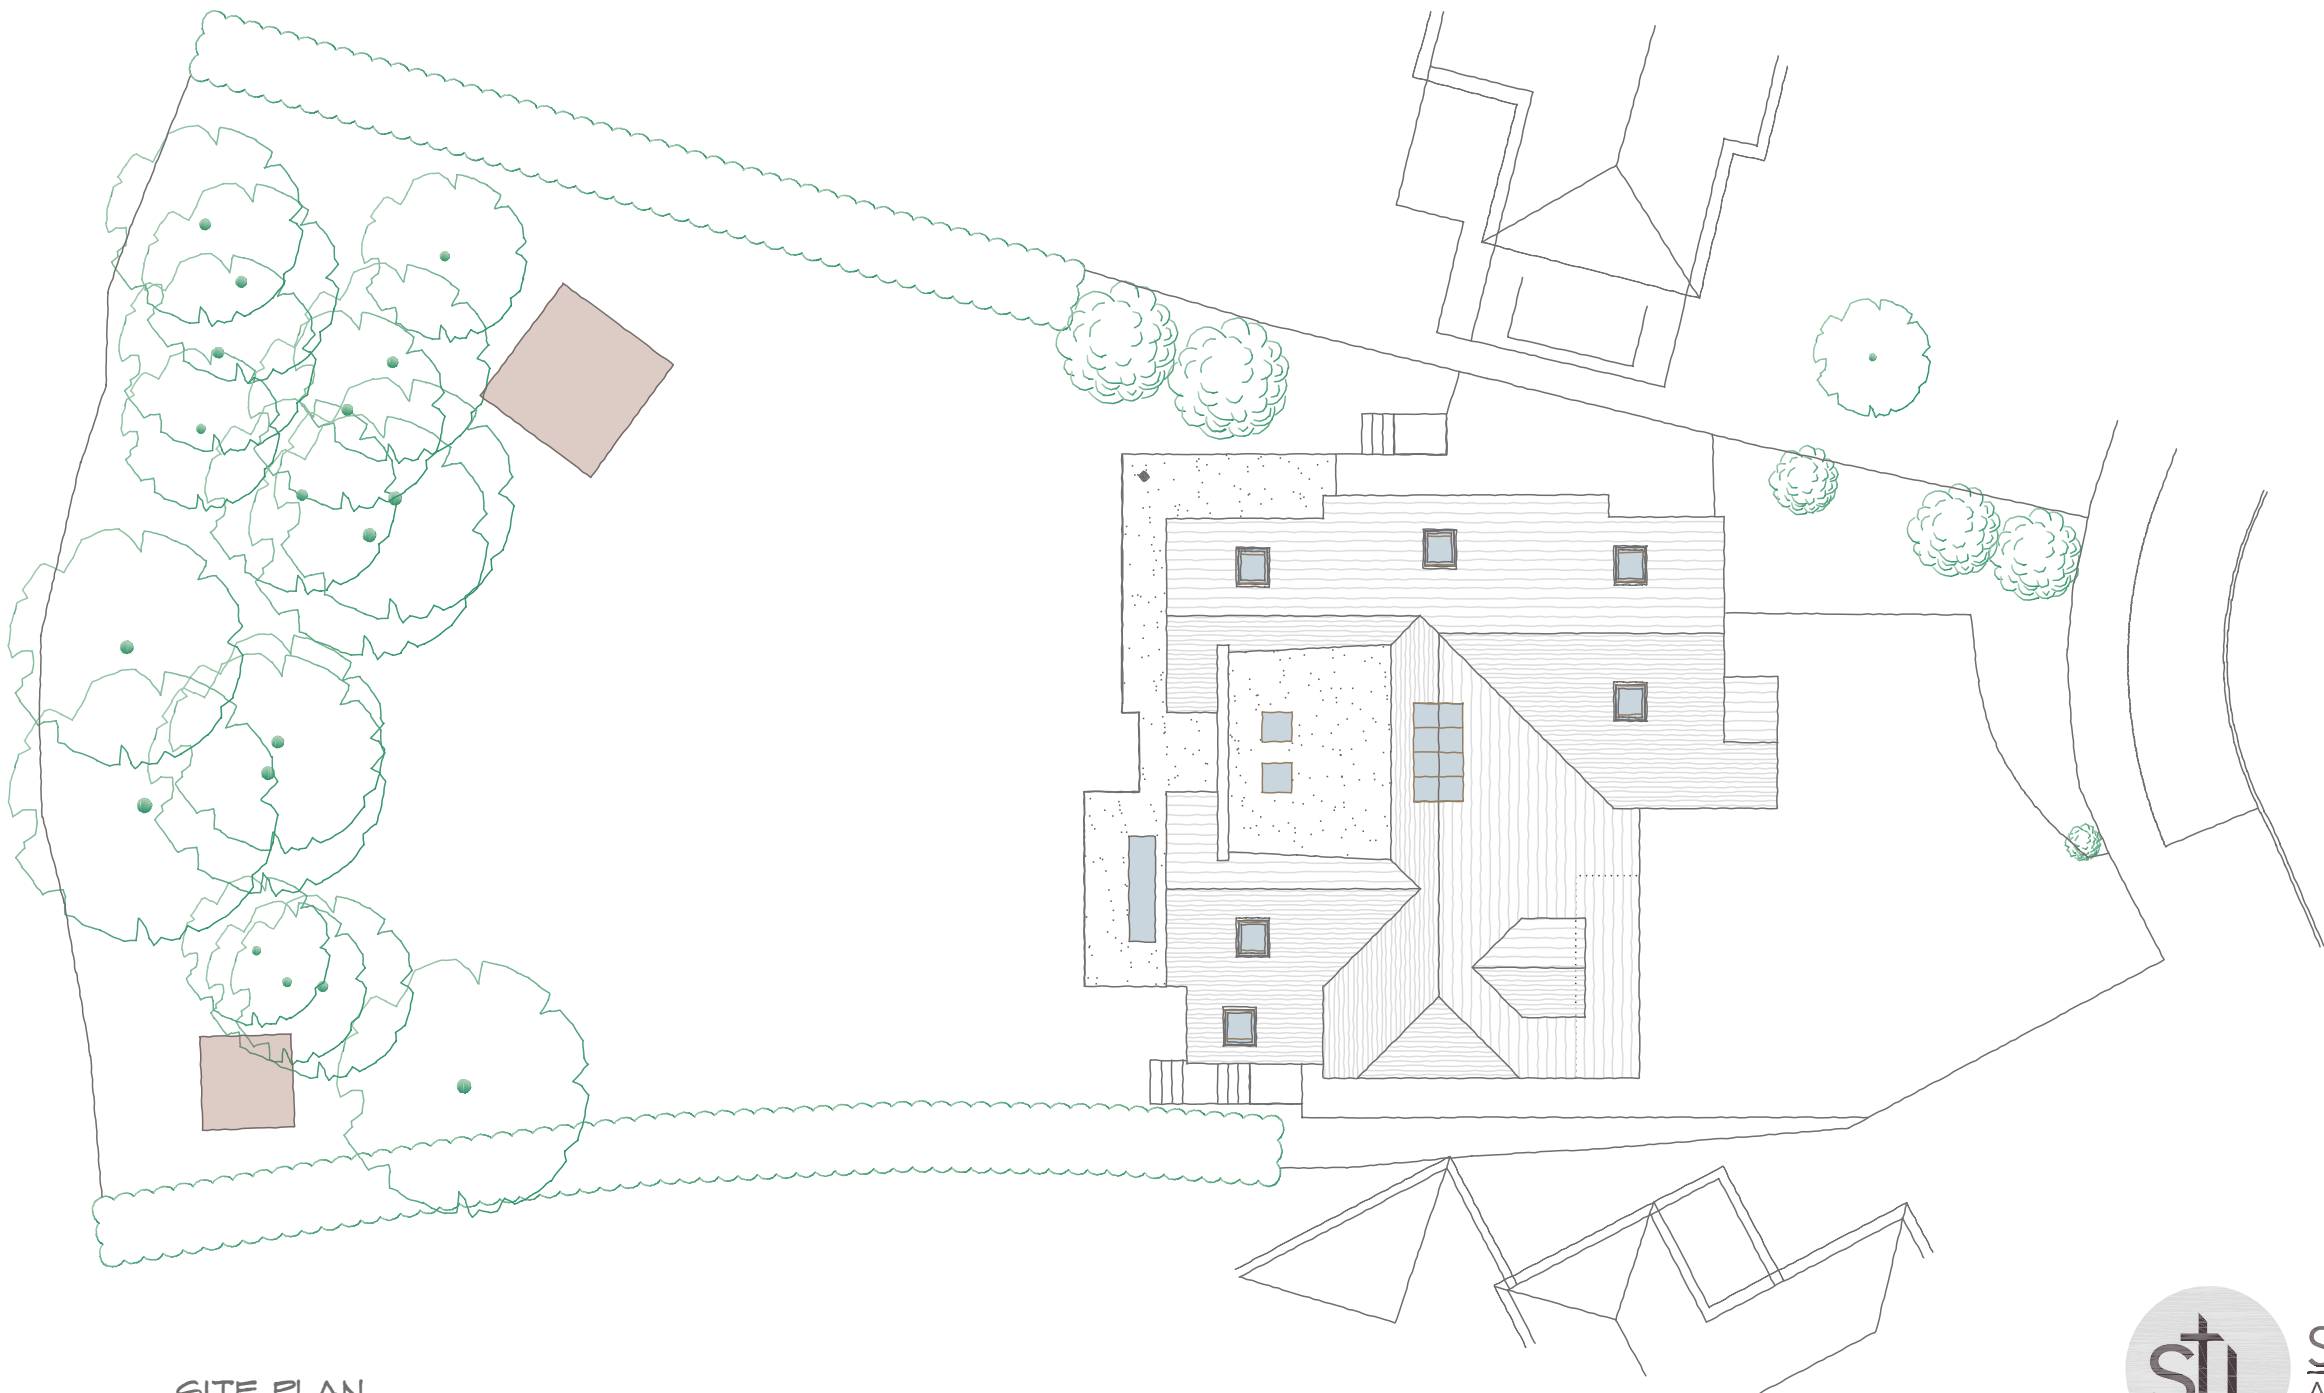

SITE PLAN

1:200 scale Bar
This Drawing has been produced for printing onto A3 size paper,





SHAUN TANNER

ARCHITECTURE & PLANNING

www.stlarchitecture.co.uk studio@stlarchitecture.co.uk 0118 989 0808

CLIENT	Mr & Mrs J. Howes				
PROJECT	39 Brooklyn Drive, Emmer Green, Reading, Berkshire RG4 8SR				
DRAWING	PROPOSED SITE PLAN				
STATUS	planning	DATE May 2025			
SCALE	1:200@ A3	DRAWN DN	CHECKED	NO 0000/206	REV A

THIS DRAWING MUST NOT BE SCALED UNLESS ISSUED FOR PLANNING PURPOSES. ALL DIMENSIONS ARE TO BE VERIFIED PRIOR TO SETTING OUT, COMMENCING WORK, OR PRODUCTION OF FABRICATION DRAWINGS. REPORT ANY DISCREPANCIES TO THE SUPERVISING OFFICER IMMEDIATELY. ©