

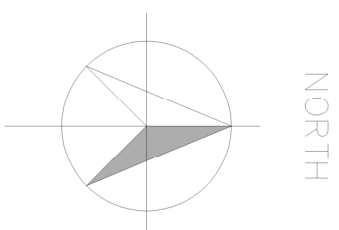
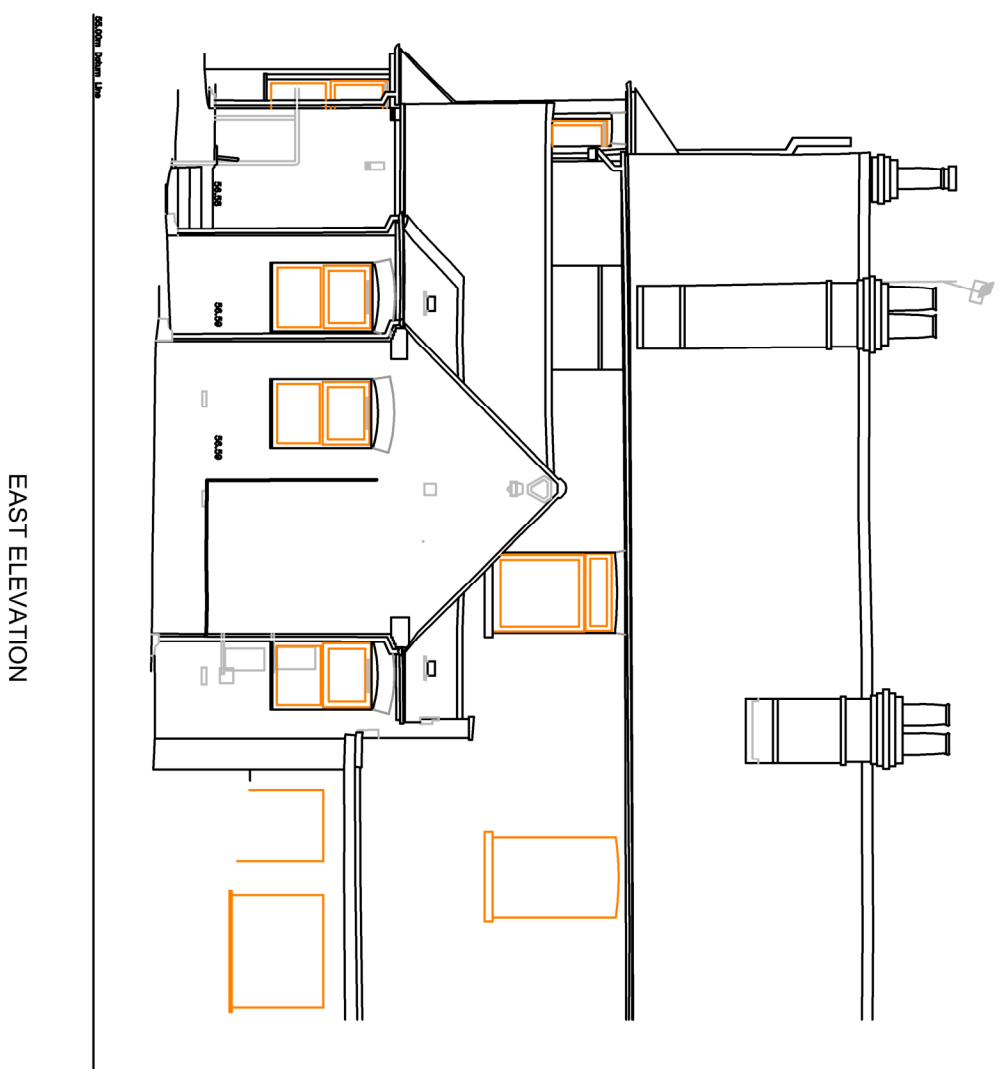
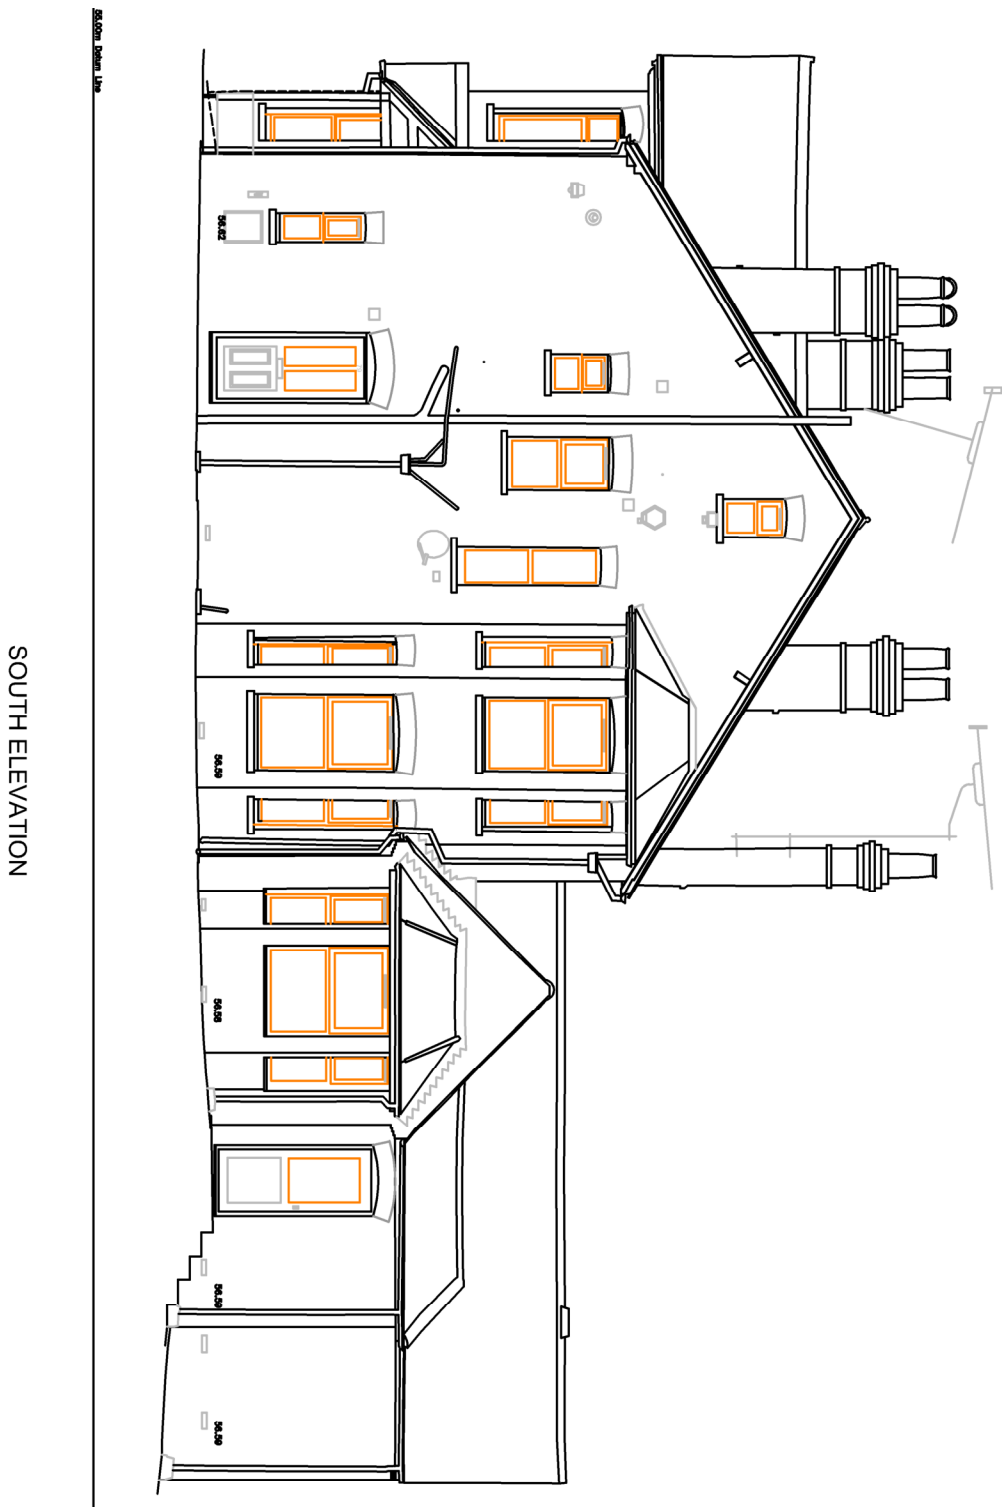



GROUND FLOOR PLAN

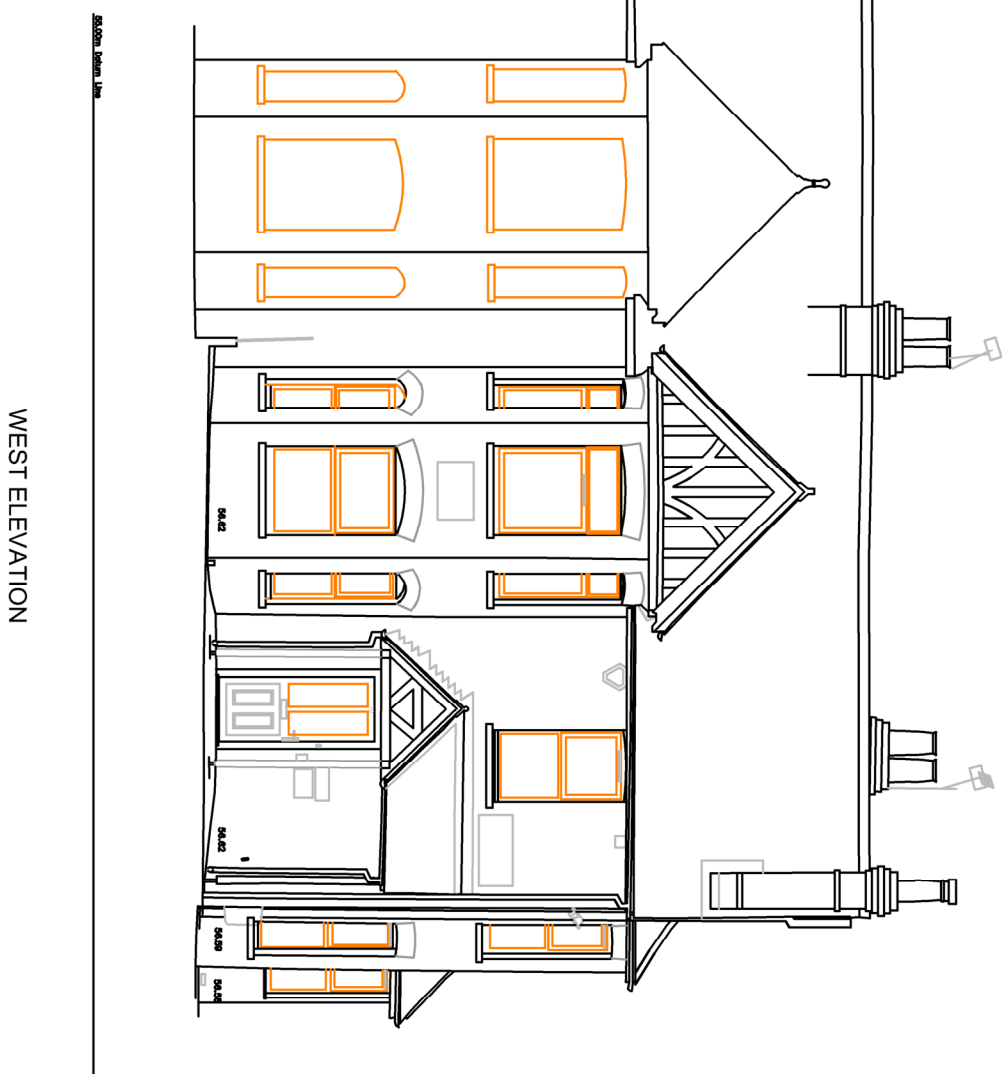

ROOF PLAN

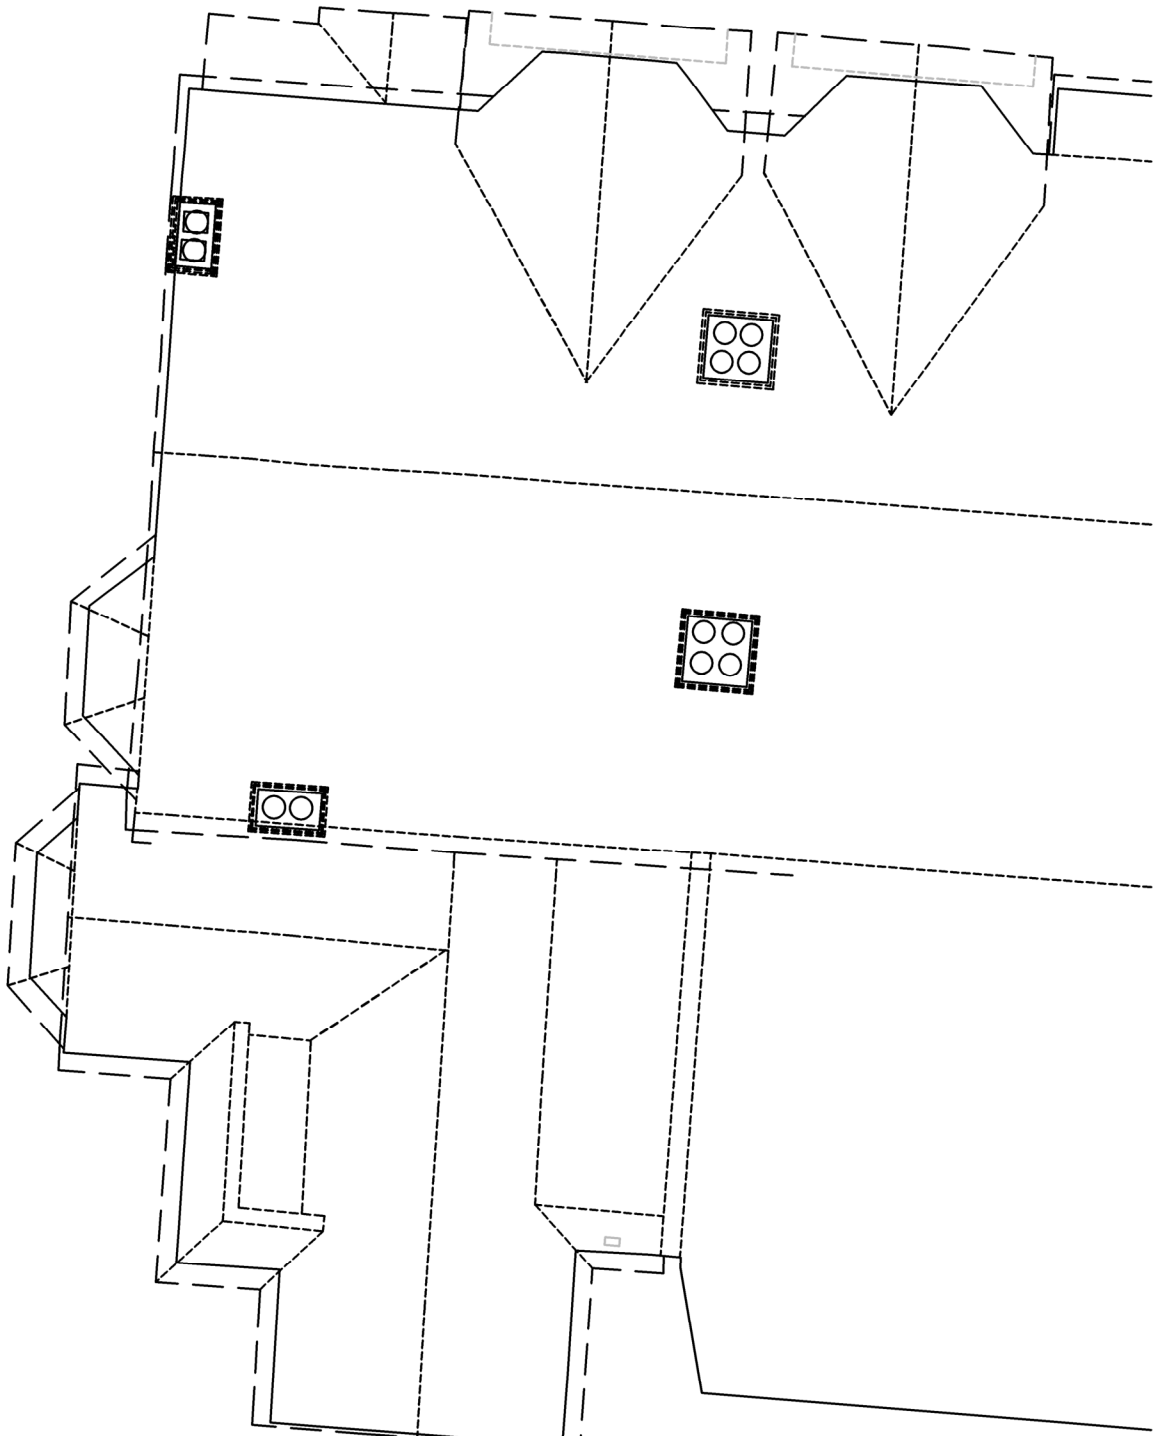

Elevation Locations

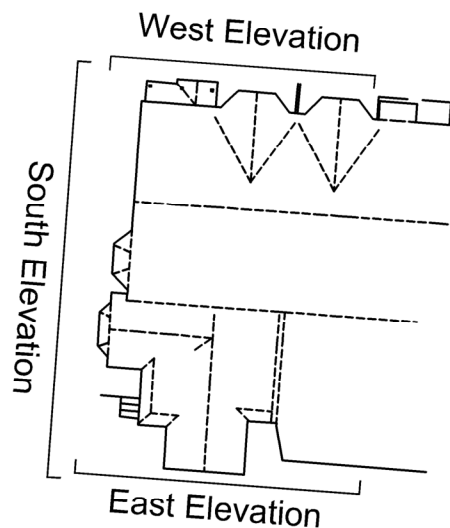

Land & Measured Building Surveyors

27-29 New Street
Chorlton
Wotton-under-Edge
South Glos.
GL12 8ES
Tel: 01453 845017
Tel: 01453 845360
www.dandosurveying.co.uk
engineers@dandosurveying.co.uk

Project Name:
Russell Street Surgery
79 Russell Street, Reading RG1 7XG

Drawing Title:
Floor Plan & Elevations

Client:
Dr Manohar Swami
Agent:
Mathewson Waters Architects

Date: 10th June 2025
Scale: 1:100 @ A1

Grid Orientation
North (GPS)
Sheet ID
Rev

Site Level Datum
OS 493
Surveyed By
SP
Drawn By
EK



SURVEY DRAWINGS
PROVIDED BY DANDO
SURVEYING LTD

79, RUSSELL STREET, READING

REVISION	DATE	AMENDMENTS
1		
2		
3		
4		
5		
6		
7		
8		
9		
10		

SCALE BAR - 1:100

EXISTING PLANS
AND ELEVATIONS

MATHEWSON WATERS ARCHITECTS

enquiries@mw-architects.co.uk
01885 73131

The Old Surgery
Crowle Road, Lambourn
Berkshire - RG17 8NR

enquiries@mw-architects.co.uk
01885 73131

1:100 @ A1
1:200 @ A3

WHITCHURCH STUDIO
07540 726362

RIBA #

Chartered Practice

© MATHEWSON WATERS ARCHITECTS LLP

25024. PL102