




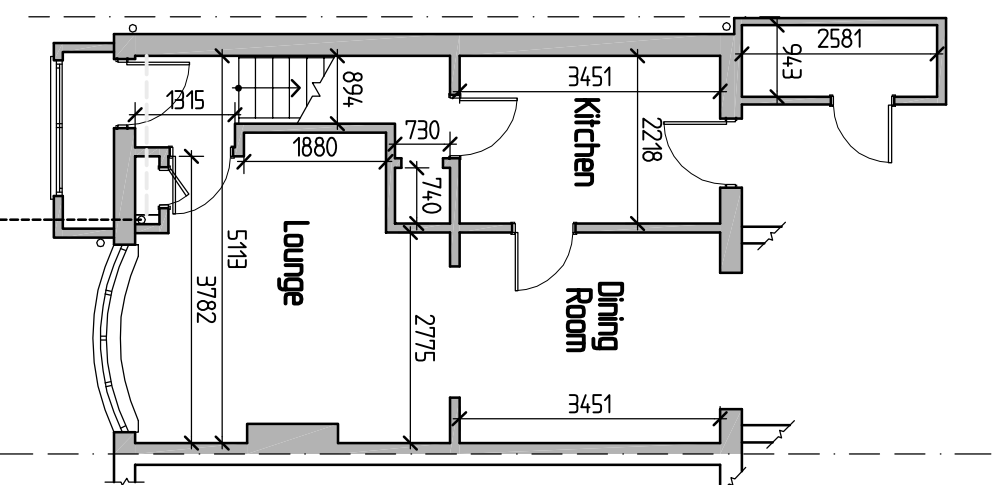


Existing Floor Plan
SCALE BAR @ 1-100
0 1 2 3 Metres

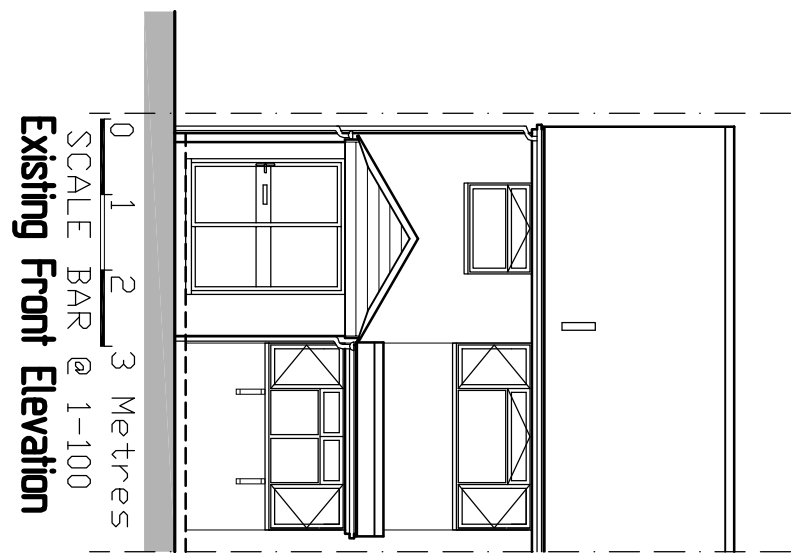


Existing Front Elevation
SCALE BAR @ 1-100
0 1 2 3 Metres

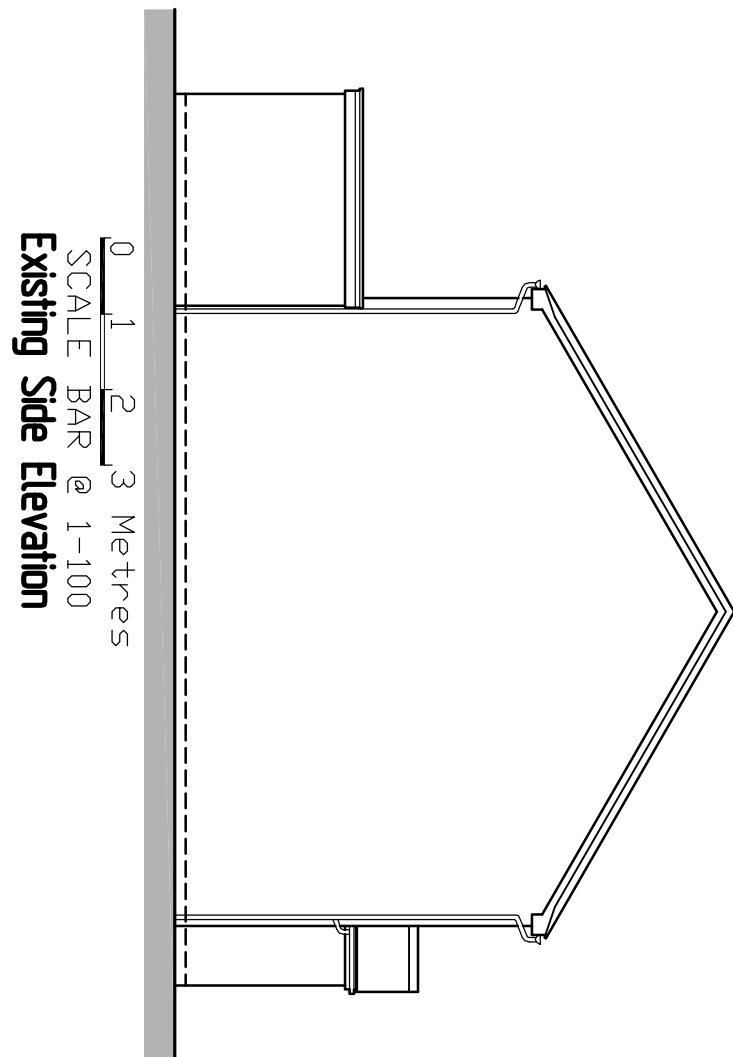


Existing Side Elevation
SCALE BAR @ 1-100
0 1 2 3 Metres

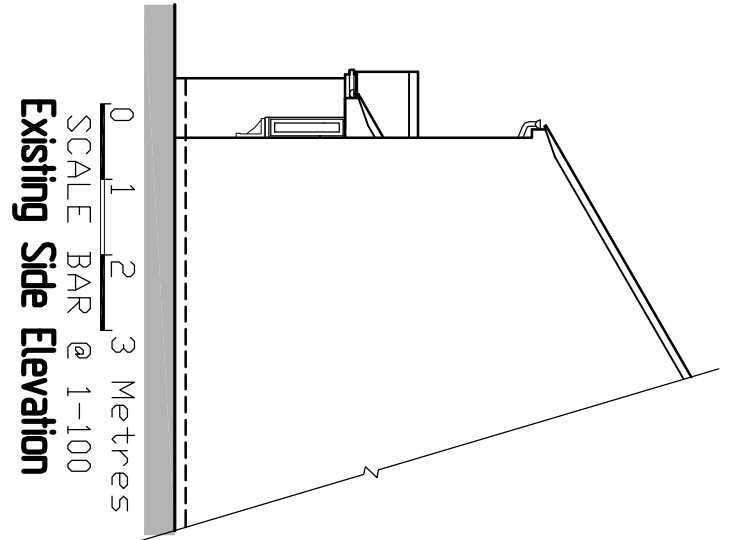


Existing Side Elevation
SCALE BAR @ 1-100
0 1 2 3 Metres

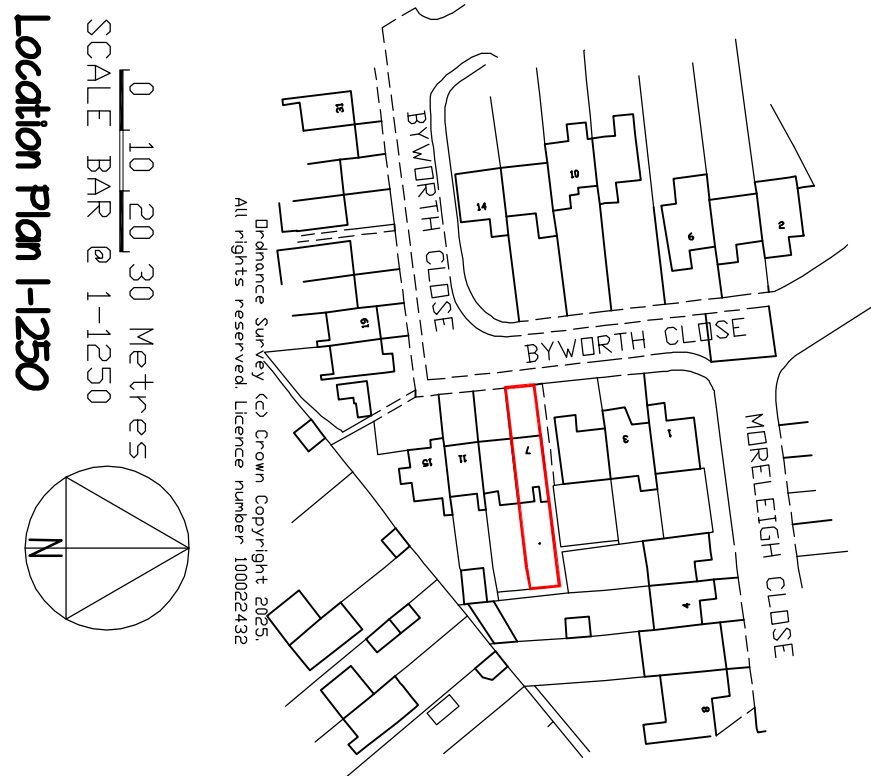


Location Plan 1-1250
SCALE BAR @ 1-1250
0 10 20 30 Metres

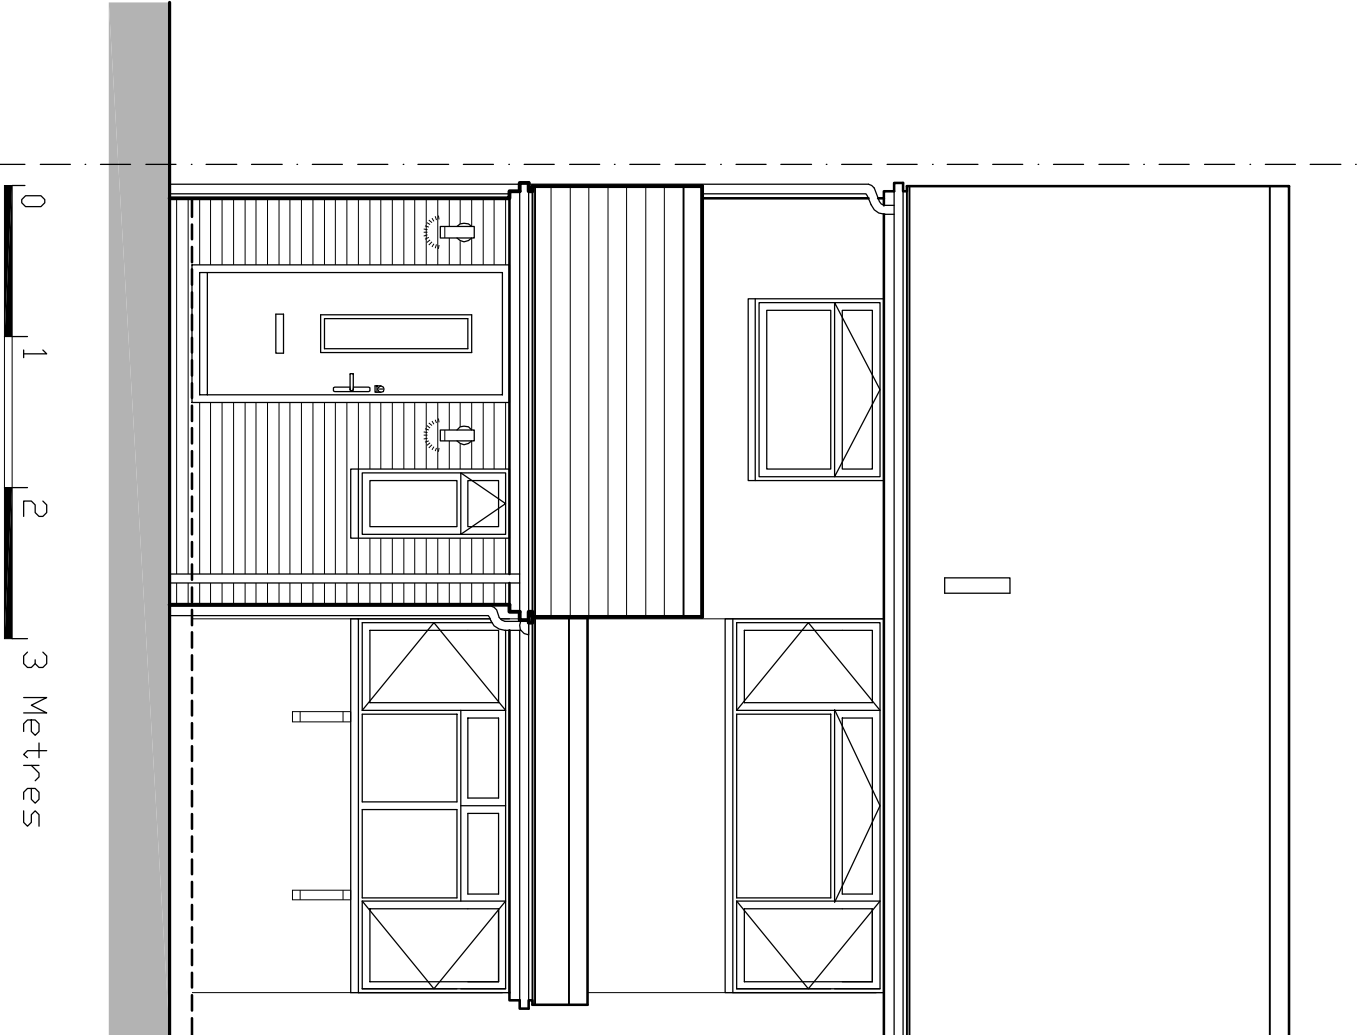


Proposed Front Elevation
SCALE BAR @ 1-50
0 1 2 3 Metres

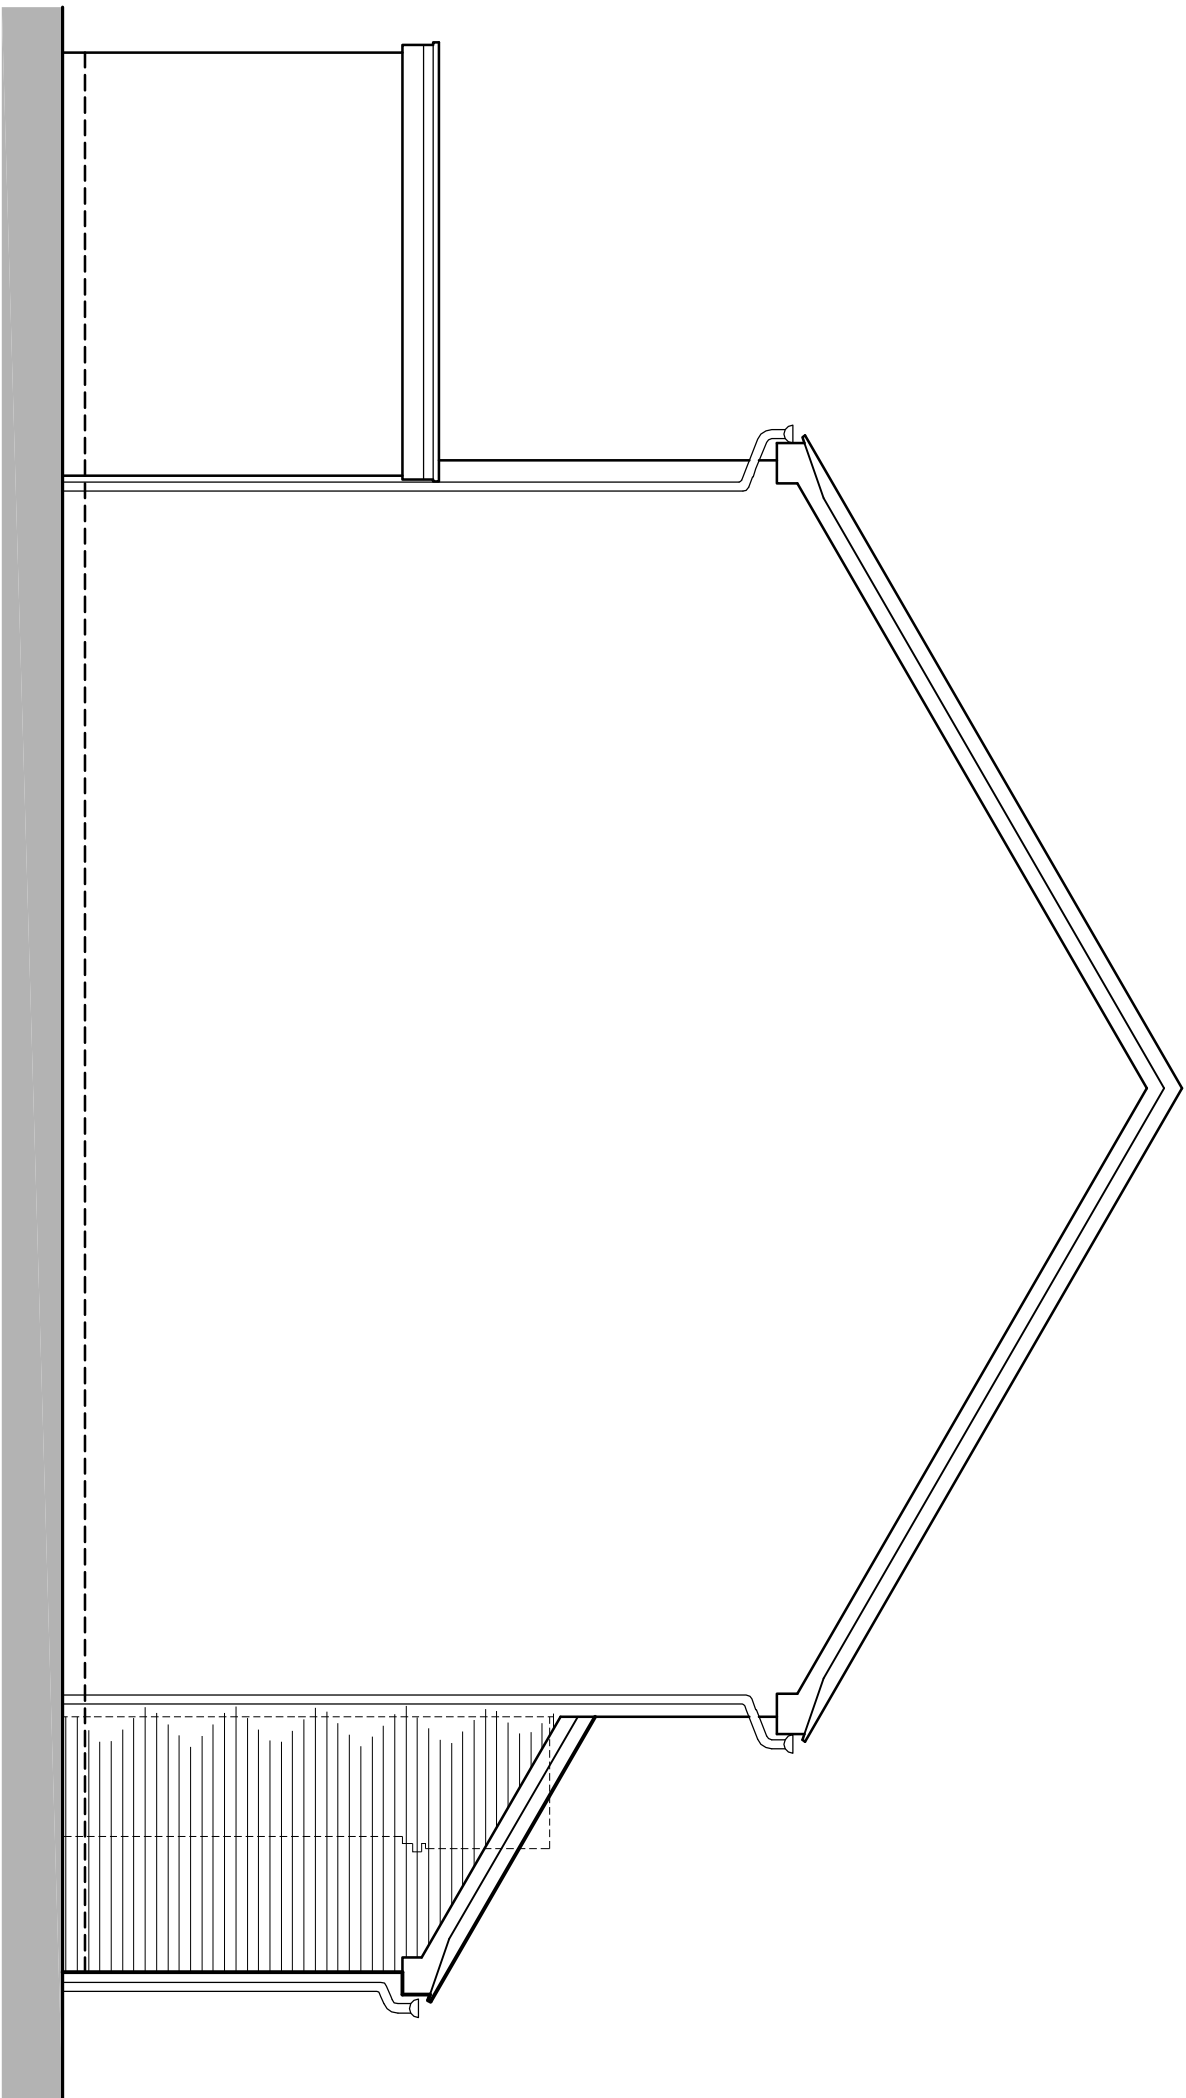


Proposed Side Elevation
SCALE BAR @ 1-50
0 1 2 3 Metres

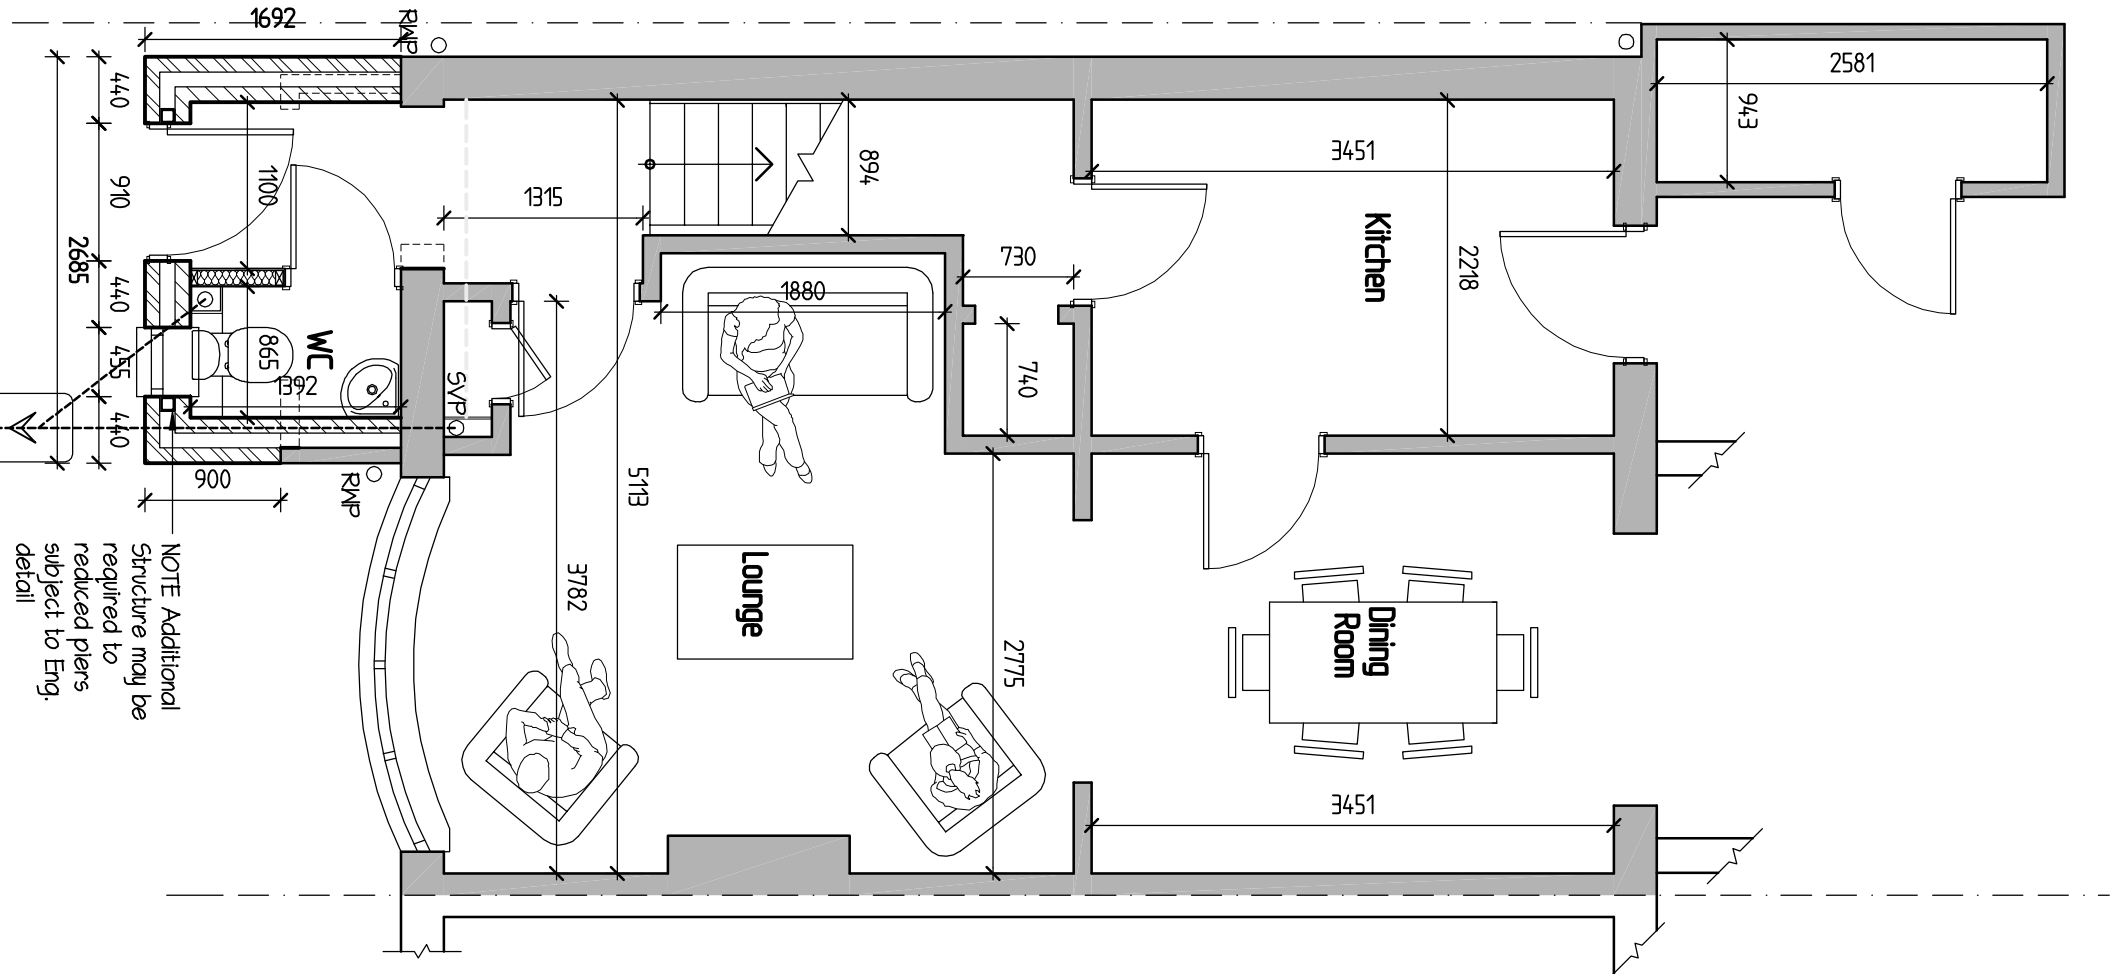

Proposed Floor Plan
SCALE BAR @ 1-50
0 1 2 3 Metres

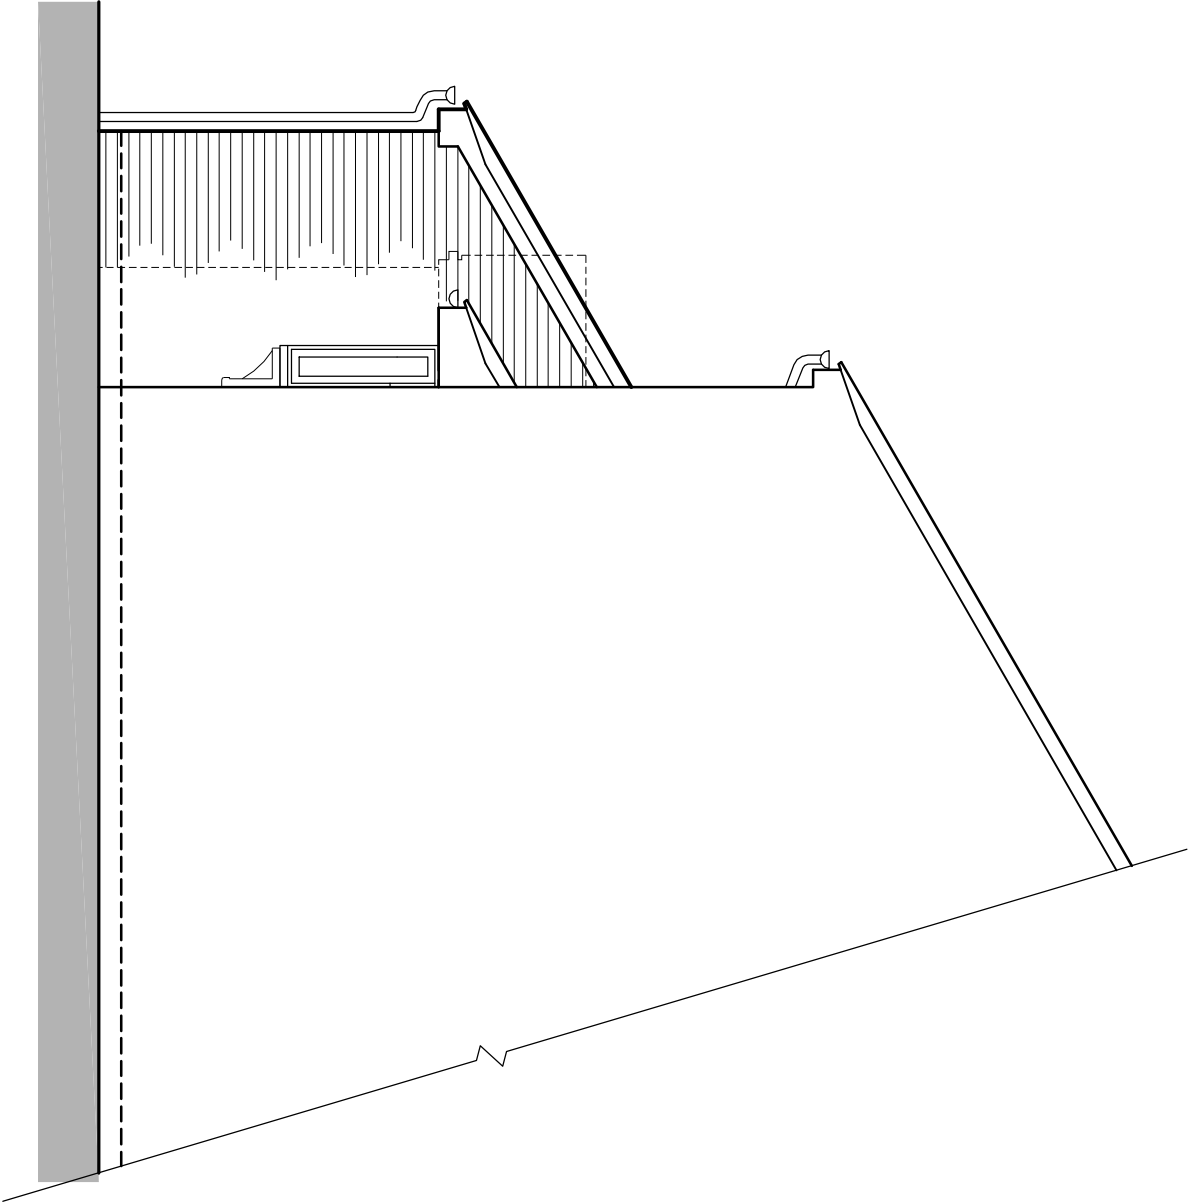

Proposed Side Elevation
SCALE BAR @ 1-50
0 1 2 3 Metres

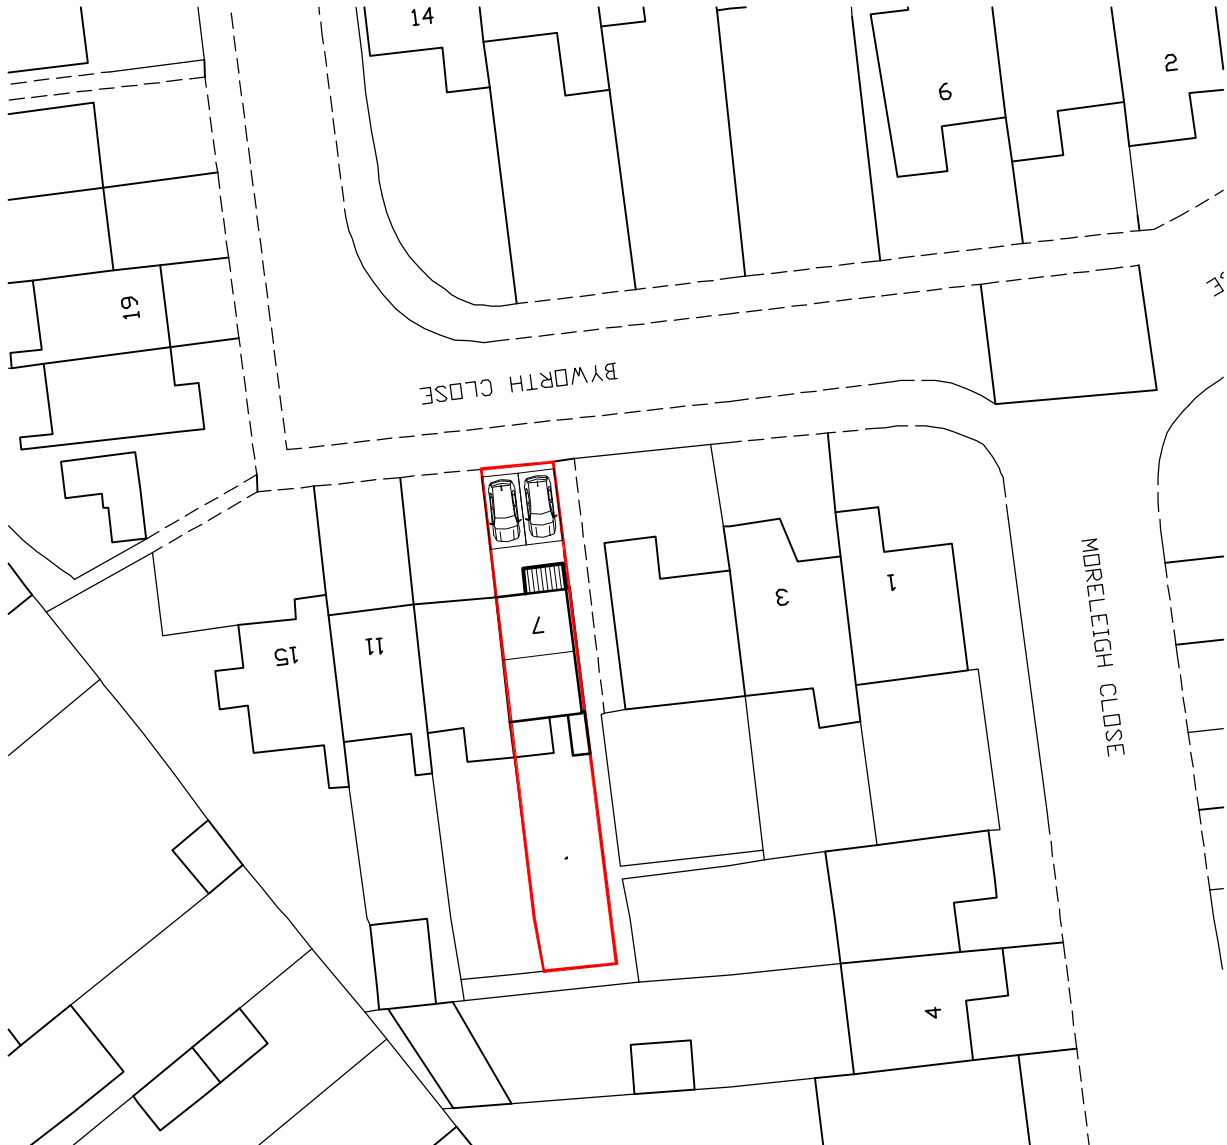

Block Plan 1-500
SCALE BAR @ 1-500
0 10 20 30 Metres



G R E G
Farrell
Building & Design Consultant
greg@gregfarrell.co.uk

43 Wadsworth Way,
Tilbury, Basildon,
Essex, SSO 4BJ
Tel: 01701 914 6249
Mobile: 07967 009862

REVISIONS		
Rev.	Description	Date

7 Byworth Close
Reading

Existing & Proposed Plans & Elevations

TITLE

SCALE 1:50 1:100

DATE July 2025

DRAWING No. 01