
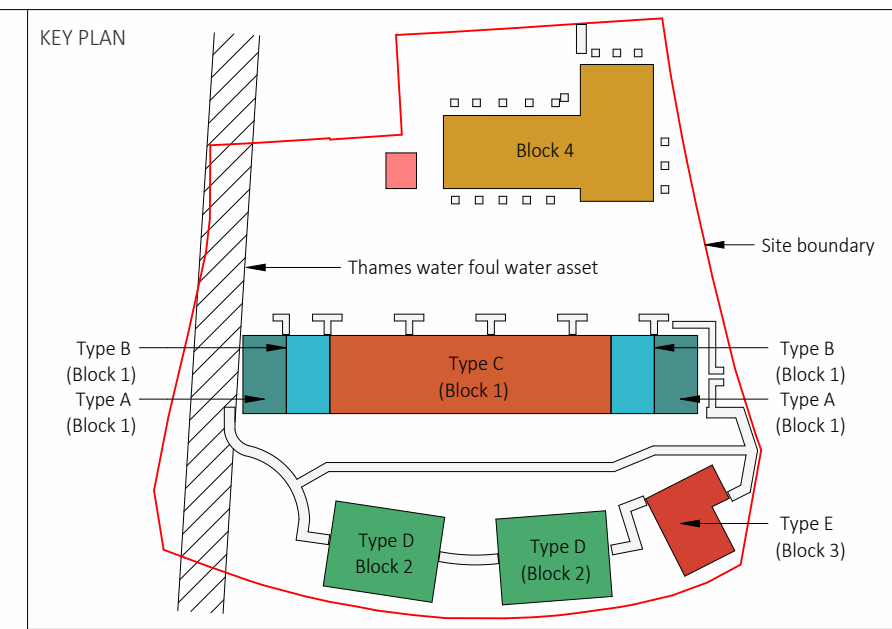


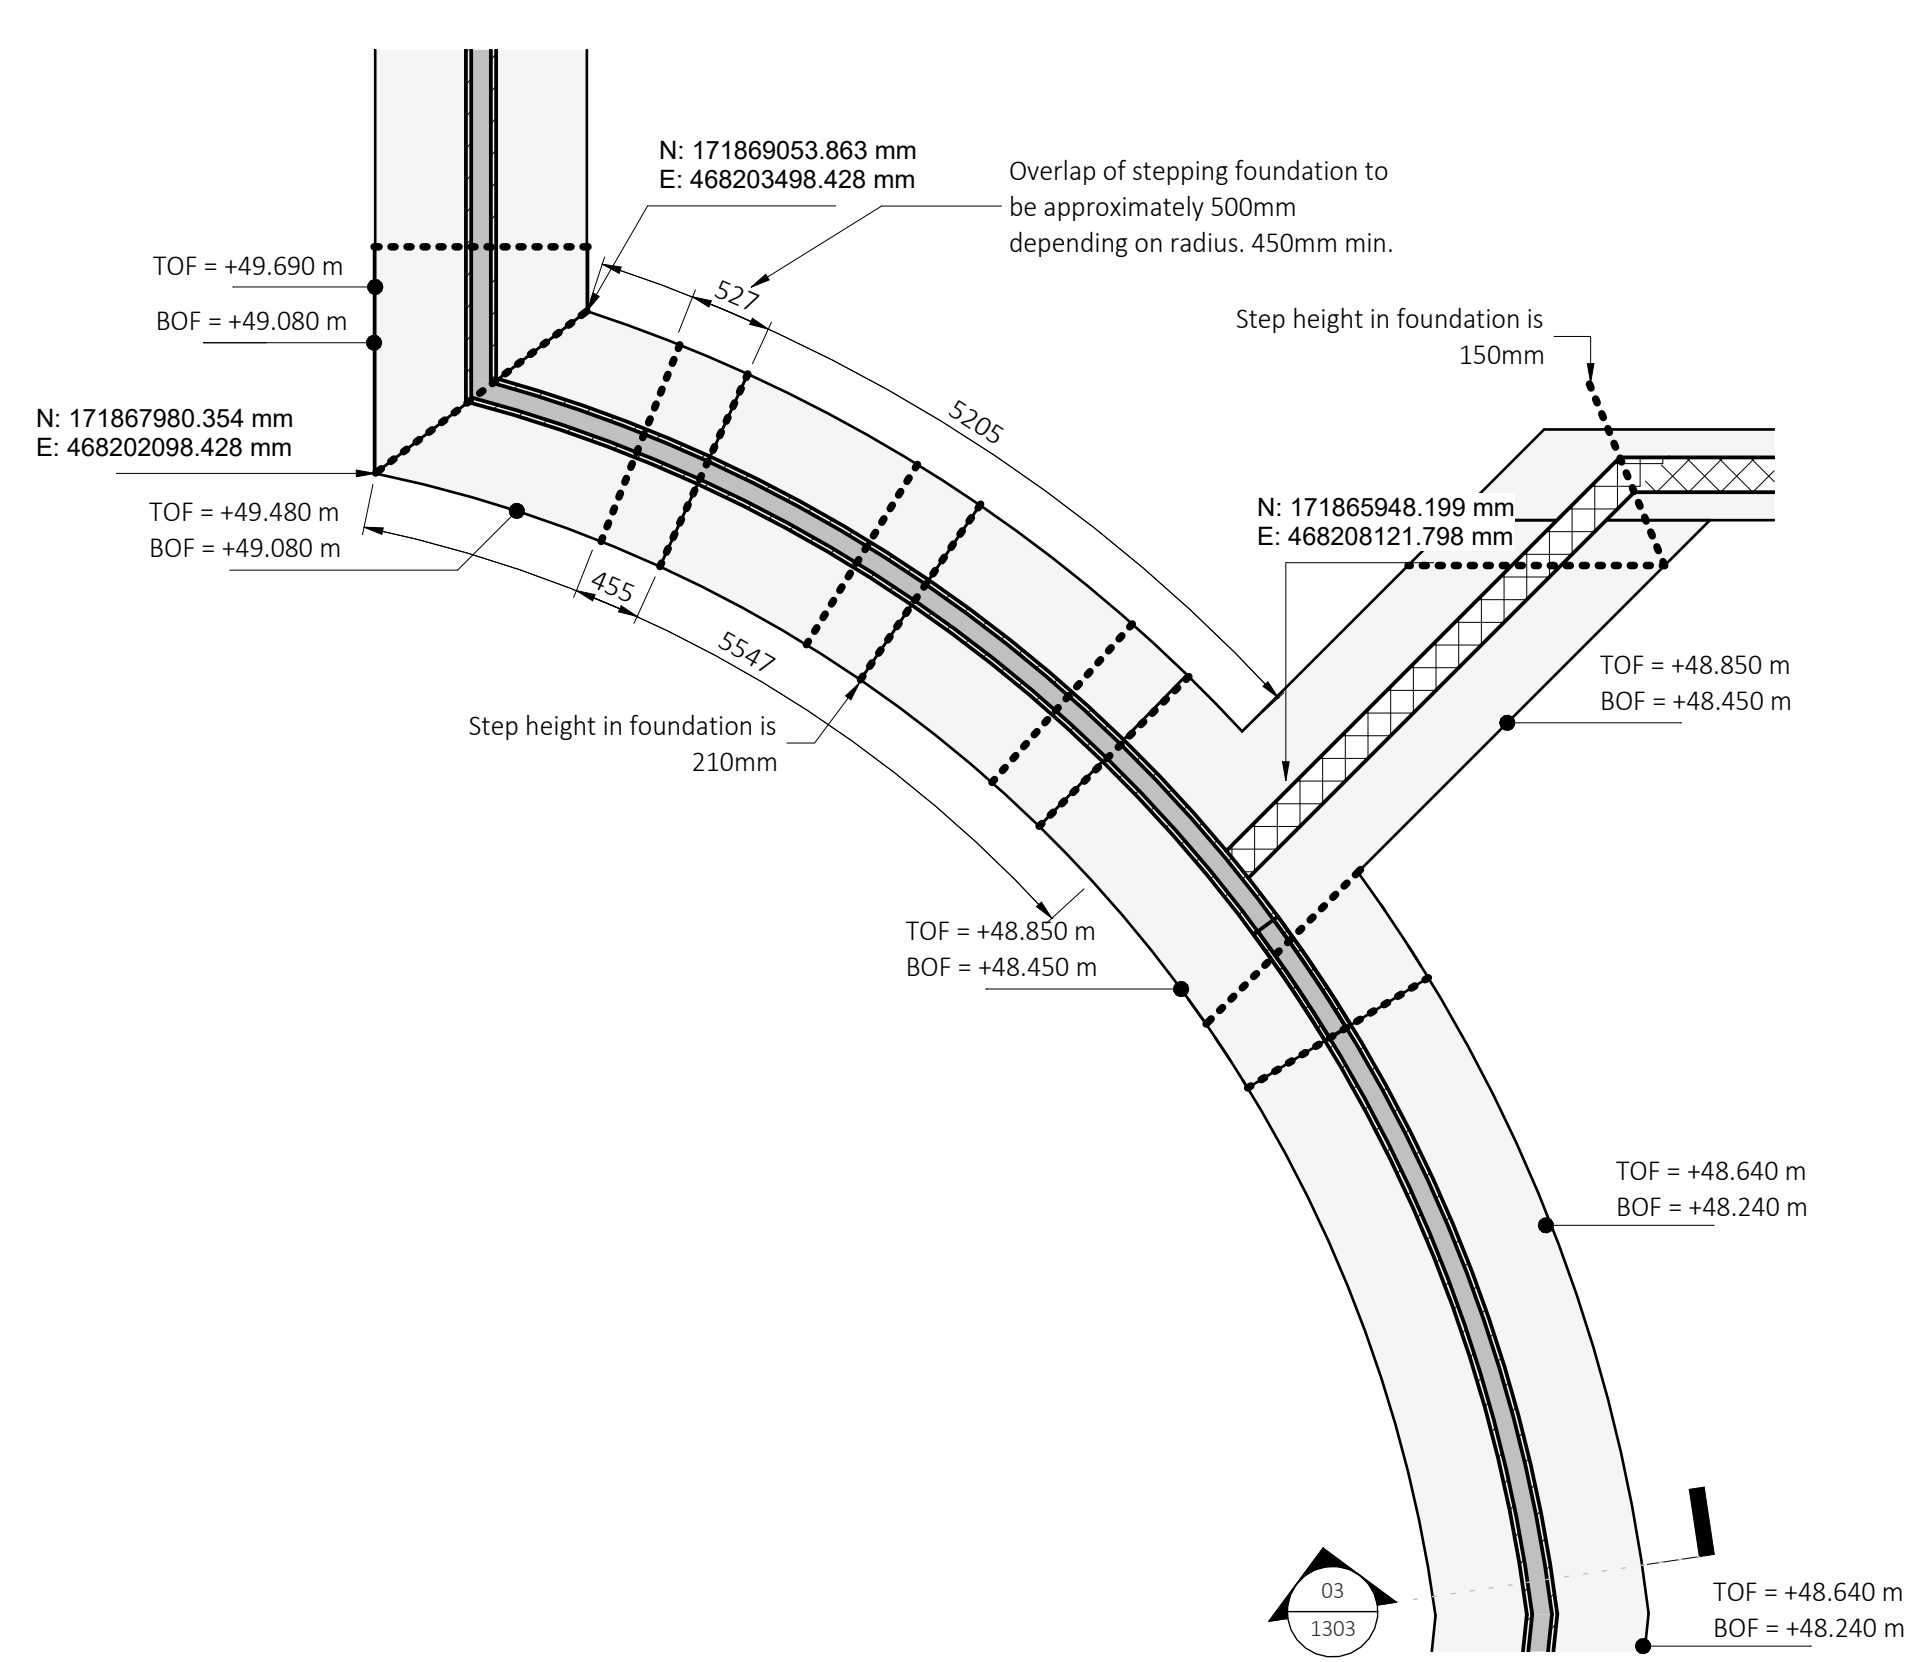


NOTE:
For location of wall type refer to site plan
drawing DWY-HYD-XX-ZZ-DR-0100

Details of tree retained and root protection zone are obtained from drawing RBC-DRR_HTA-L_DR-2900 and shown indicatively. Refer to further landscape architects drawings and reports also.

..... Denotes step in foundation.

Stepping strip foundation setting out

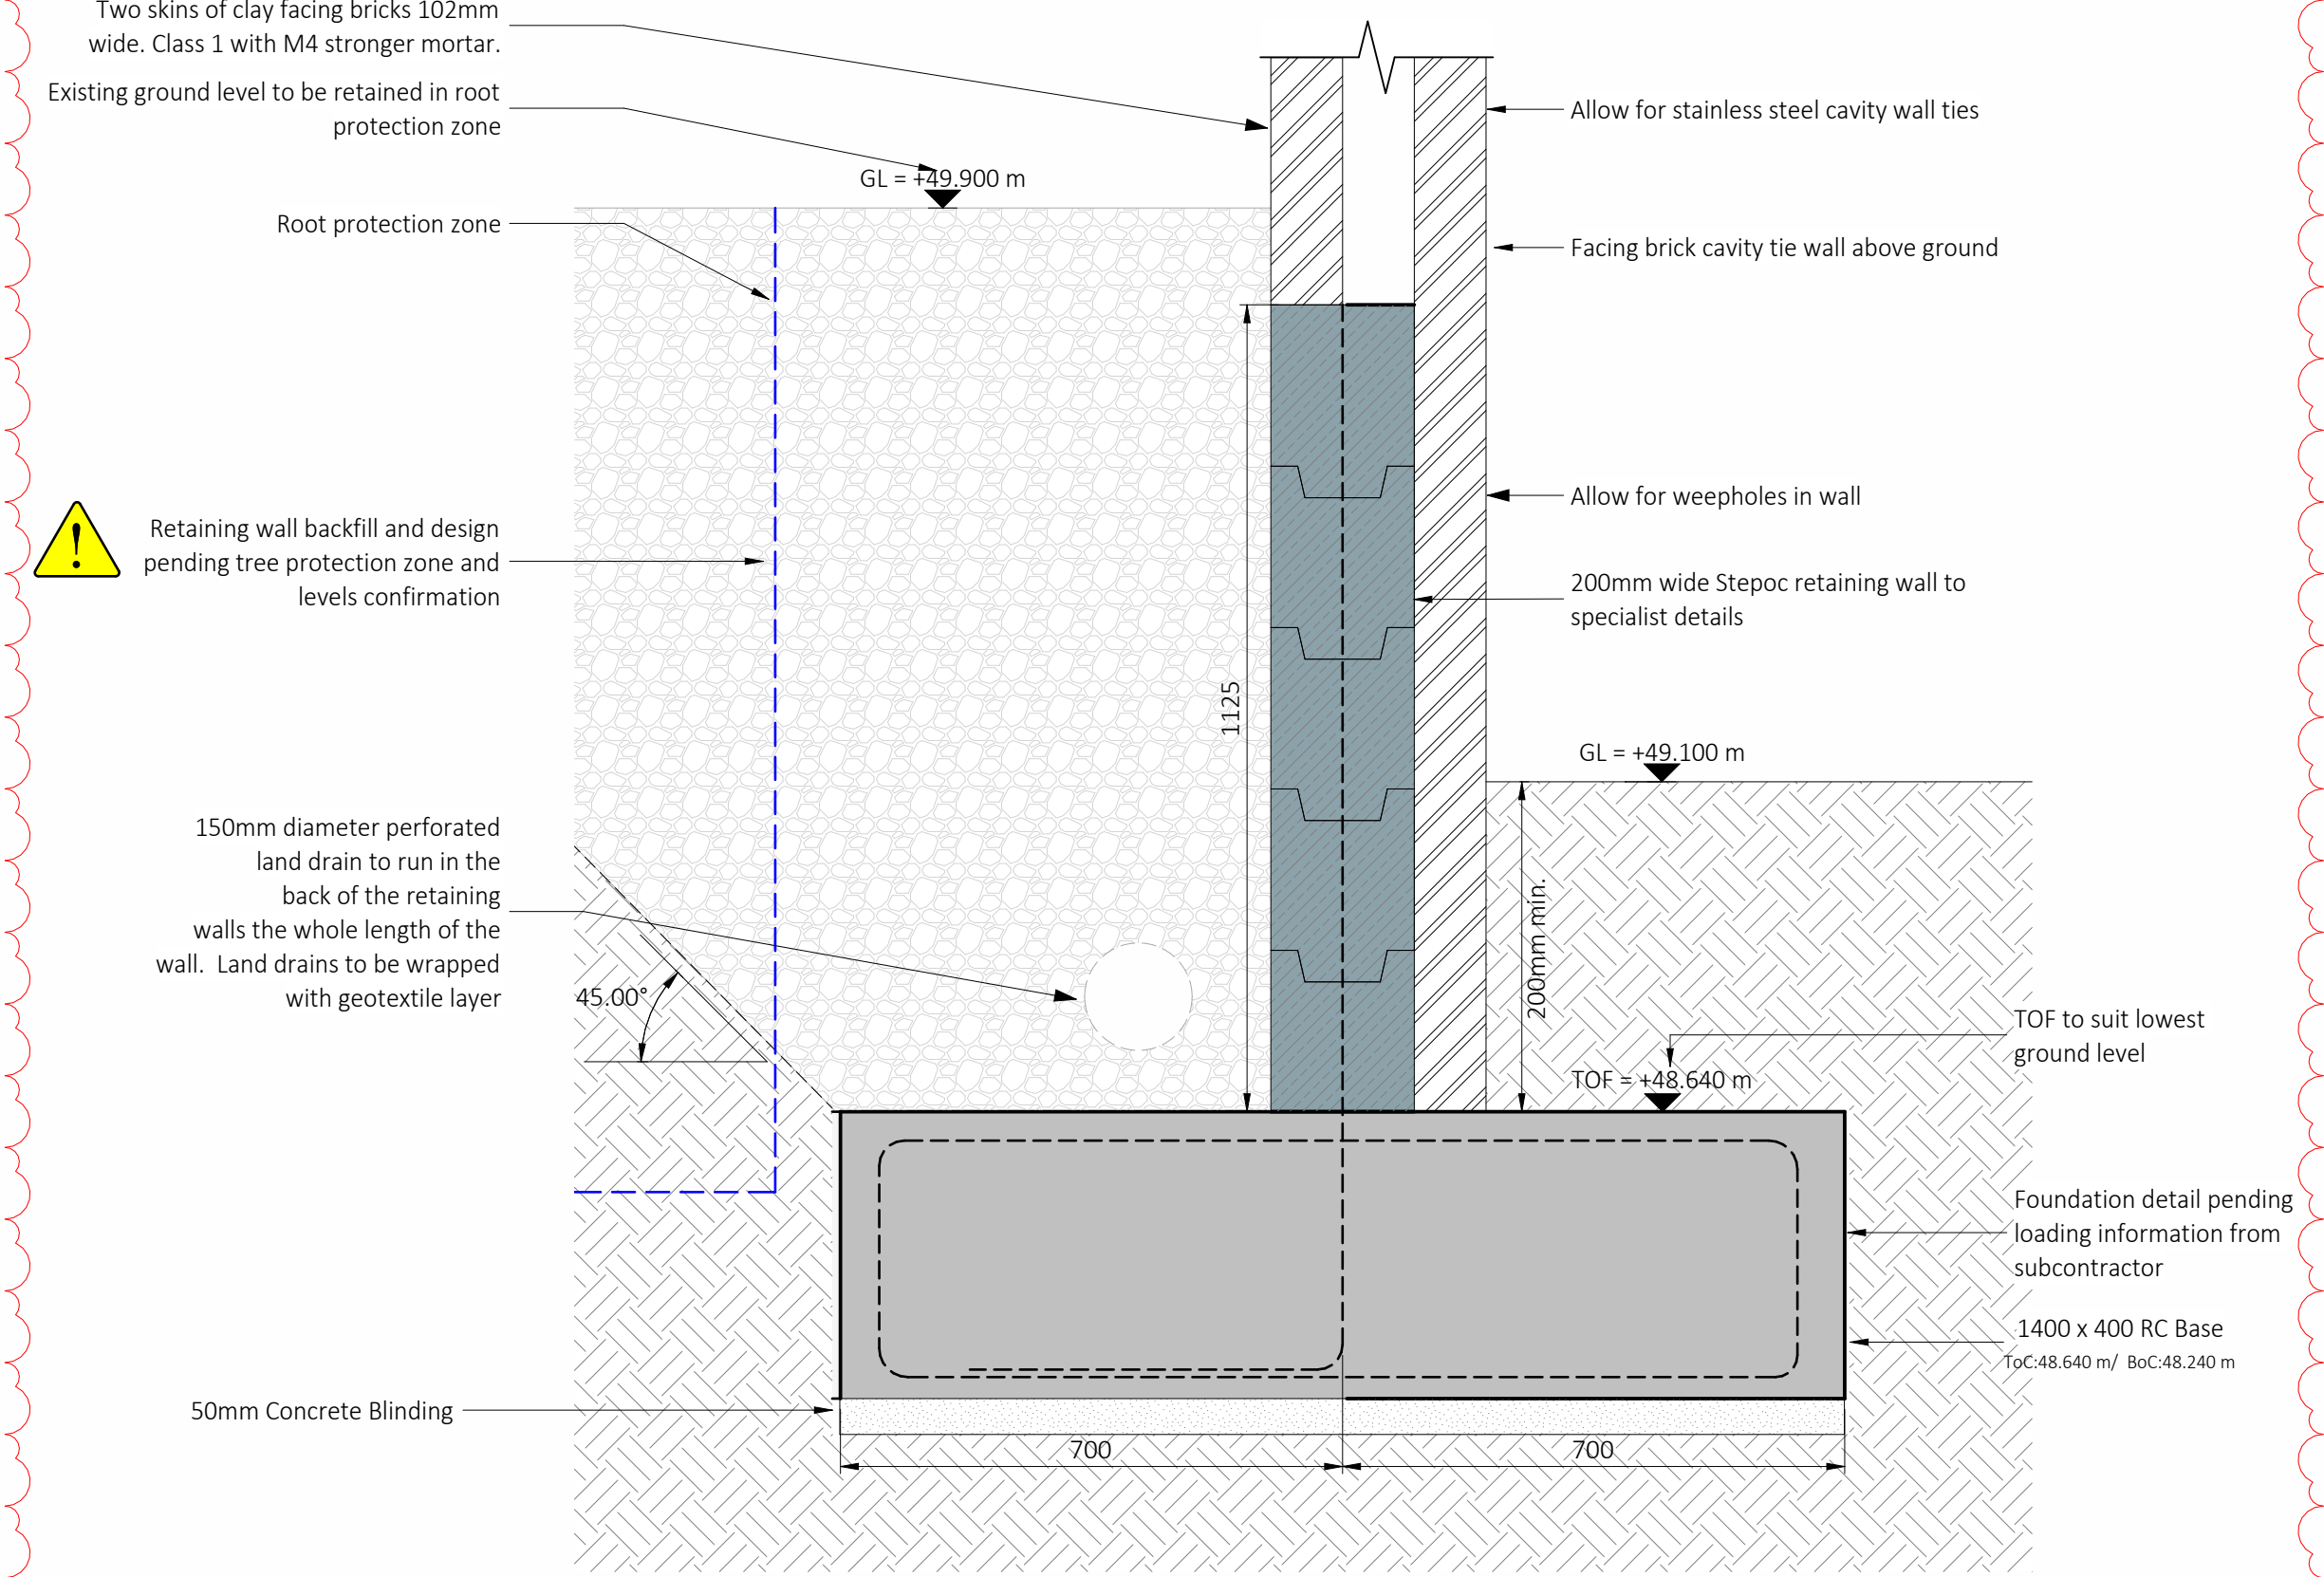

Retaining Wall Type 03
1 : 10

REVISIONS					
P03	STAGE 4 TENDER	22.11.24	AH	CJ GJ	
P02	RETAINING WALL COORDINATION	30.10.24	AH	CJ GJ	
P01	SUITABLE FOR TENDER - STAGE 3B	10.08.23	LB	RT GJ	
Rev.	Revision Notes	Date	Drawn By	Checked I	Approved

 Hydrock now  Stantec	Merchants' House North Wapping Road Bristol BS1 4RW t: +44(0) 1179 459225 e: bristolcentral@hydrock.com
--	--

CLIENT

Reading Borough Council

PROJECT

Dwyer Road

TITLE	
-------	--

External Wall Details Sheet 1

HYDROCK PROJECT NO. 26888	SCALE @ A1 As indicated
STATUS DESCRIPTION SUITABLE FOR CO-ORDINATION	STATUS S1
DRAWING NO. DWY-HYD-XX-ZZ-DR-S-1303	REVISION P03