


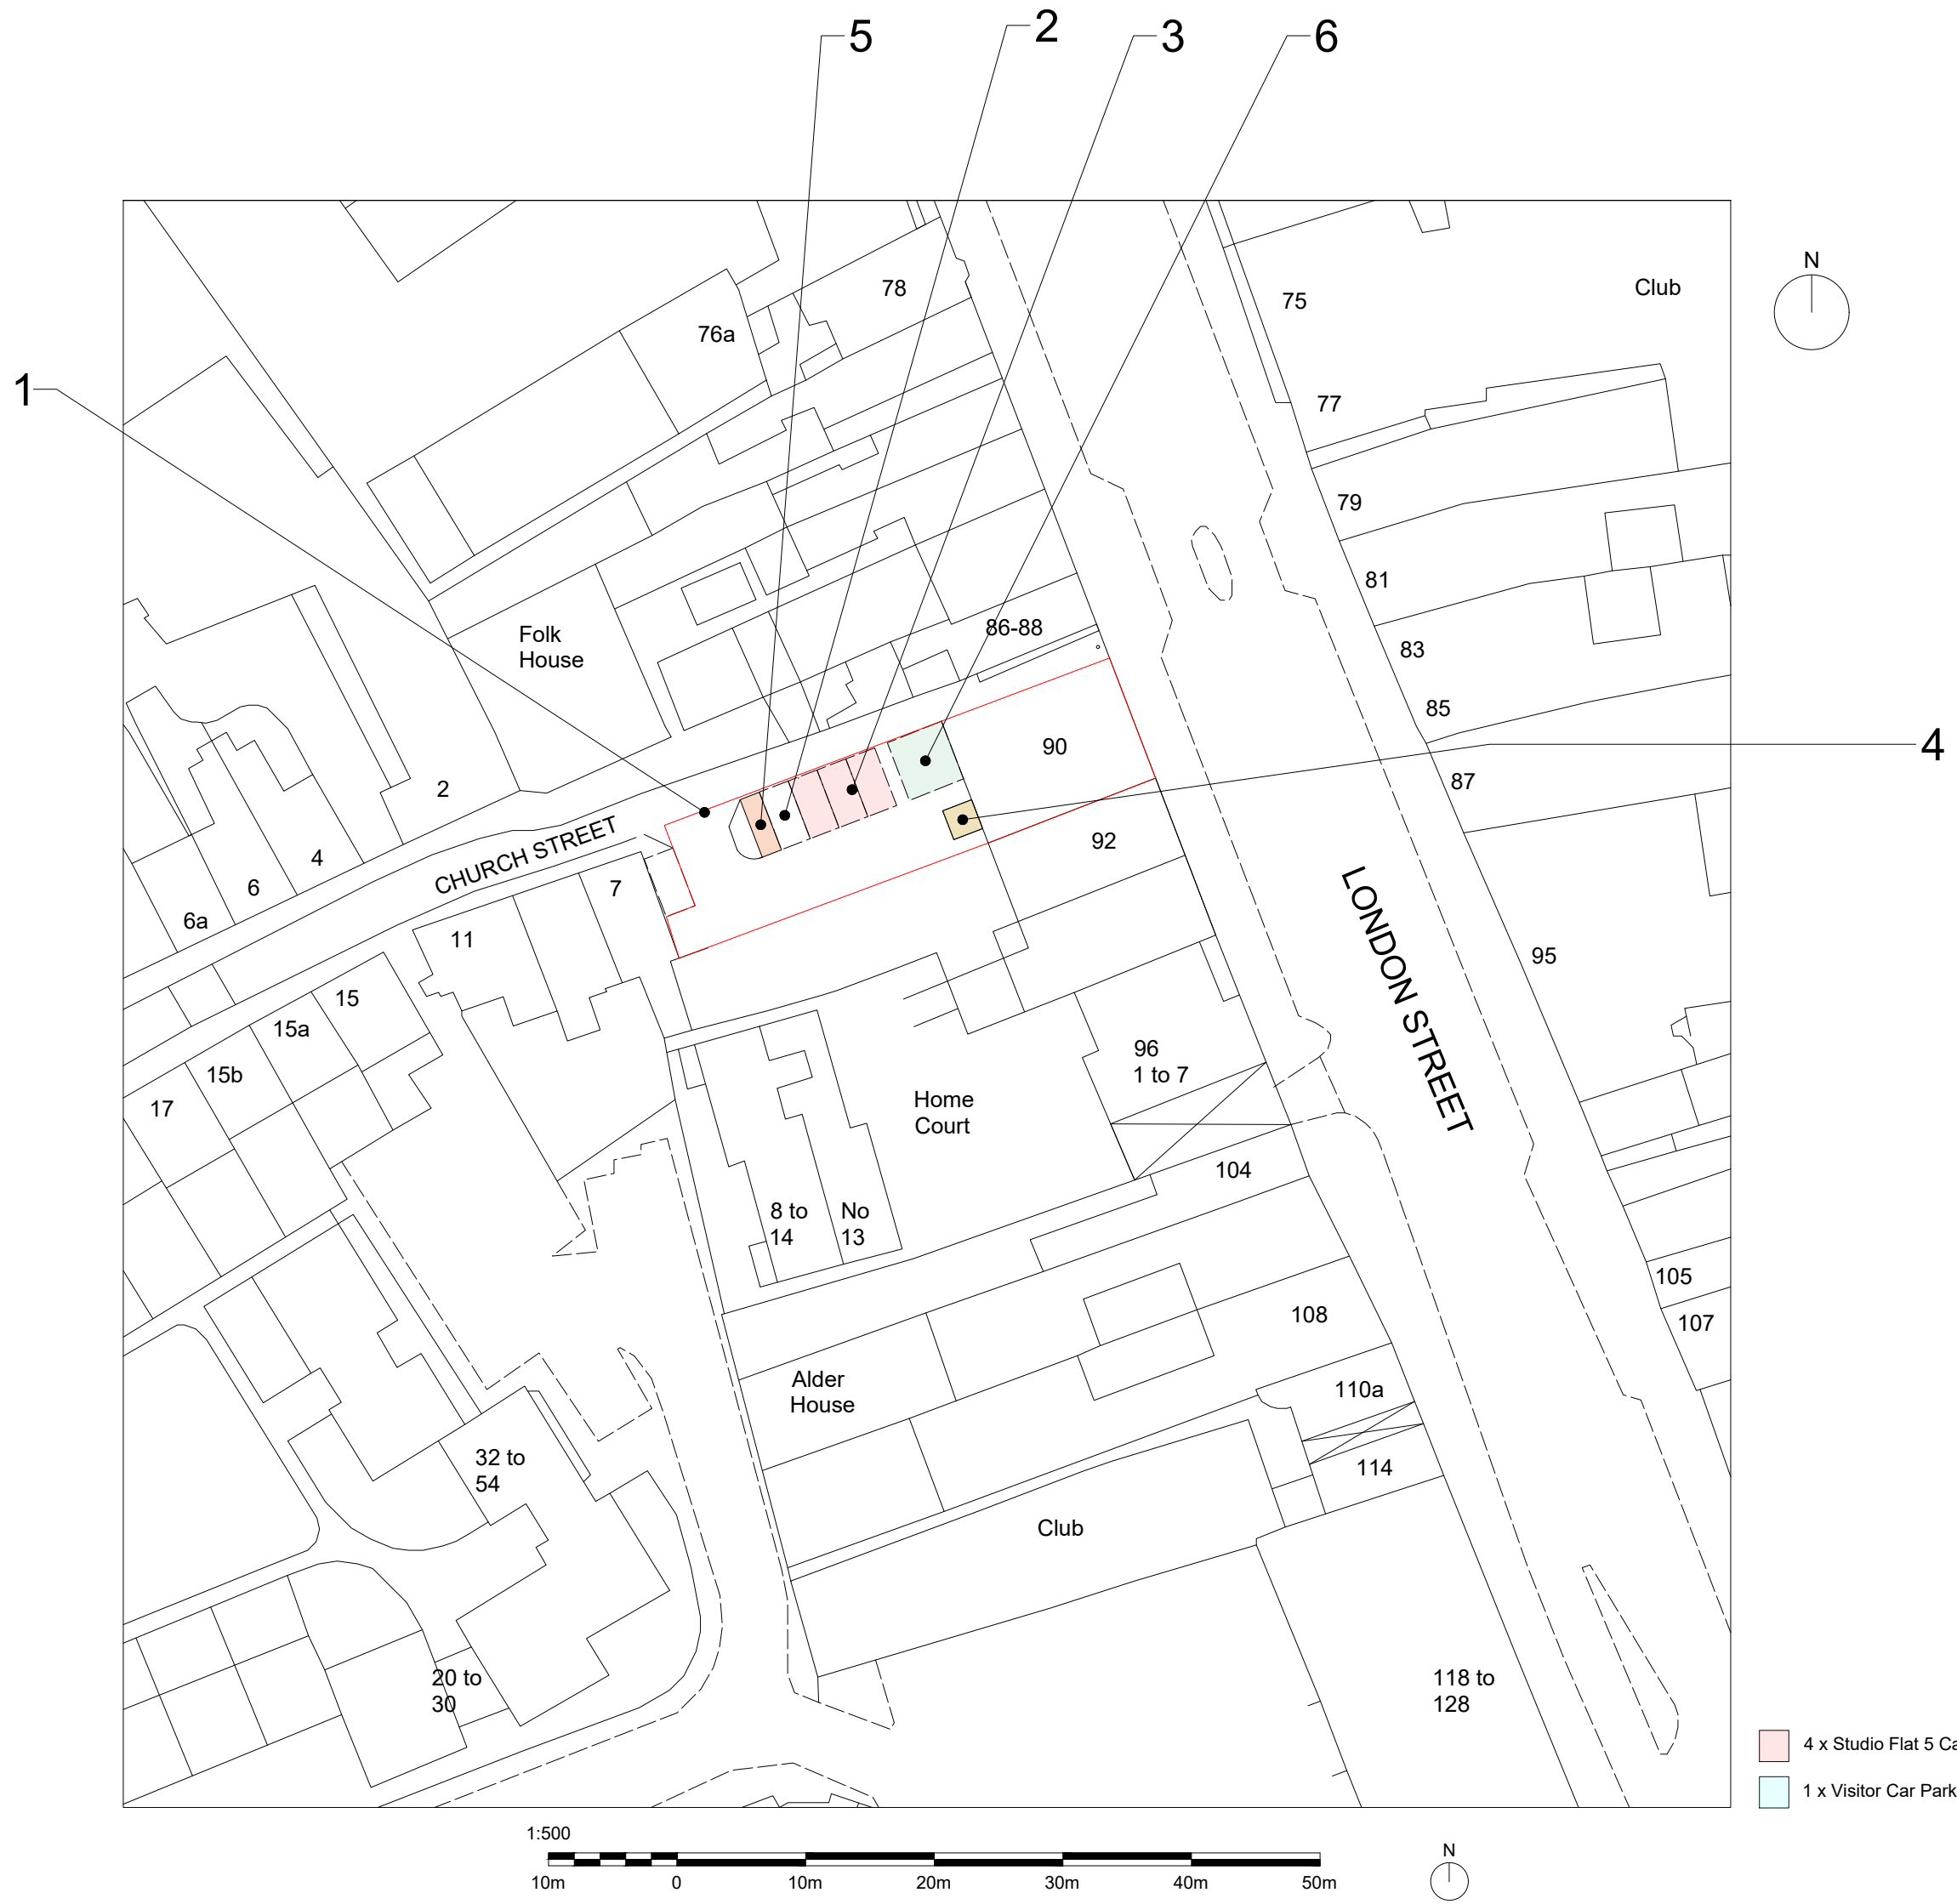

Site Area Size = 382 sqm

Key

- 1 - Car Park Entrance via Church Street
- 2 - Private Car Parking Space
- 3 - Proposed 4 Residential Car Parking Space + 1 Visitors Car Parking Space Per Flat)
- 4 - Propose Converted Sheffield Stand Cycle Storage Spaces x 3
 - For general waste - 3 x 240L bins
 - For recycling – 1 x 1100L shared bin
 - For food waste – 1 x 180L shared bin
 - For office space - 1 x 240L bin
- 6 - Outdoor Amenity Green Space - 21.7 sqm

- 4 x Studio Flat 5 Car Parking Space
- 1 x Visitor Car Parking Space

30.04 RevB - Revised site plan layout with amenity space
31.05 RevA - Amended bin storage sizes

STUDIOKAZAAD		
Status		
Planning		
This document and all information herein is confidential and the intellectual property of StudioKAZAAD. It is disclosed in confidence on terms that it will not be disclosed to any third party, used, sold, loaned, licensed, or reproduced in whole or in any part in any manner or form for manufacturing, tendering or for any other purpose without the written permission of StudioKAZAAD. The copyright is retained by StudioKAZAAD.		
© StudioKAZAAD		
Client		
RP		
Project		
90 London Street, Reading Change of Use - Listed Building Consent		
Title		
Proposed Site Plan		
Drawn	Date:	Scale (at A2)
KO	April 2025	1:500
Dwg no.		Revision No.
RG14SJ/PA05		B