



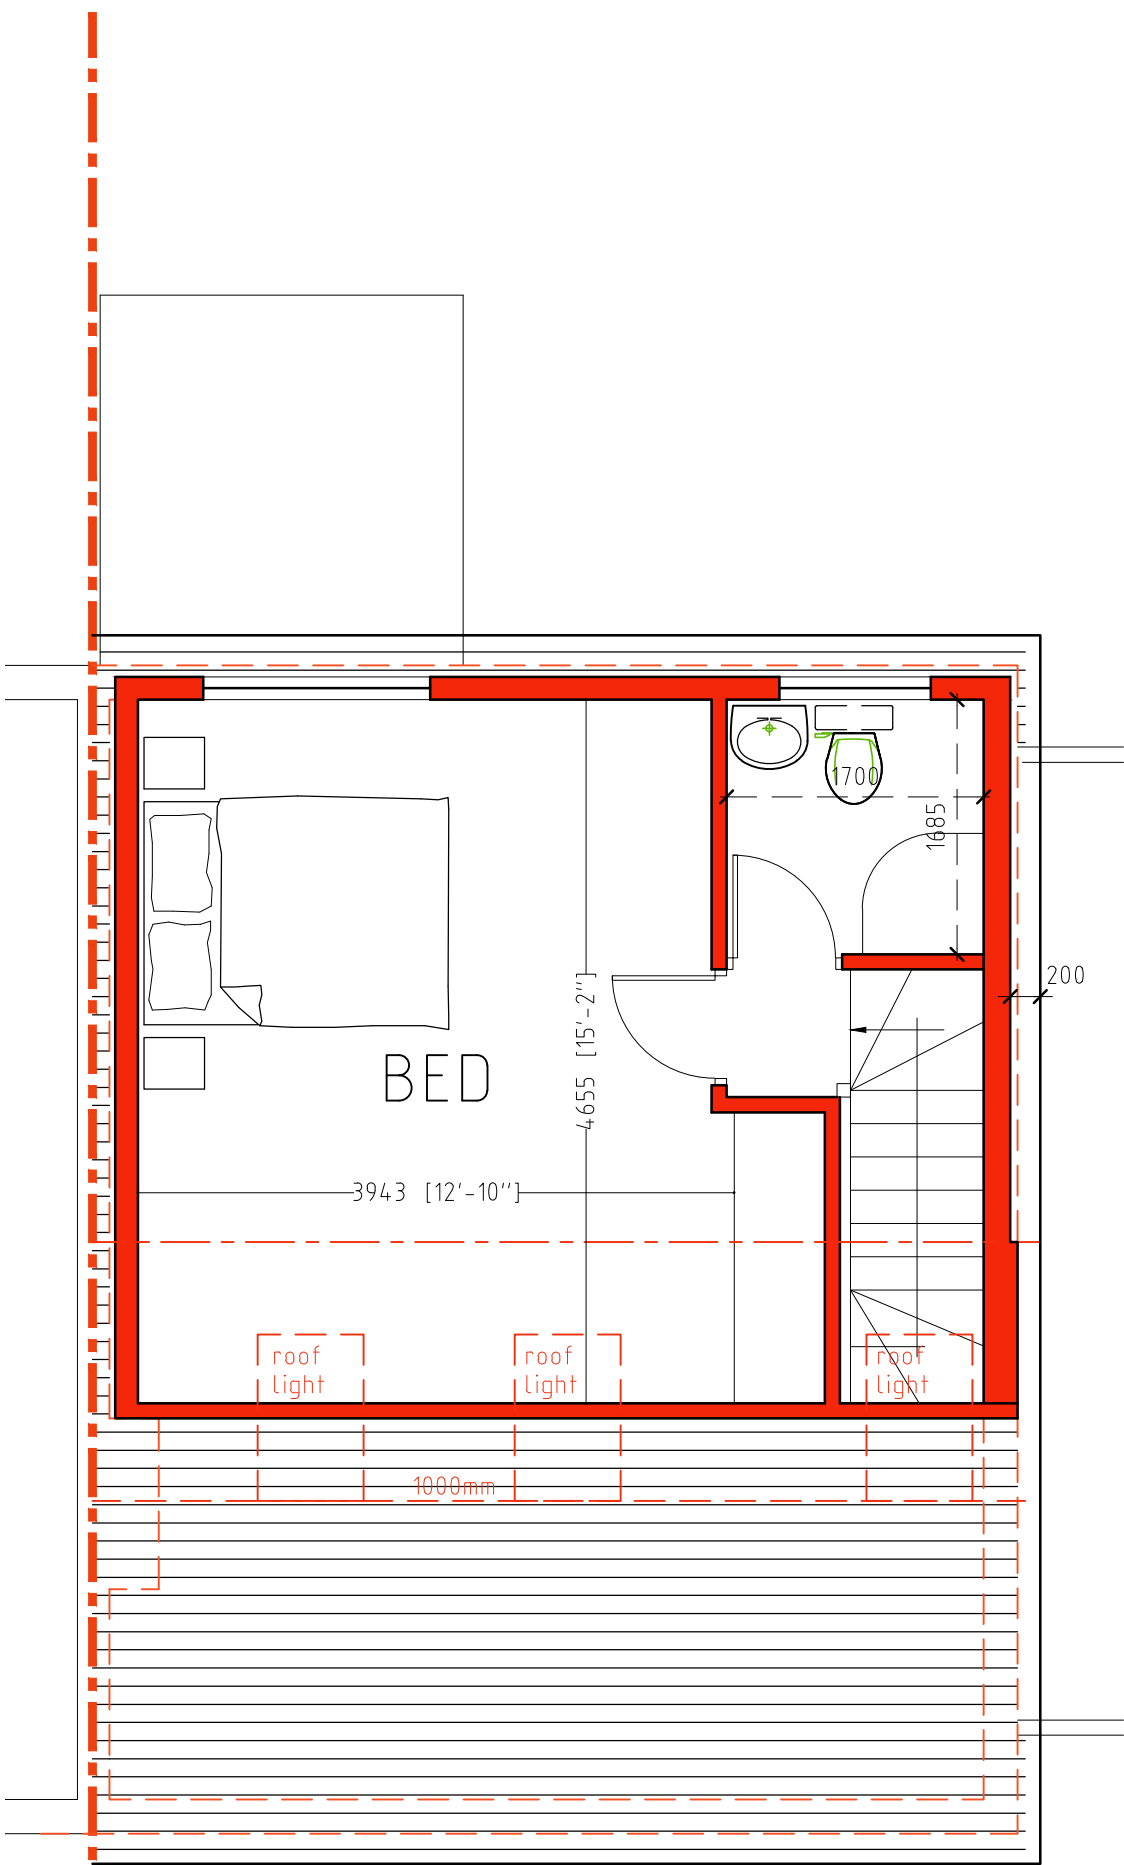


PROPOSED LOFT PLAN

1:50@A3

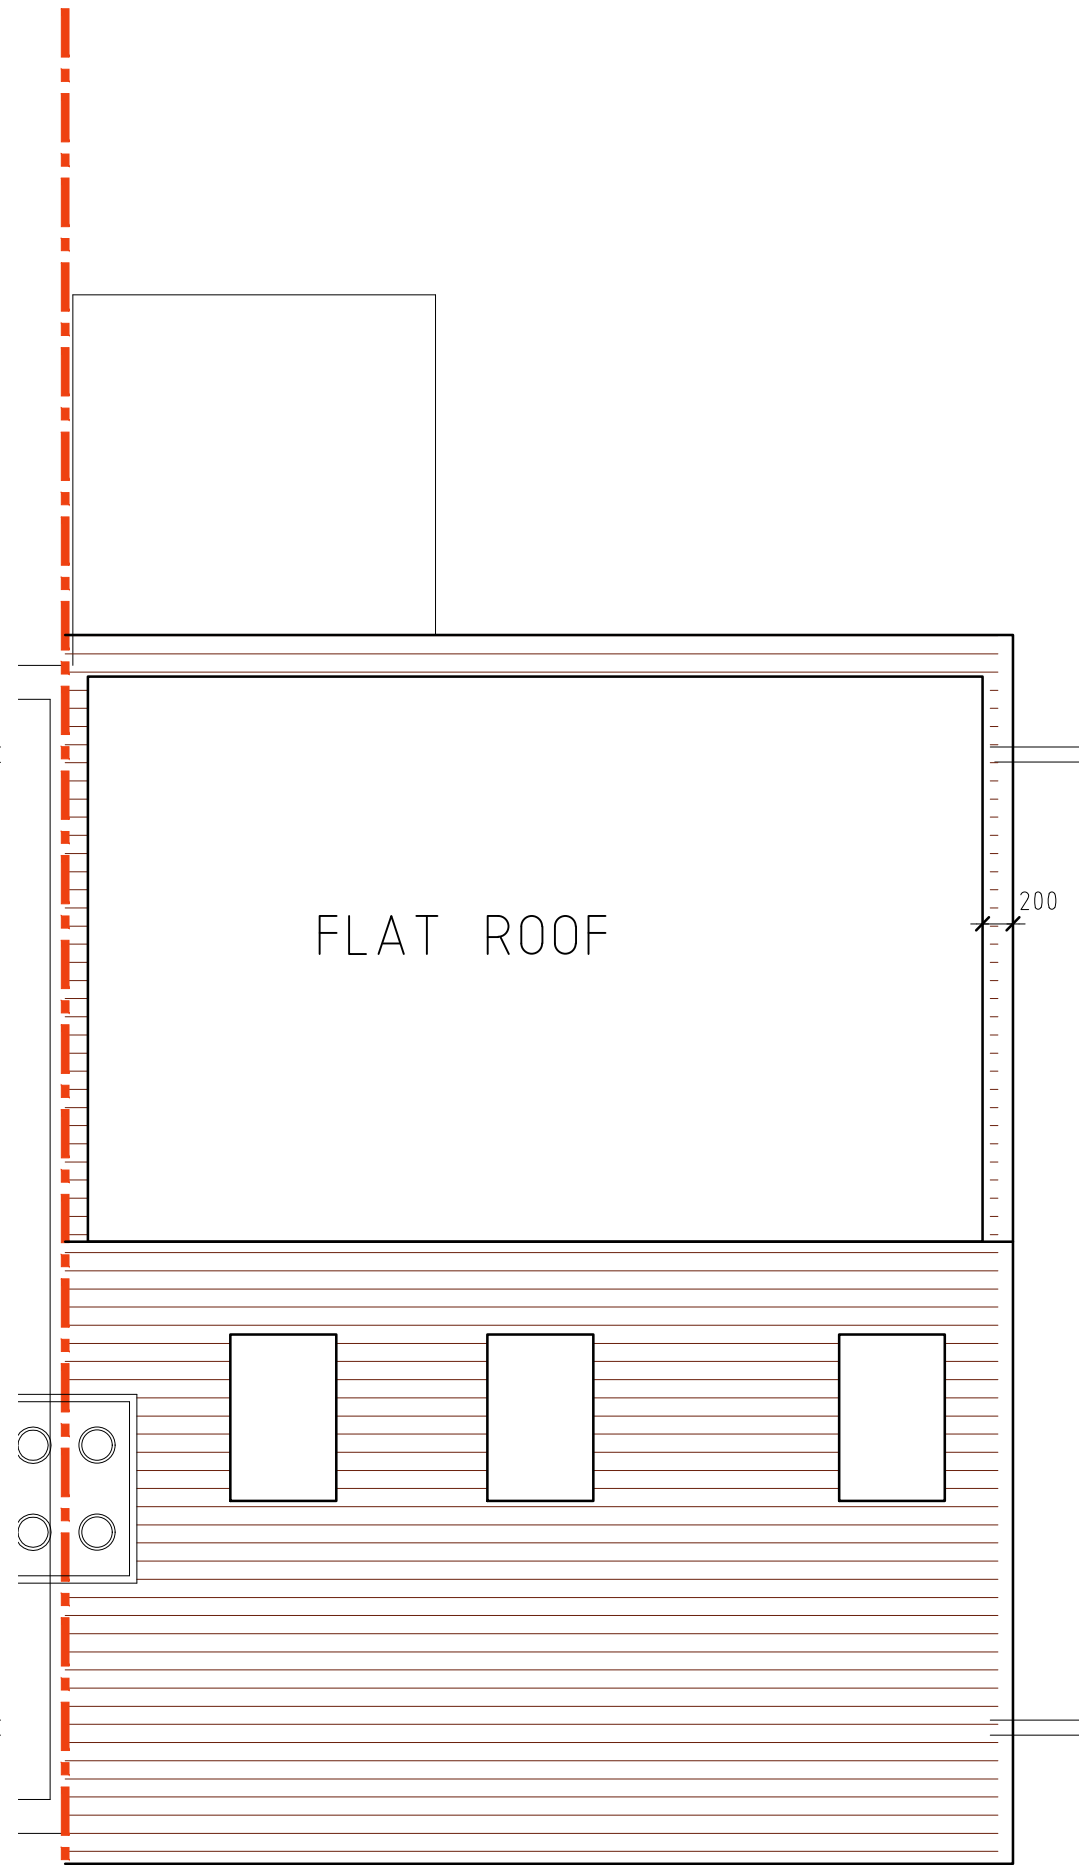

PROPOSED ROOF PLAN

 

|                                                              |                                                                                        |                                 |                    |                  |                          |           |    |            |  |   |   |
|--------------------------------------------------------------|----------------------------------------------------------------------------------------|---------------------------------|--------------------|------------------|--------------------------|-----------|----|------------|--|---|---|
| SITE<br><br>529 Northumberland<br>Avenue, Reading<br>RG2 8NU | PROJECT<br><br>LOFT CONVERSION INCLUDING<br>REAR DORMER AND THREE<br>FRONT ROOF LIGHTS | SHEET TILE<br>Proposed drawings |                    | DWG NO:<br>PL/03 |                          | REVISIONS |    |            |  | Drawing produced by<br><br><b>AWarchitecture</b><br>Contact: 07934 906060<br>awarchitecture@yahoo.co.uk |   |
|                                                              |                                                                                        | DEALT<br>AW                     | DATE<br>18/04/2025 |                  | SCALE<br>as shown<br>@A3 |           | AW | 04/08/2025 |  |   | A |
|                                                              |                                                                                        | SIGN                            |                    | DESCRIPTION      |                          | DATED     |    | R. NO      |  |   |   |