




Brooks Murray Architects
41 Tabernacle Street, London, EC2A 4AA
+44 (0)2077399955
architects@brooksmurray.com

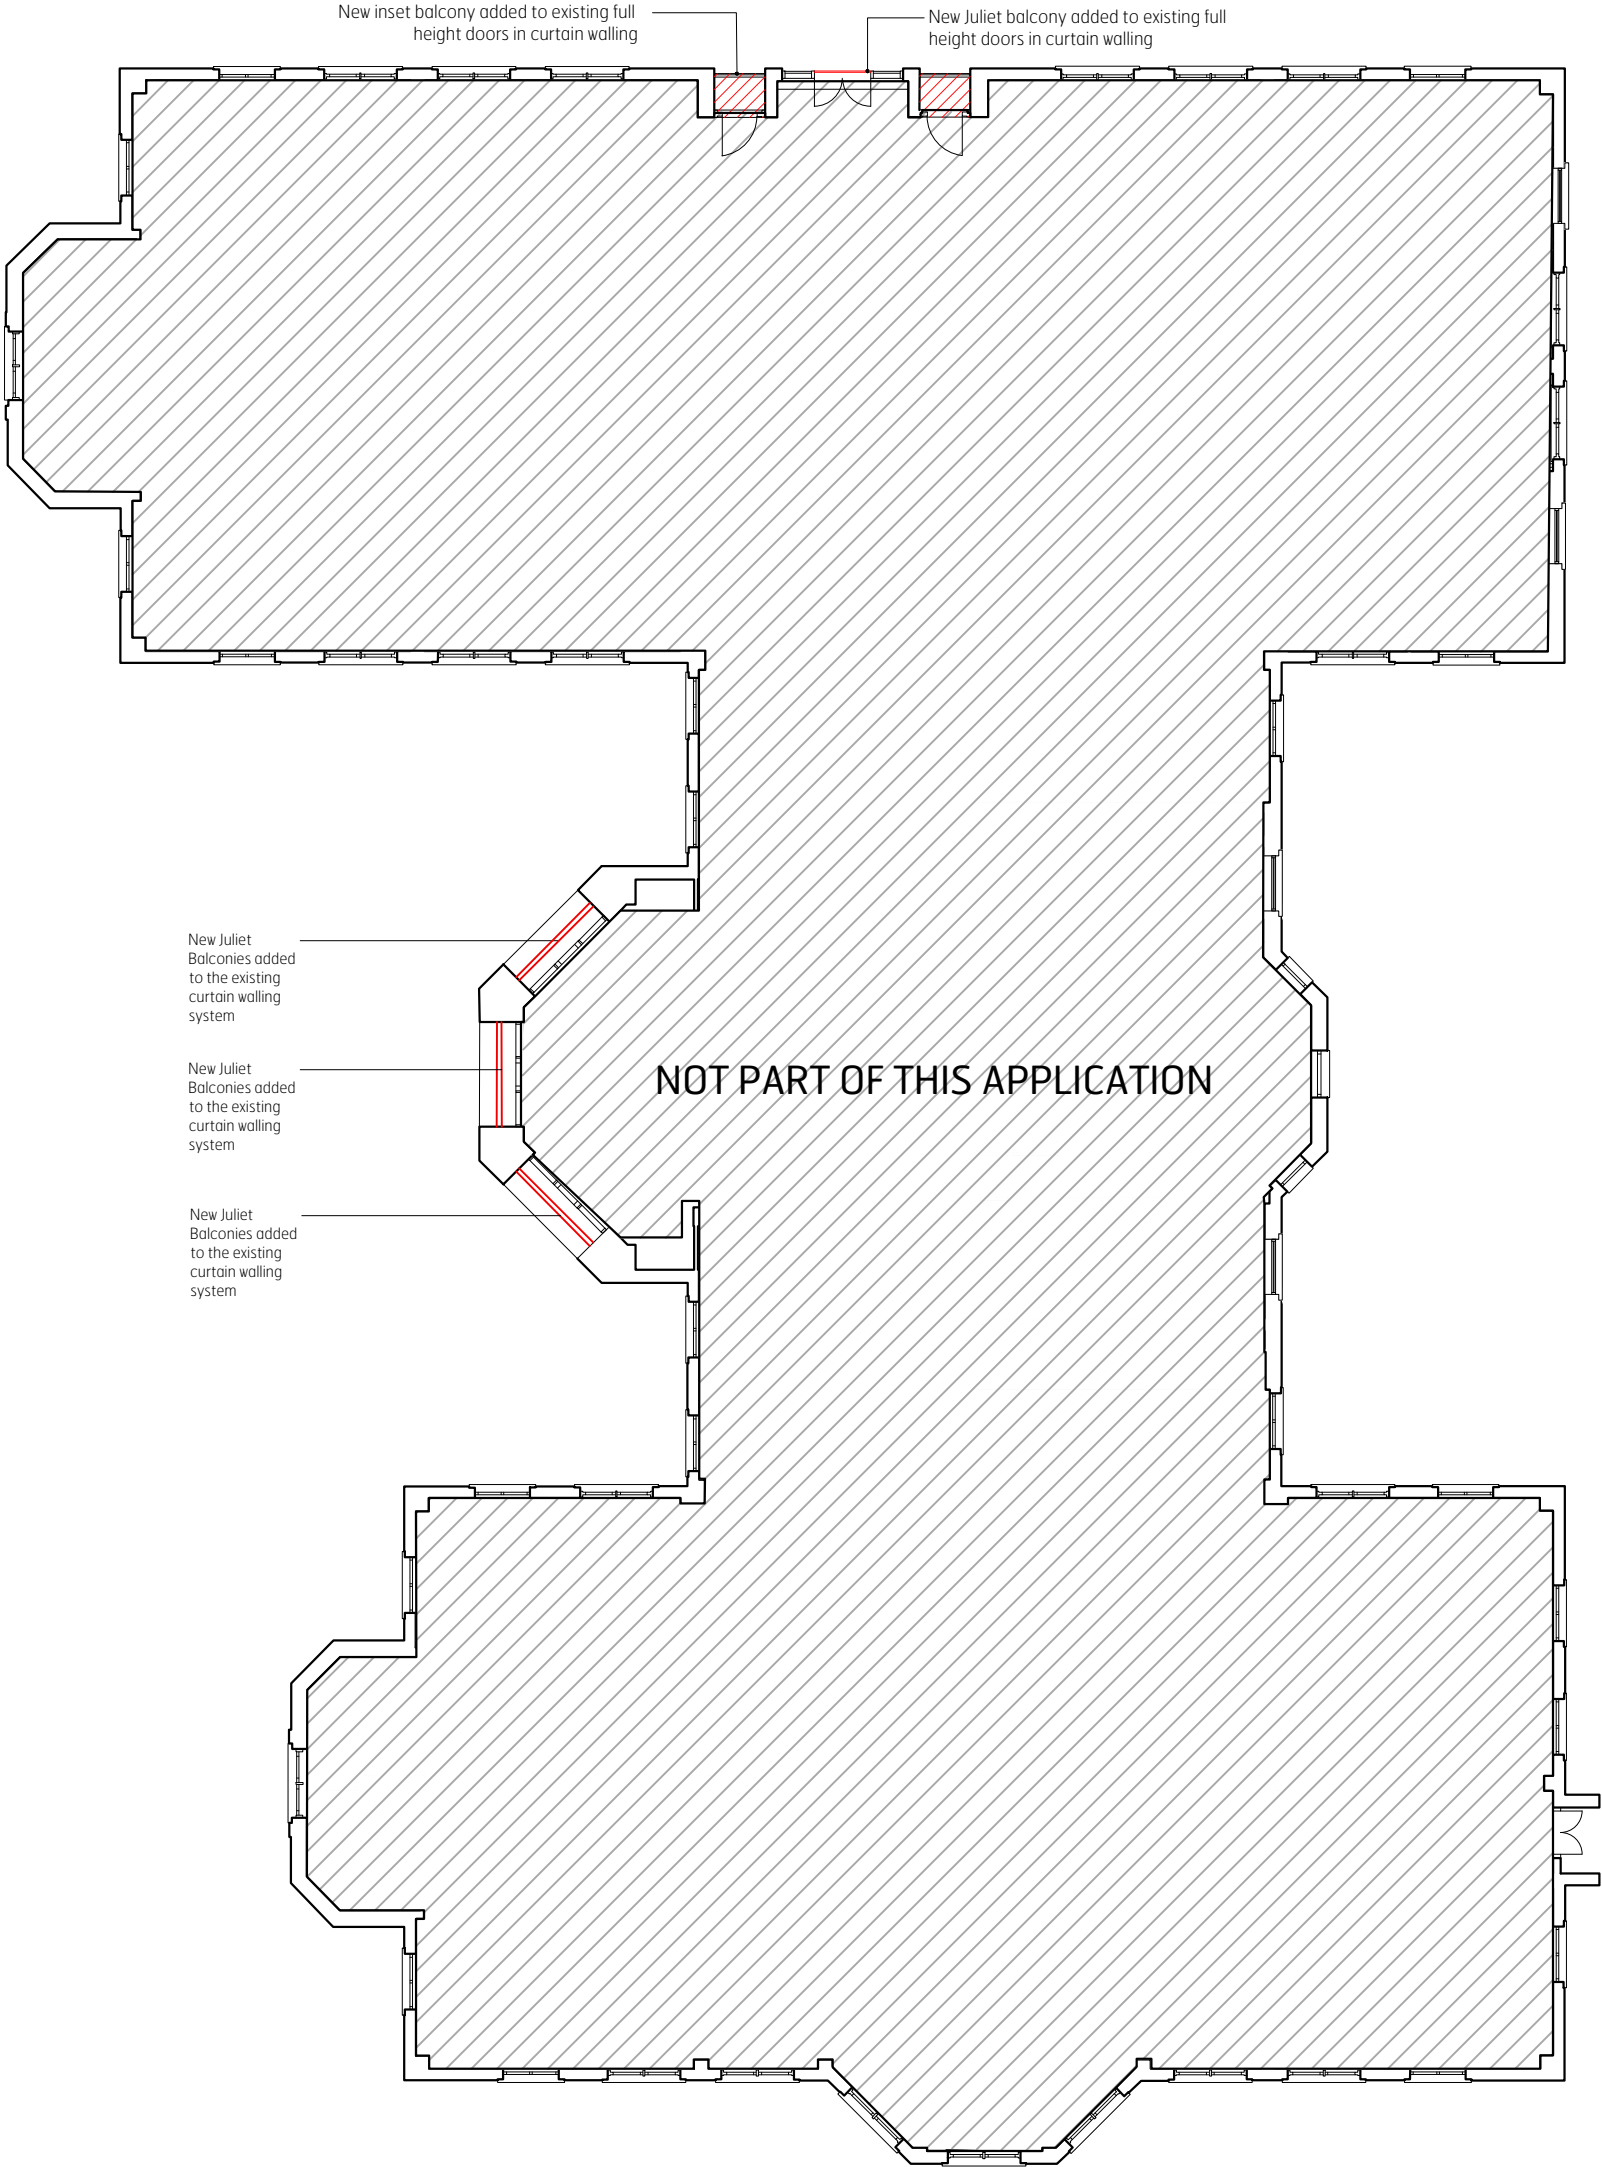

CLIENT:
PRIVATE CLIENT

JOB:
KENNET PLACE
READING
RG1 3ES


DRAWING TITLE:
PROPOSED SECOND FLOOR PLAN

SCALE:
1:200 @ A3

DATE:
JULY 2025

STATUS:
PLANNING

DRAWING NUMBER:	REV:	ISSUED BY:
1364.2.PA - 103	A	MD

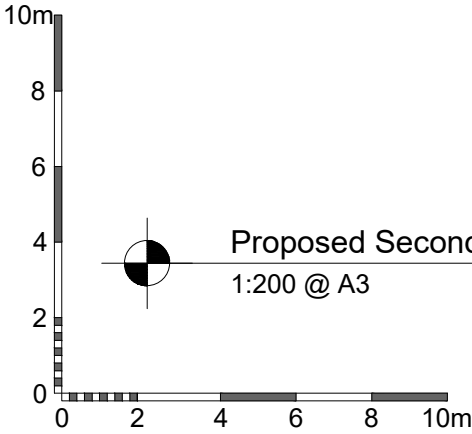

Proposed Second Floor Plan
1:200 @ A3