

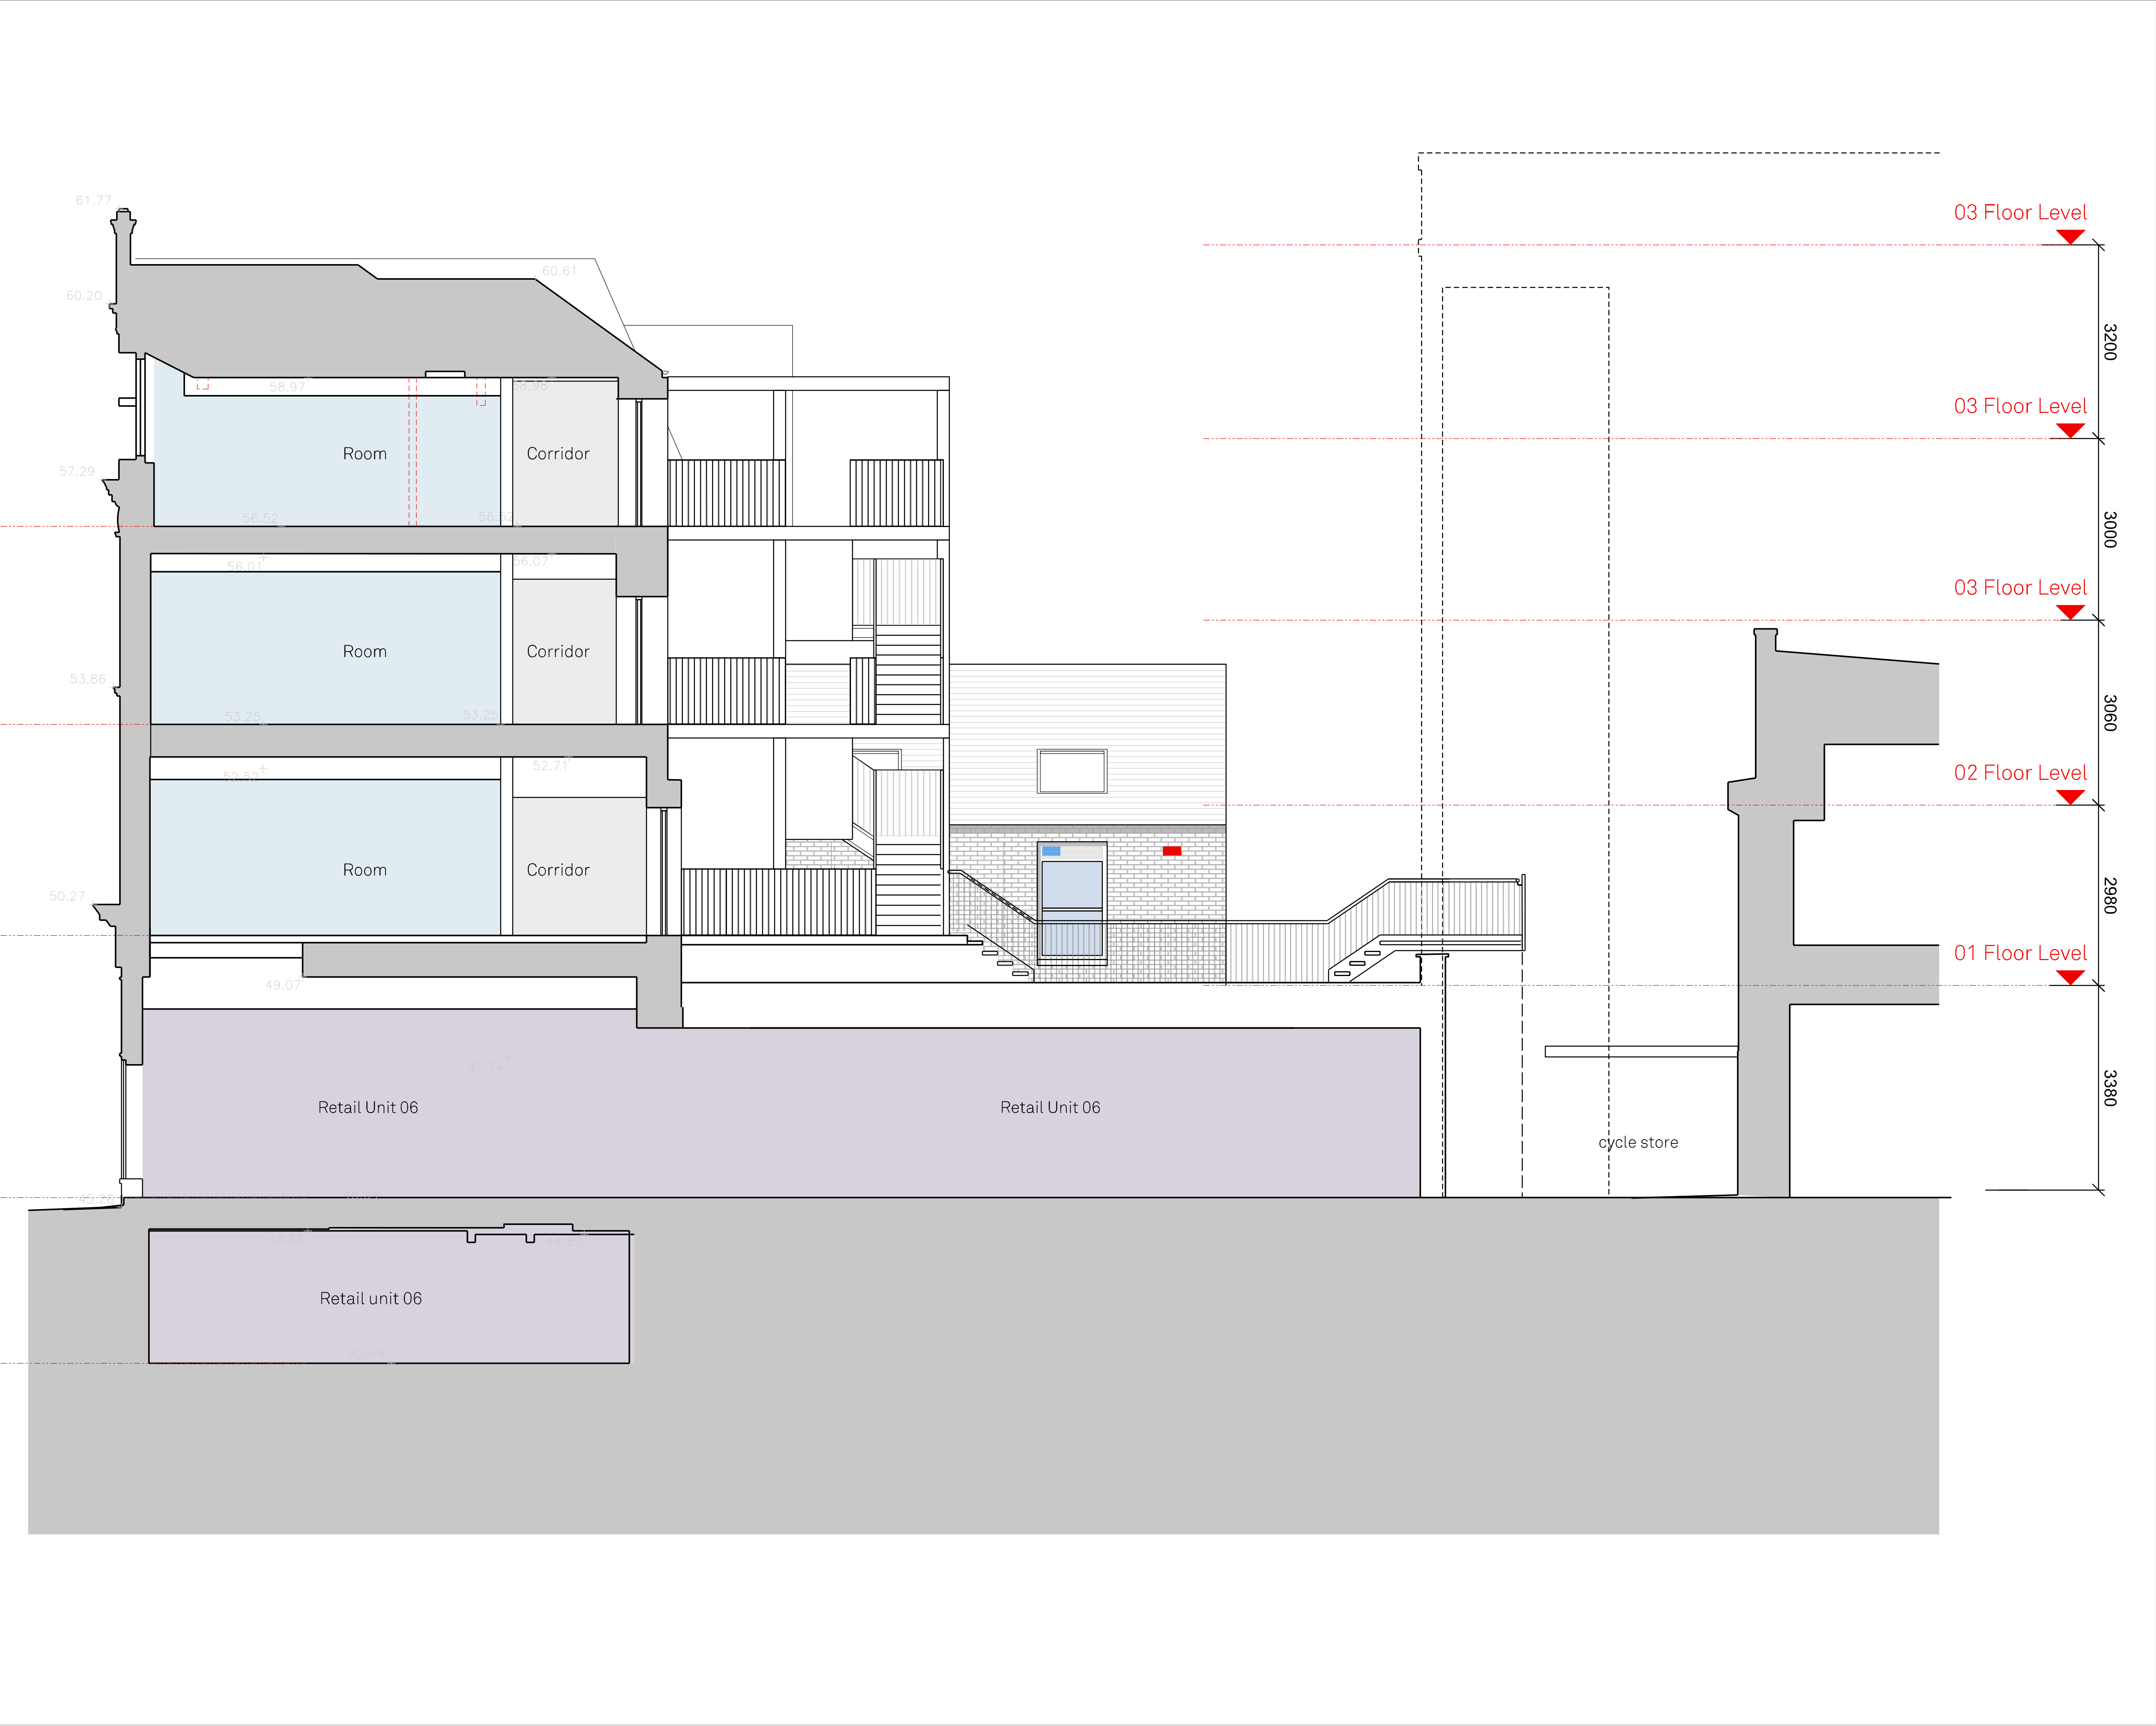


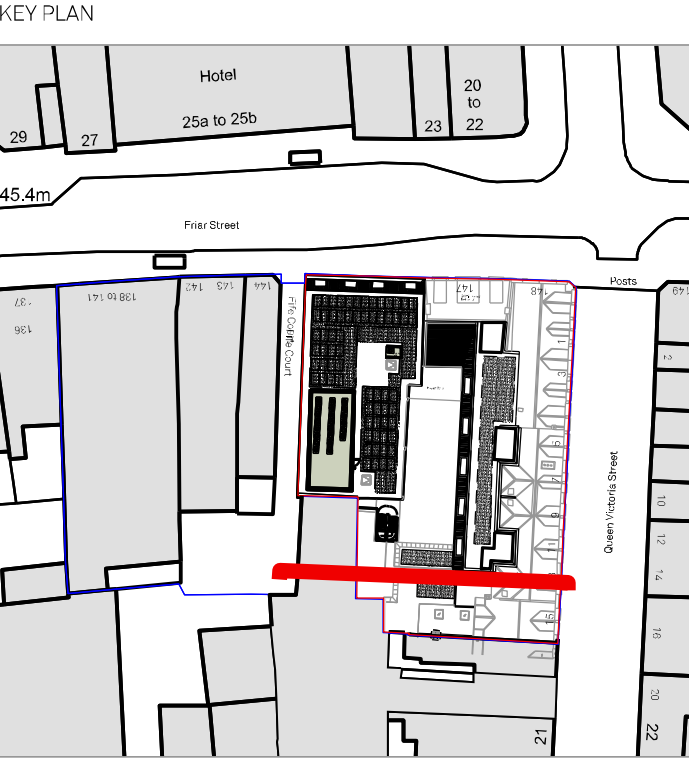

Notes
This document is © Falconer Chester Hall Limited.
All drawing measurements shall not be obtained by scaling. Any discrepancies on this document to be immediately reported to the Architect. Verify all dimensions and levels prior to construction. This document shall be read in conjunction with related documents, specifications and associated models.

 

KEY:

- Extract Airbrick
- Intake Airbrick

P04	25.07.24	CG	PR	general update
P03	03.07.24	CG	PR	Updated to planning comments
P02	15.03.24	AM	AB	Elevation 01 removed. General
P01	30.09.22	EF	CC	updates to remaining elevation.
Rev:	Date:	By:	Chk By:	Rev Note:

**FALCONER
CHESTER
HALL**

London | Liverpool | Manchester | www.fcharchitects.com | +44(0)151 243 5800

Project Title
145-148 Friar Street, 1-15 Queen Victoria Road
Client
Thackeray Group
Drawing Title
Rear Elevations 01 - 02
Drawing No.
P22018-FCH-BA-XX-DR-A-1413
Status
S3
Job No.
P22-018
Issue suitable for:
Information
Drawing Stage
Planning
Date
16.09.22
Scale
1:50 @ A1
Rev
P04
Drawn By
EF
Checked By
CC