




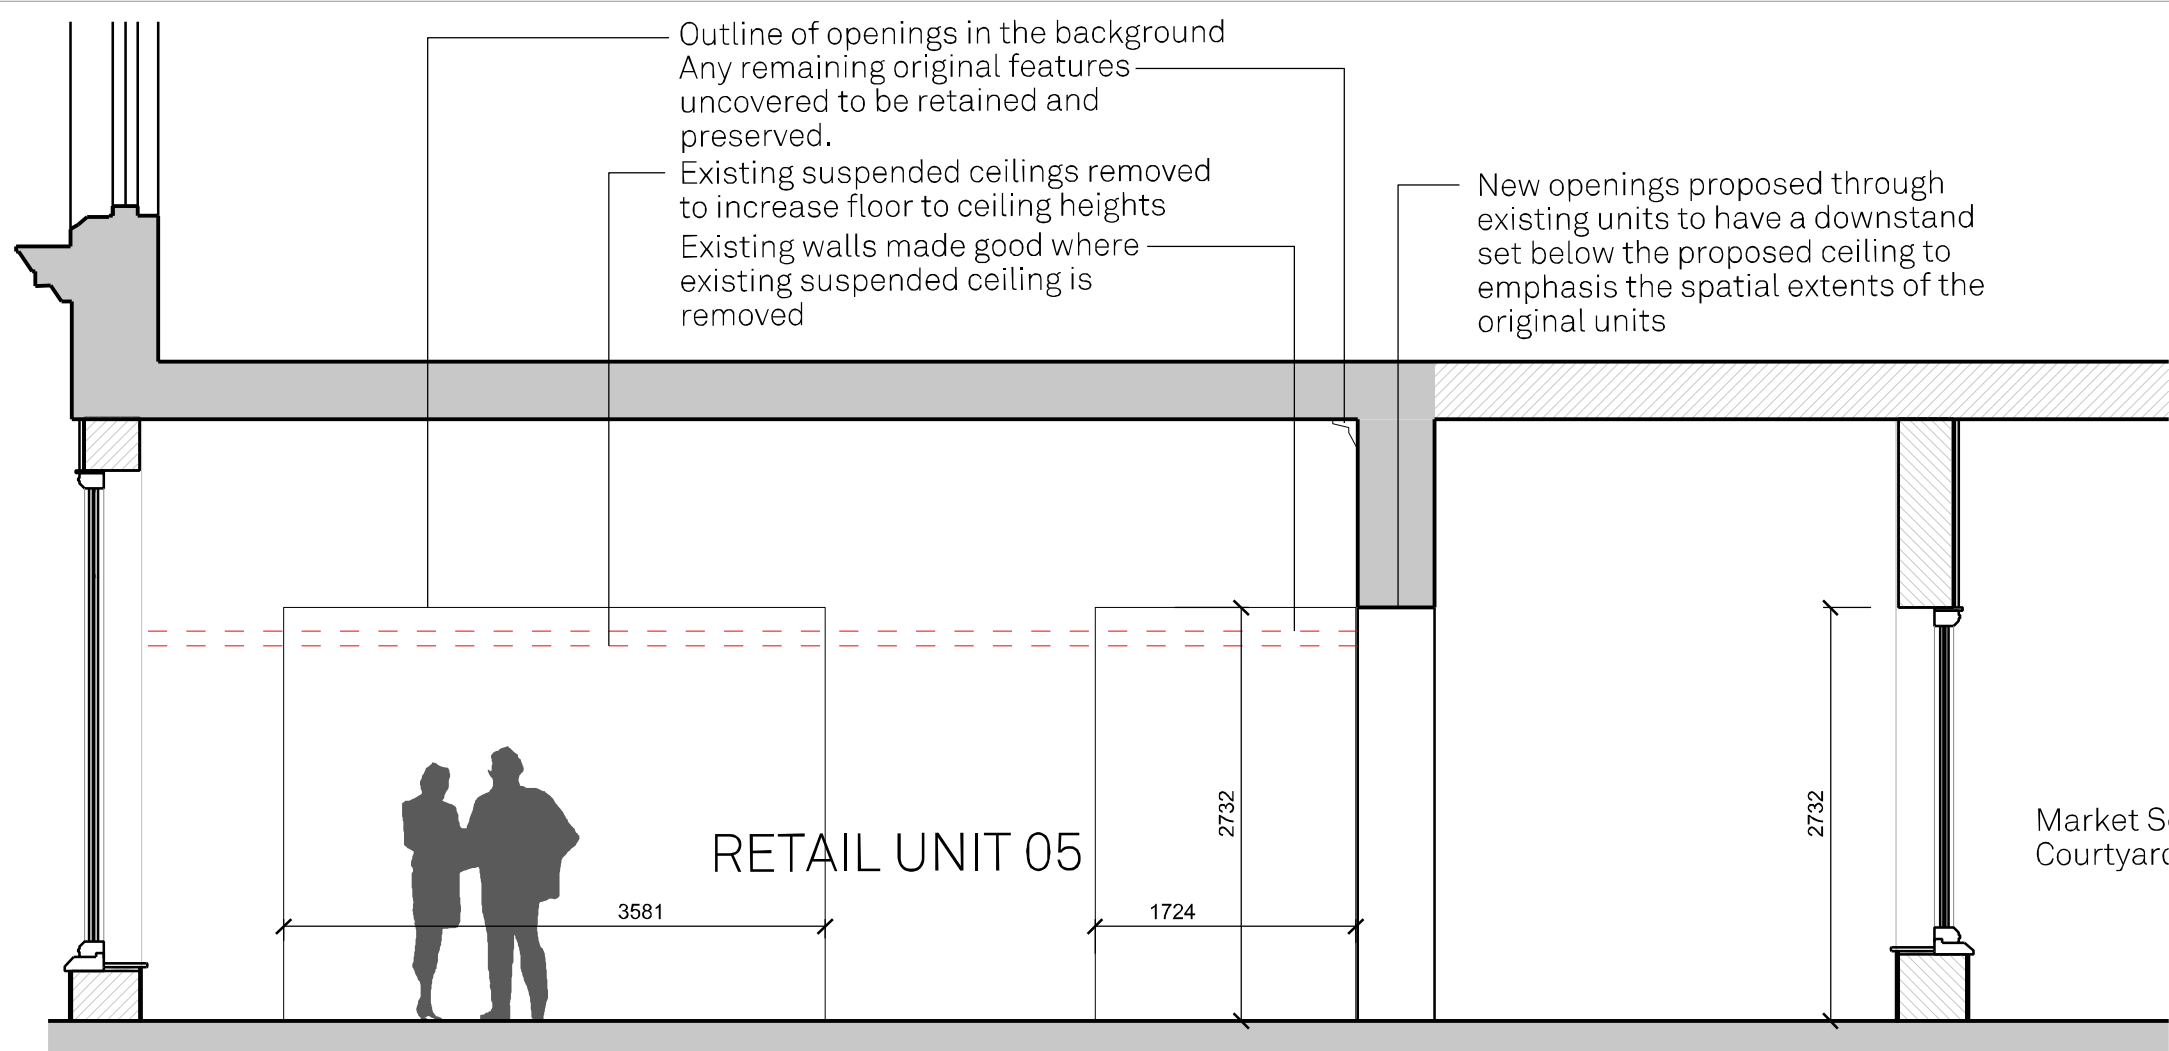


03 - Section through Ground Floor Retail Units
Scale - 1:50

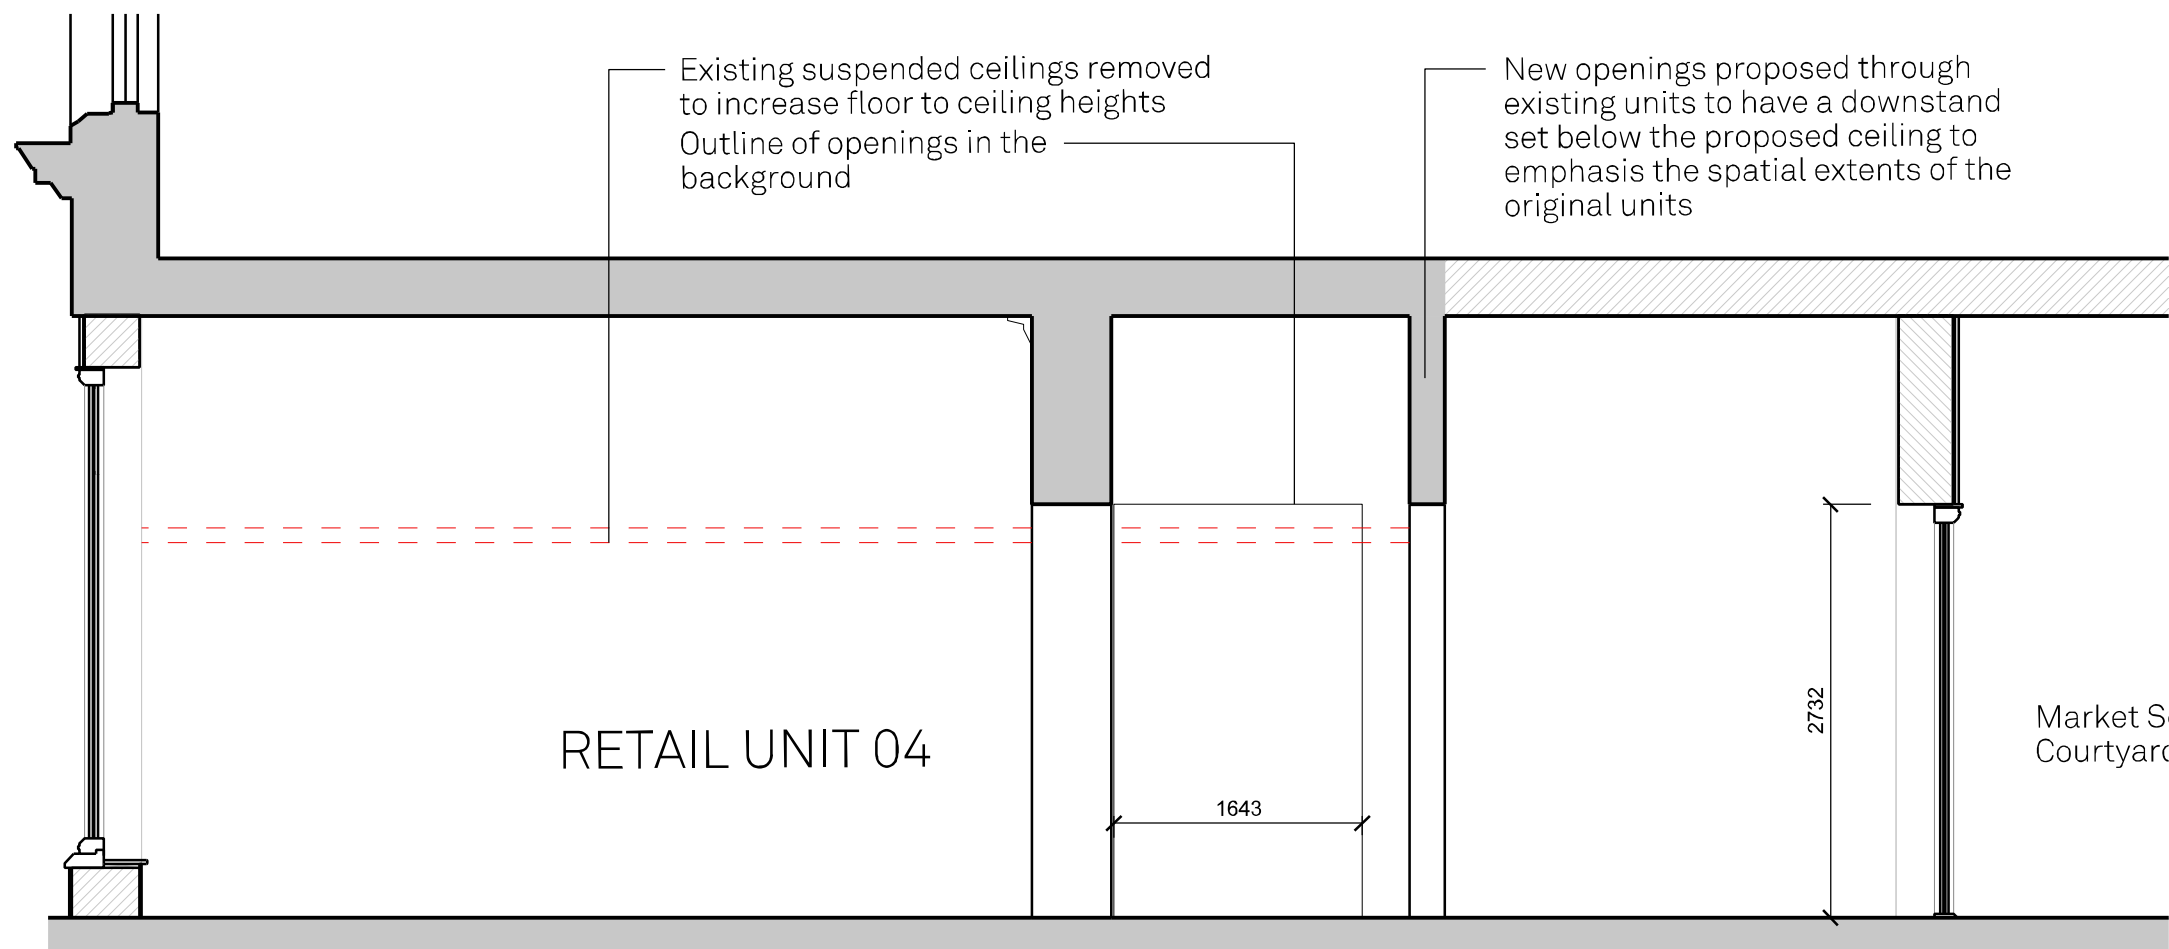

05 - Section through Ground Floor Retail Units
Scale - 1:50

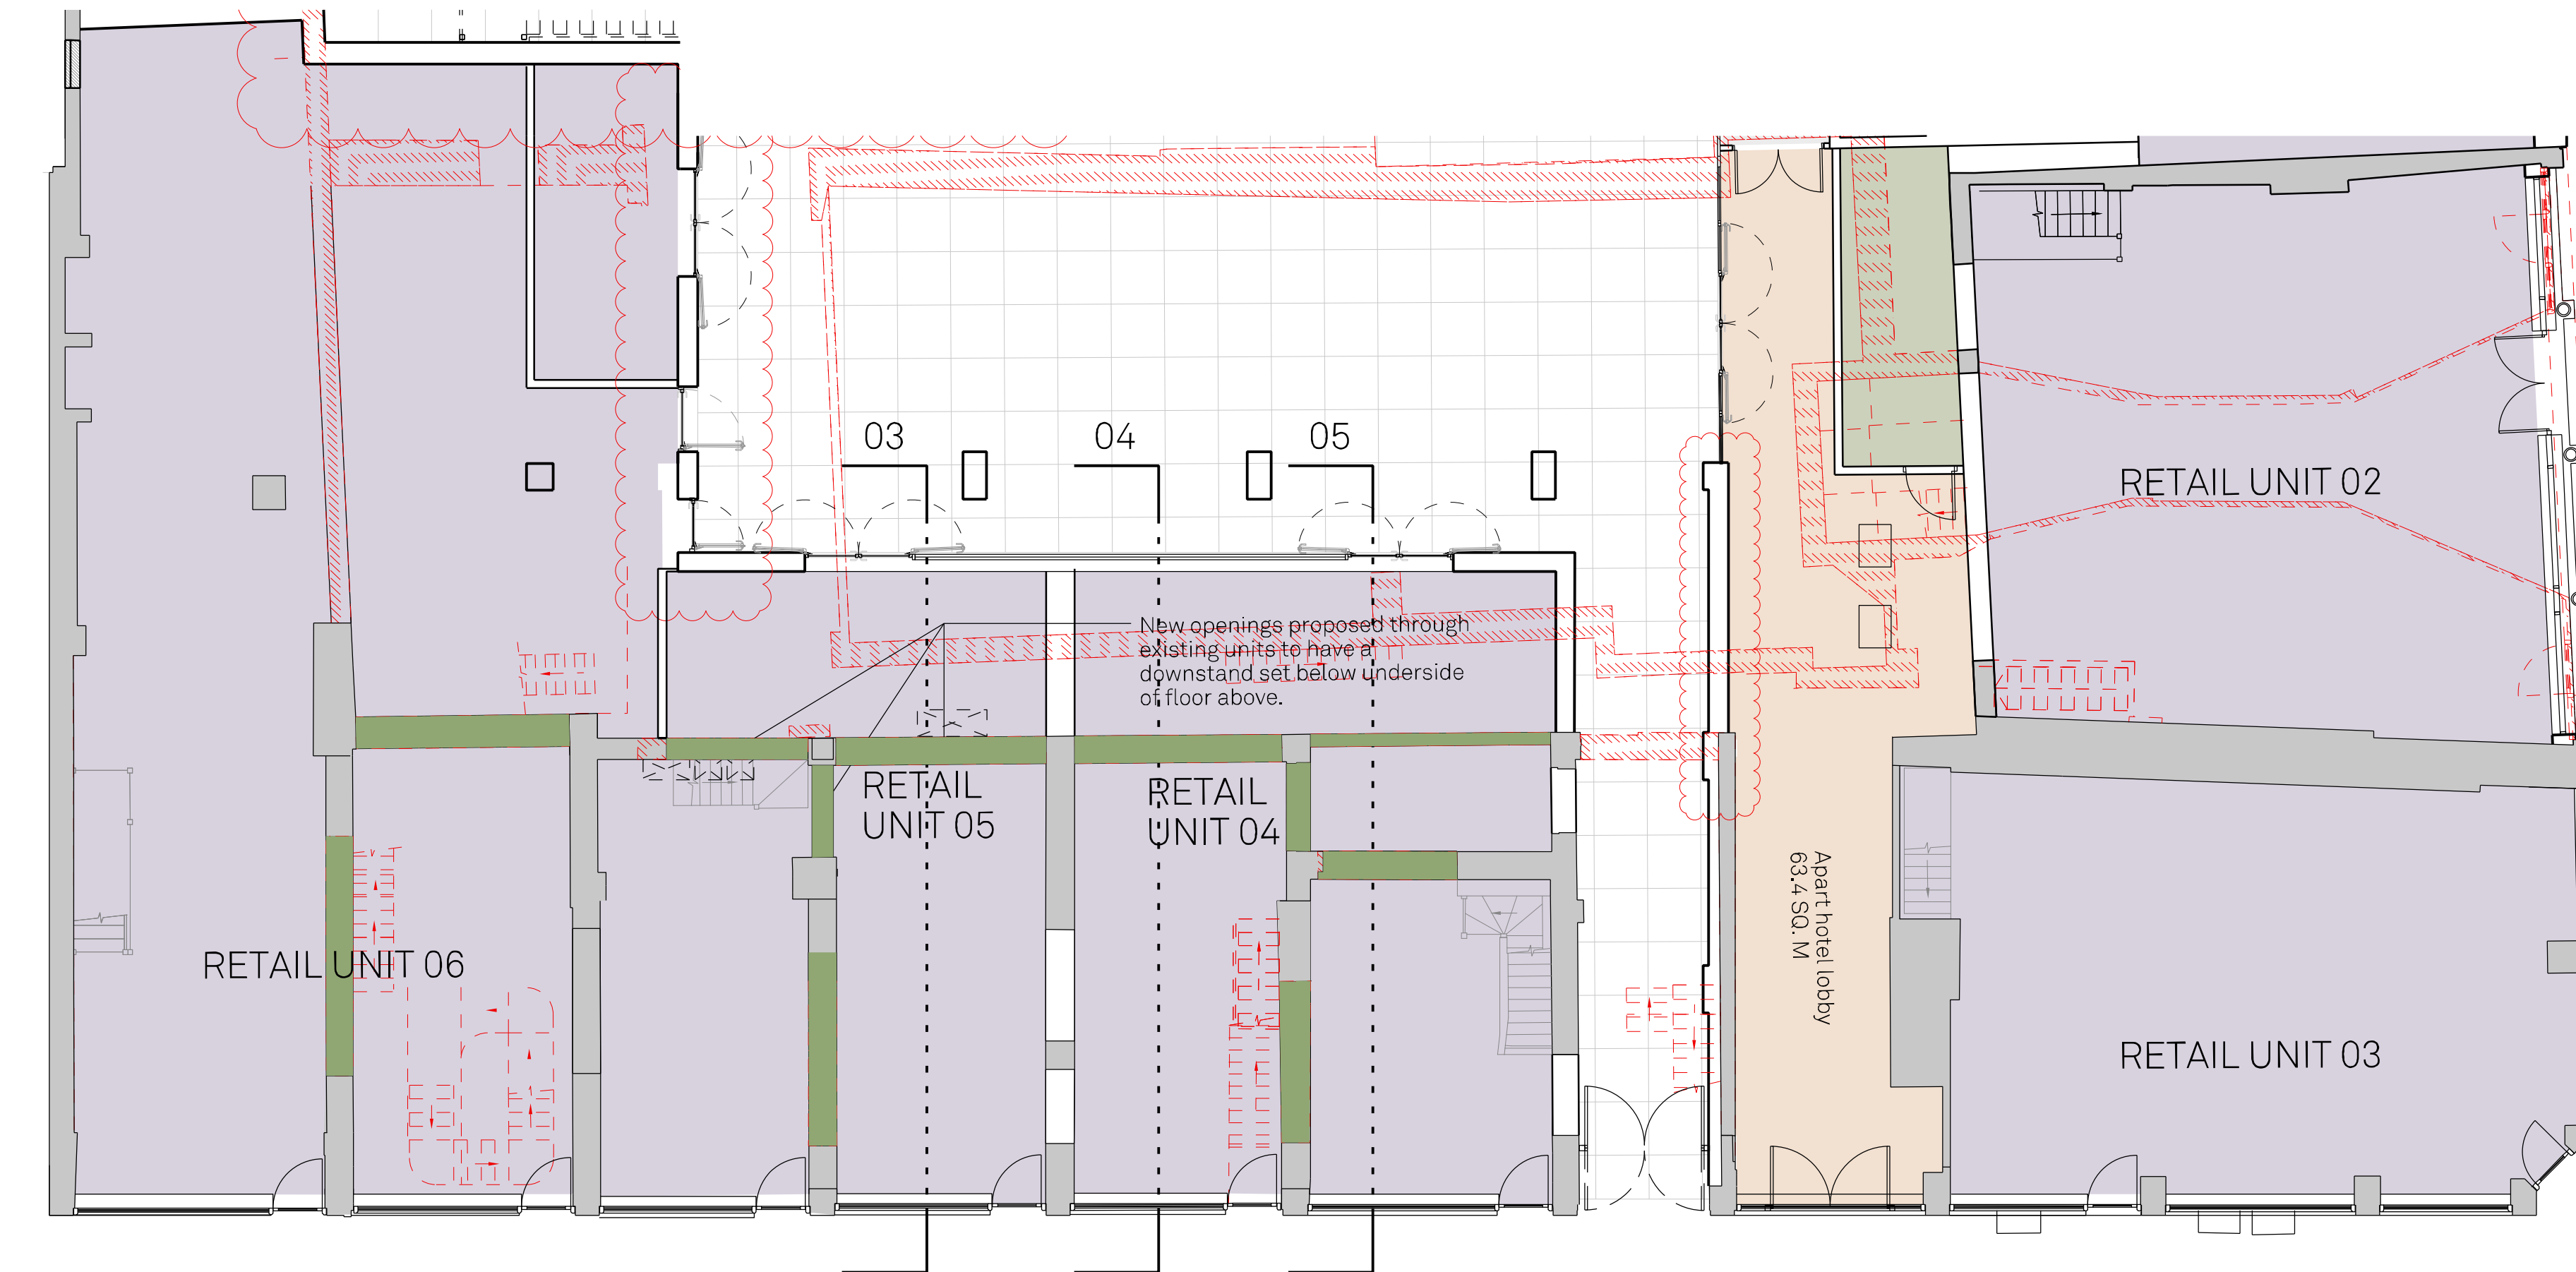


03 - Reflected Ceiling Plan of Ground Floor Retail Units
Scale - 1:100

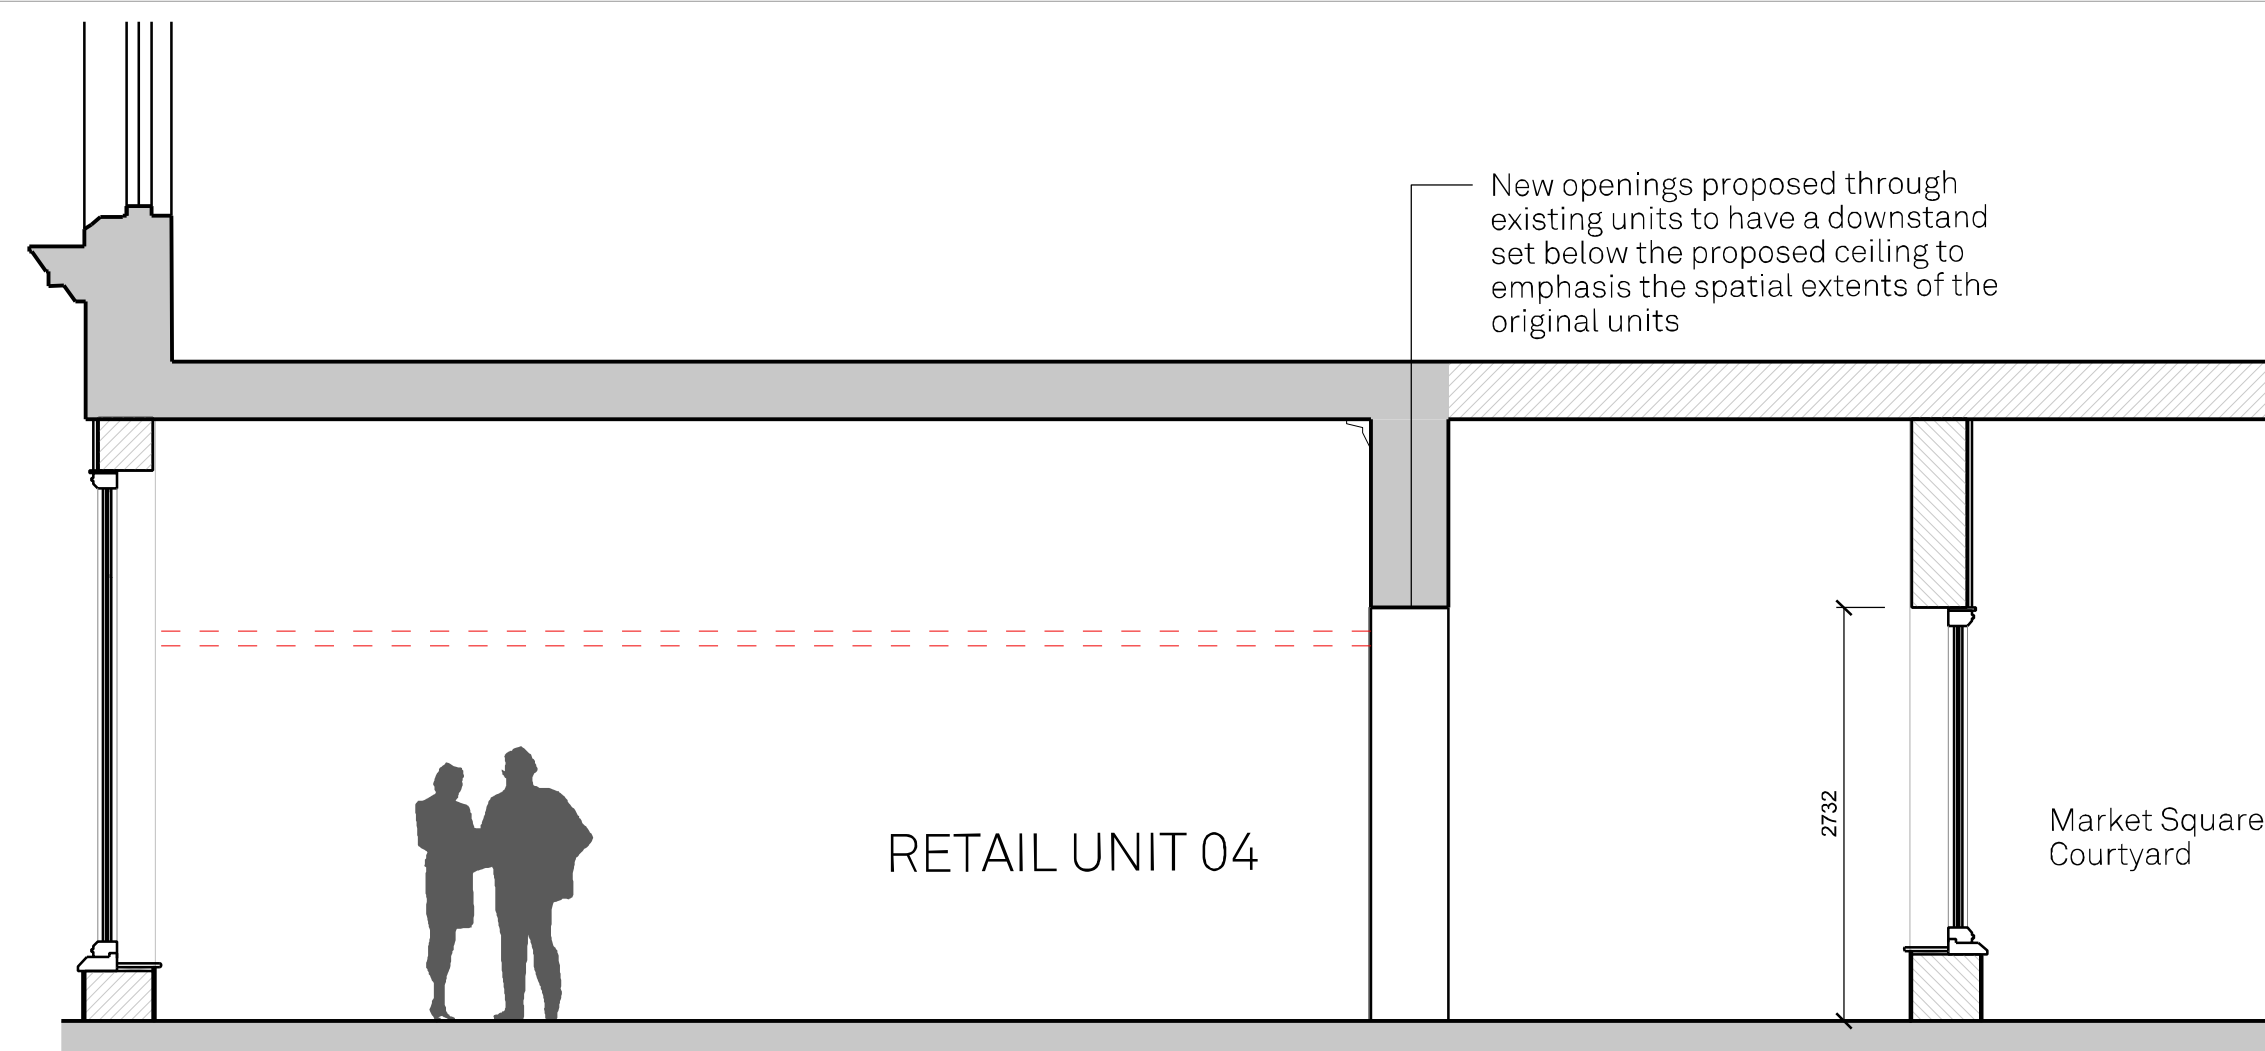


04 - Section through Ground Floor Retail Units
Scale - 1:50

Notes
This document is © Falconer Chester Hall Limited.
All drawing measurements shall not be obtained by scaling. Any discrepancies on this document to be immediately reported to the Architect. Verify all dimensions and levels prior to construction. This document shall be read in conjunction with related documents, specifications and associated models.

 

KEY PLAN

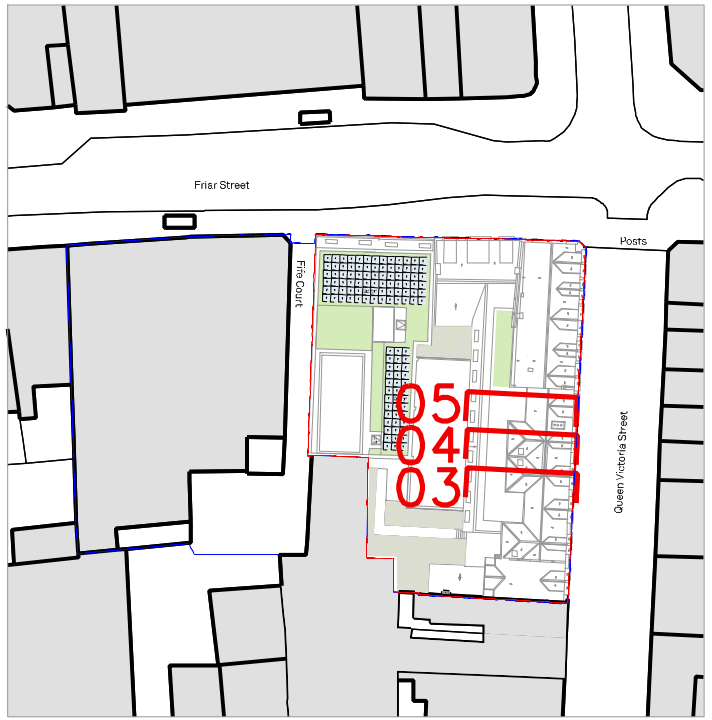

Notes

Indicates downstand locations

MEP and access hatches tbc pending developed design (all to sit below original ceiling)

Indicates existing ceiling (of no historic merit) to be removed

P01 30.07.24 PR CC First Issue
Rev: | Date: | By: | Chk By: | Rev Note:

**FALCONER
CHESTER
HALL**

London | Liverpool | Manchester | www.fcharchitects.com | +44(0)151 243 5800

Project Title
145-148 Friar Street, 1-15 Queen Victoria Street
Client
Thackeray Group
Drawing Title
Proposed Ground Floor Sectional Elevation
Drawing No.
P22018-FCH-BA-XX-DR-A-1416
Status
S3
Issue suitable for:
Information
Date
22.07.24
Scale
1:50 @ A1
Rev
P01
Drawn By
PR
Checked By
CC