





Notes
This document is © Falconer Chester Hall Limited.
All drawing measurements shall not be obtained by scaling. Any discrepancies on this document to be immediately reported to the Architect. Verify all dimensions and levels prior to construction. This Document shall be read in conjunction with related documents, specifications and associated models.

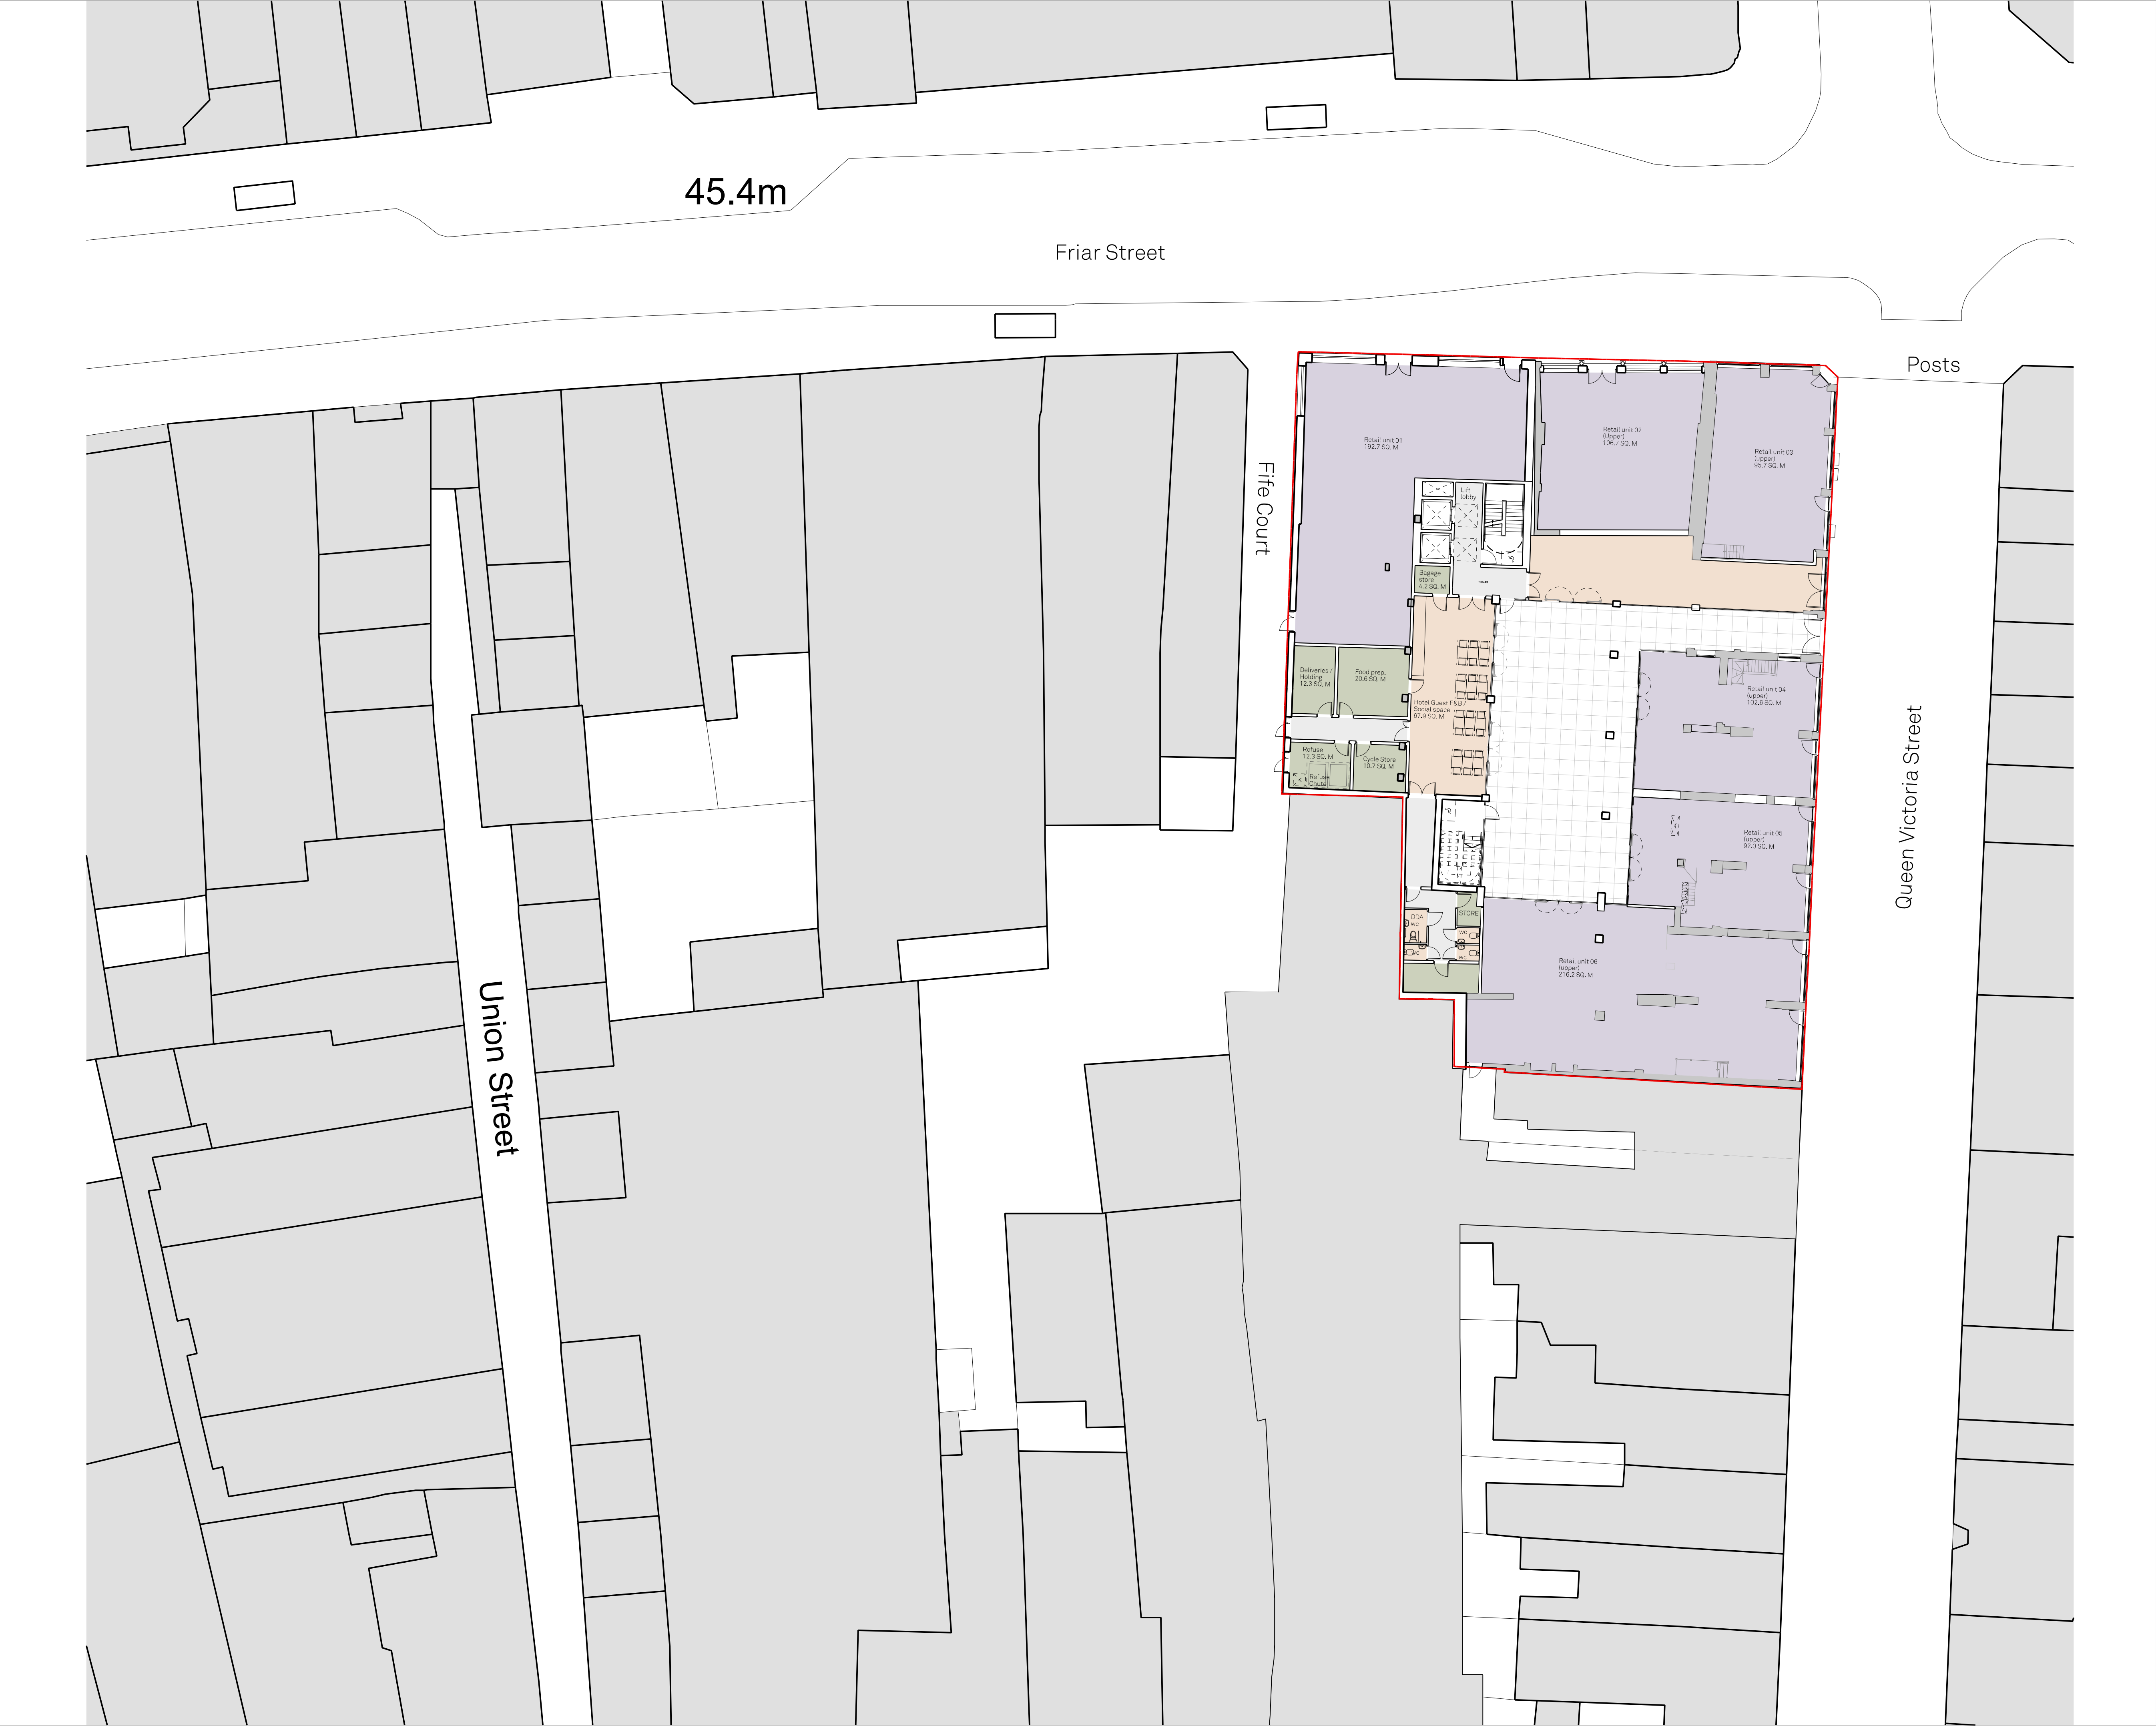

KEY PLAN

 

P03	27.03.24	EF	CC	Updated to client comments
P02	25.10.22	EF	CC	Lobby Doors Opening Inwards and Cycle Store Area Increased
P01	30.09.22	EF	CC	First Issue

Rev: | Date: | By: | Chk By: | Rev Note:

**FALCONER
CHESTER
HALL**

London | Liverpool | Manchester | www.fcharchitects.com | +44(0)151 243 5800

Project Title 145-148 Friar Street, 1-15 Queen Victoria Street Reading Client Thackery Estates Drawing Title Proposed Site Plan - Ground Drawing No. P22018-FCH-BA-XX-DR-A-1203				Rev P02	
Status S2	Issue suitable for: Information	Date 09.08.22	Drawn By EF		
Job No. P22-018	Drawing Stage Planning	Scale 1:200@A1	Checked By CC		