



Existing Rear Elevation
Scale 1:100

Existing Front Elevation
Scale 1:100


Existing Side Elevation

Existing Side Elevation



Proposed Rear Elevation
Scale 1:100

Proposed Front Elevation
Scale 1:100

 



Proposed Side Elevation

Proposed Side Elevation



MATERIALS
Walls: Red/Brown facing brickwork to match existing
Roof : Grey flat roof system and Brown concrete roof tiles
Doors : White upvc
Windows: White upvc




Location Plan
scale 1:1250
SCALE 1:1250

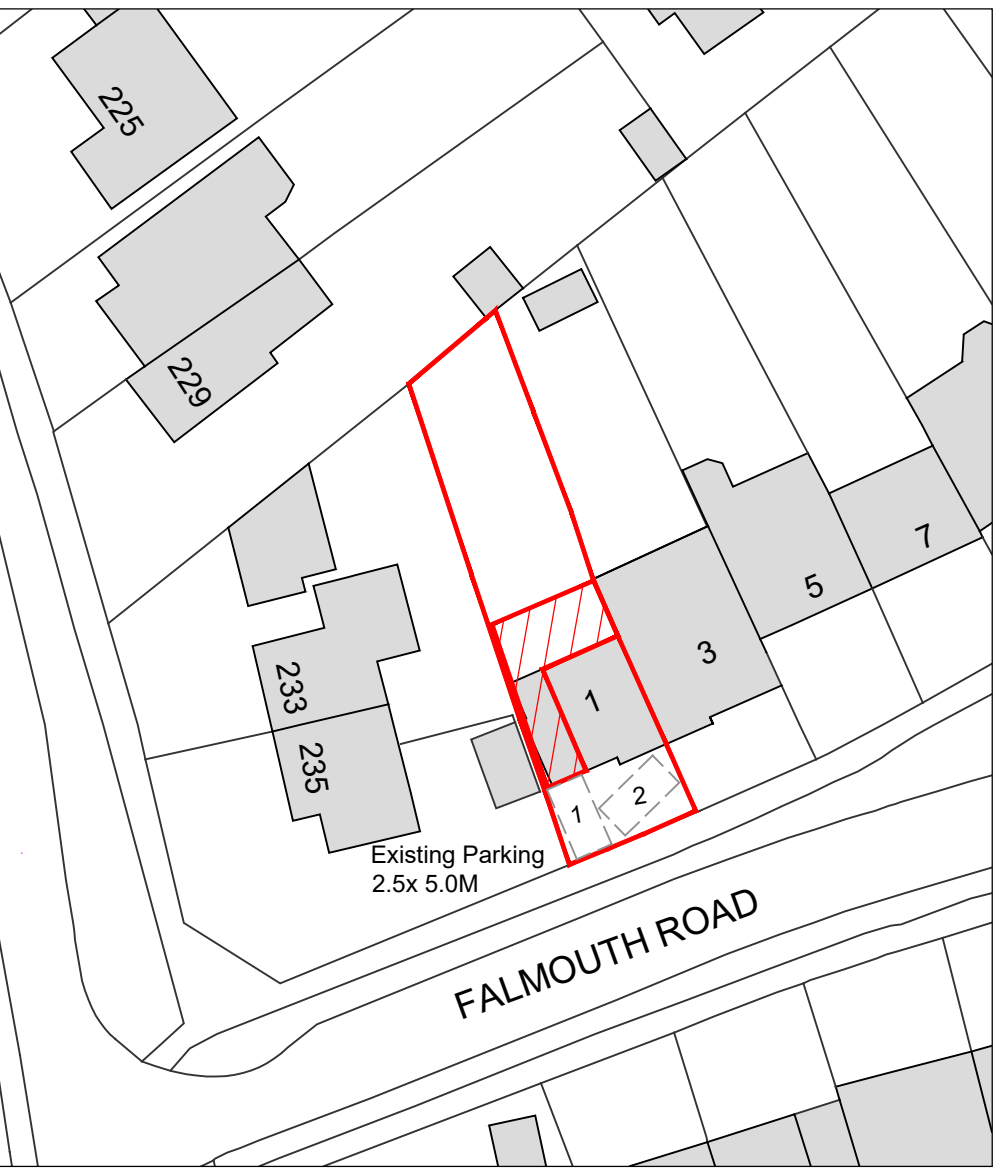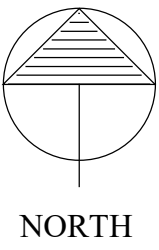

Block Plan
scale 1:500

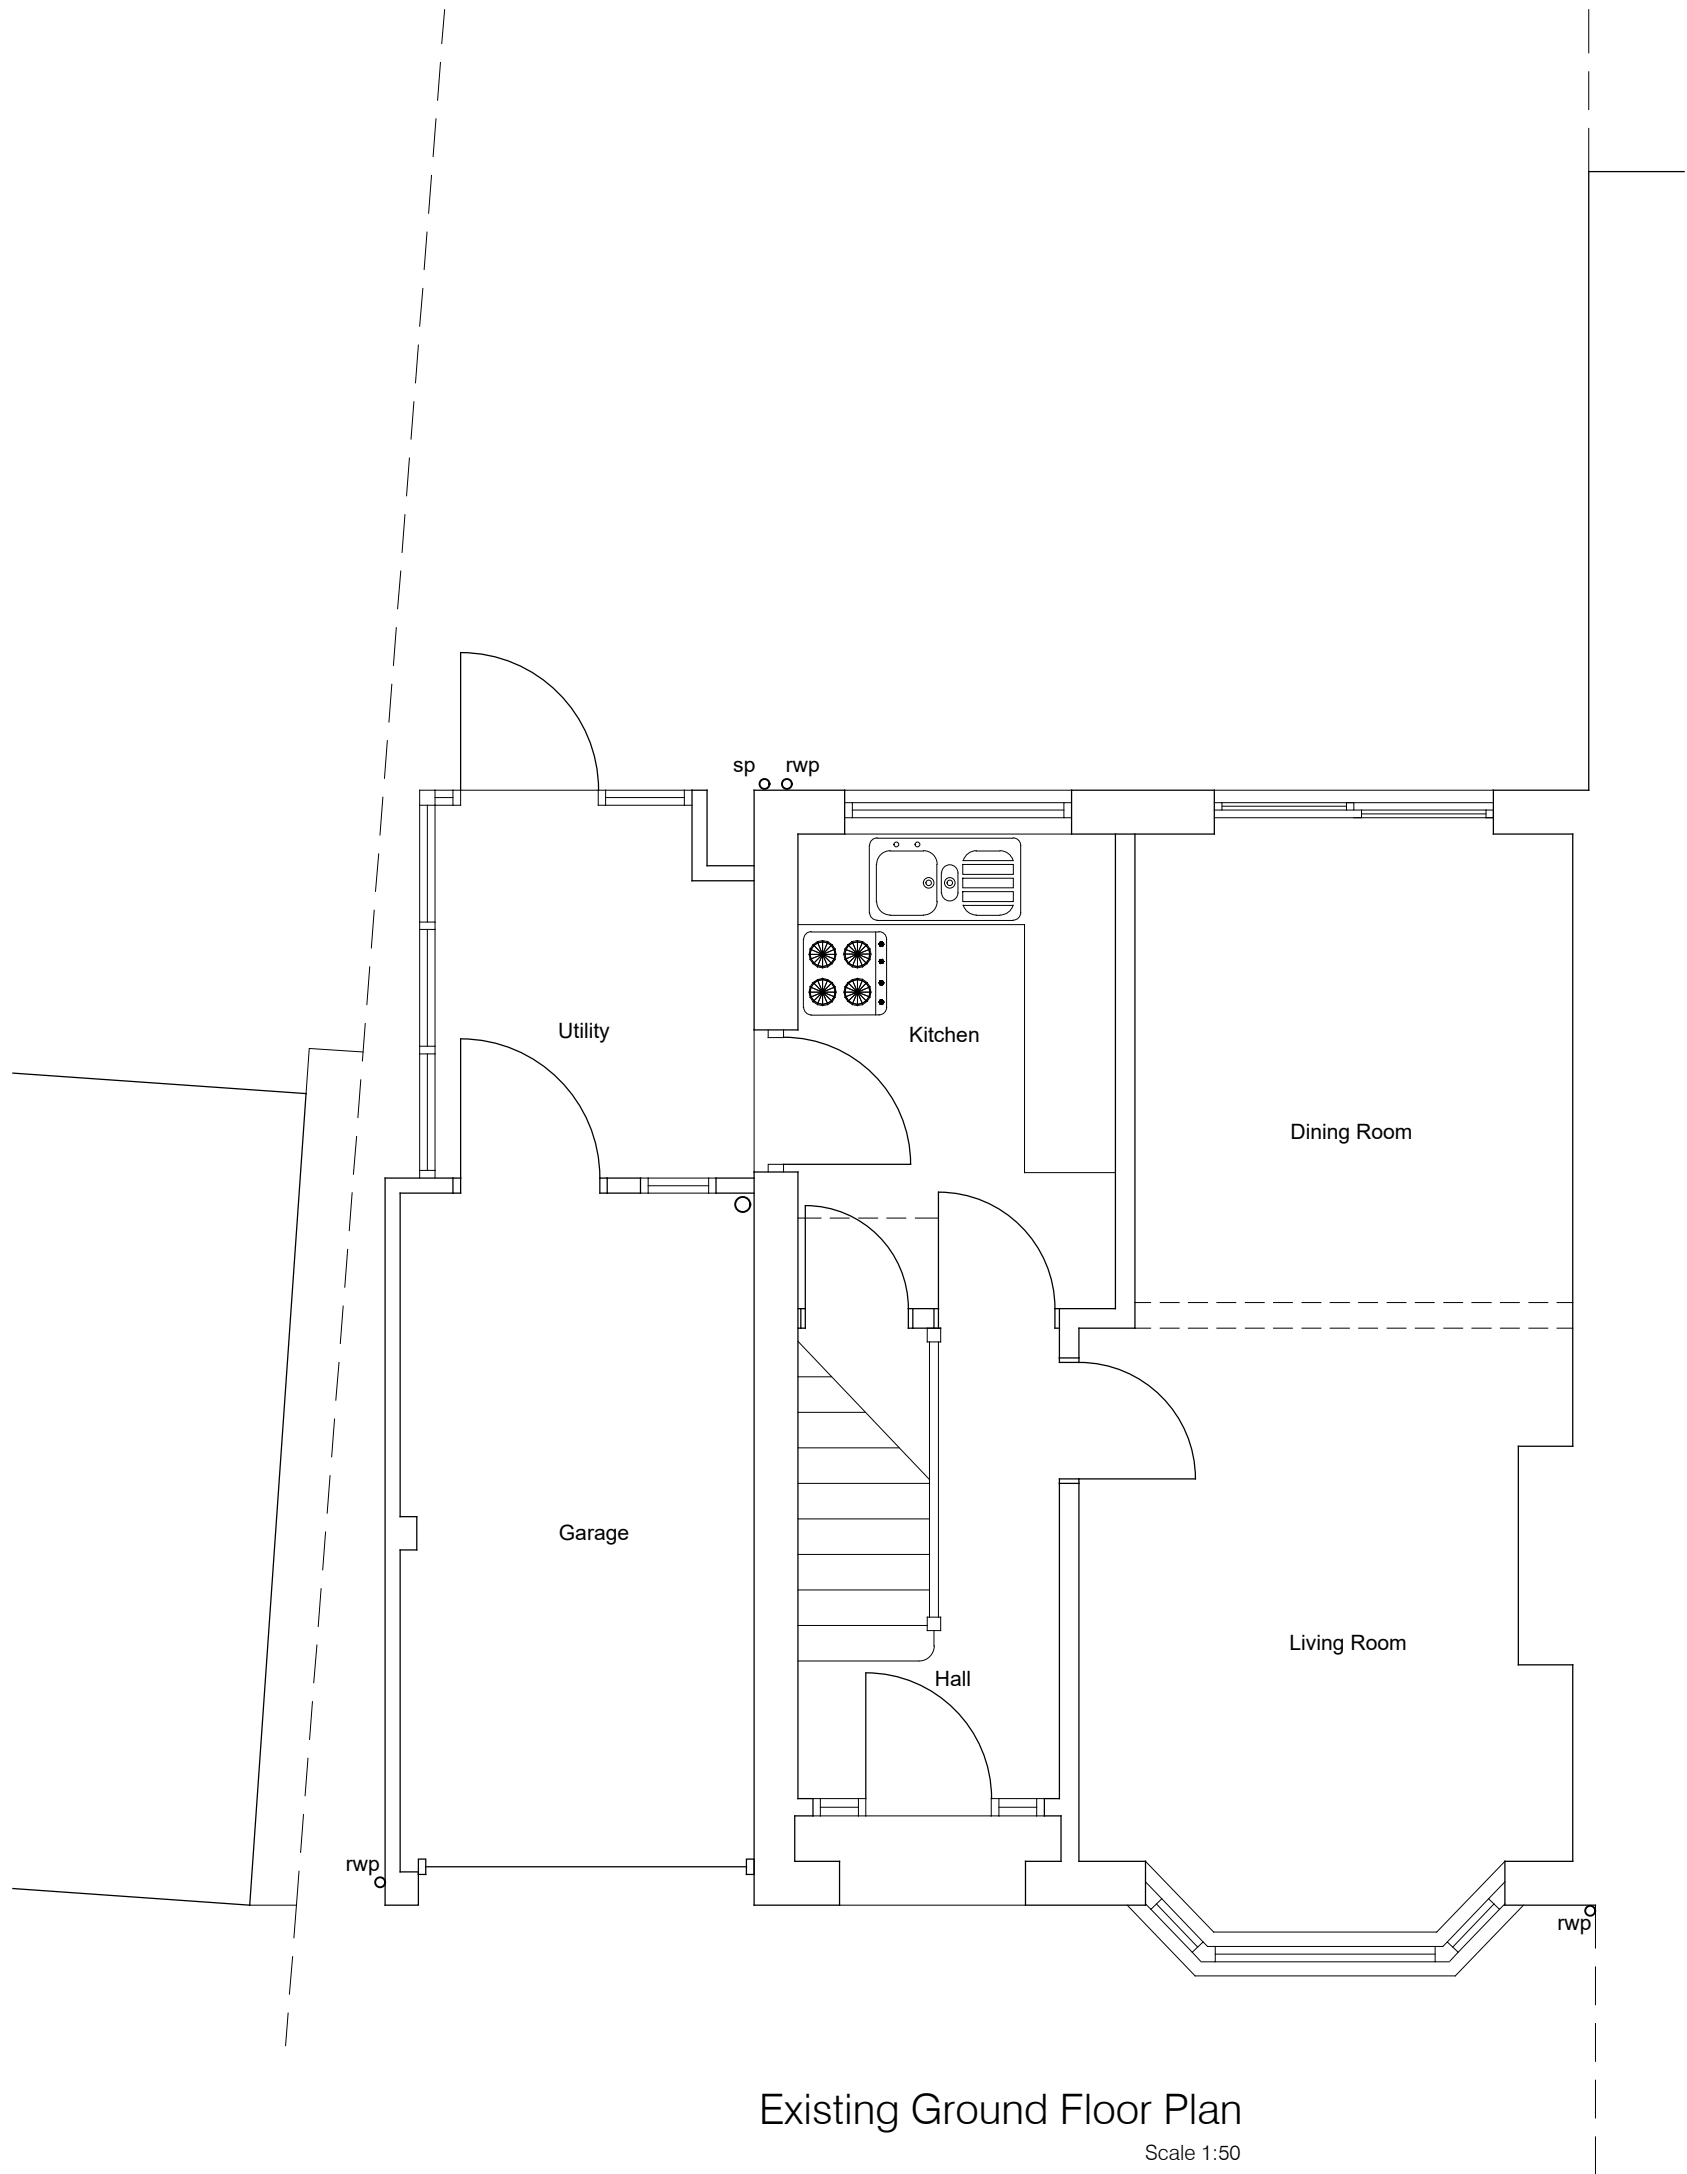 

Existing Ground Floor Plan
Scale 1:50

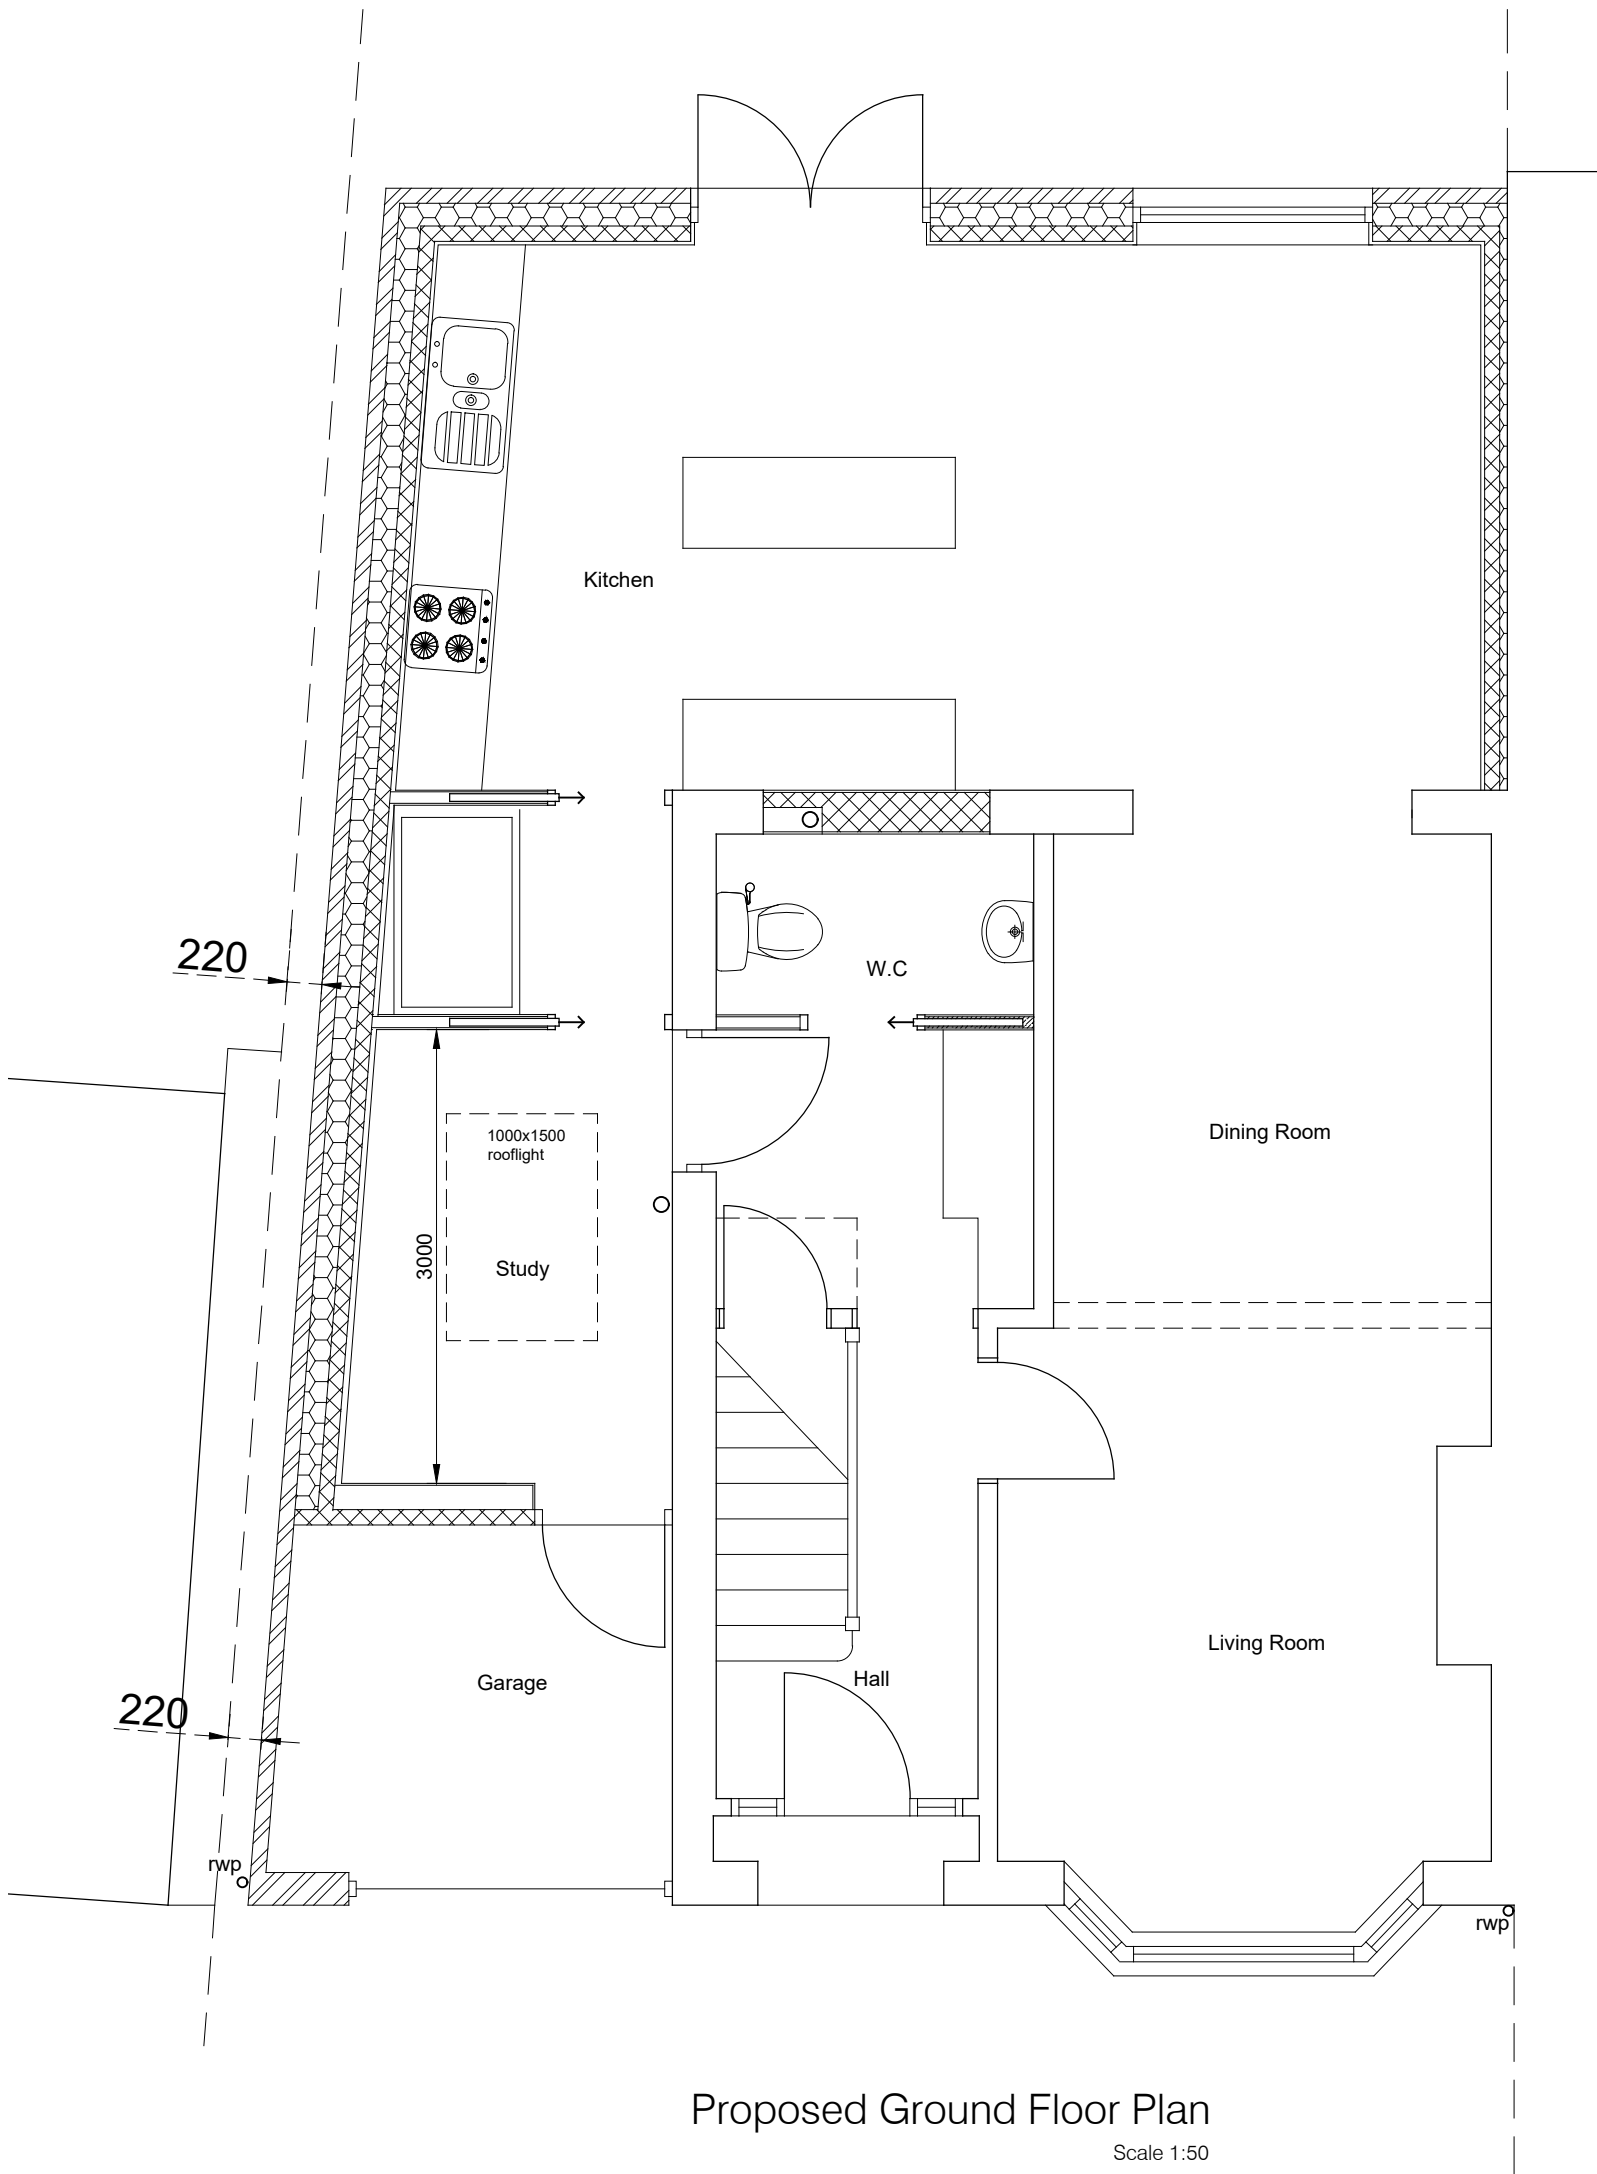

Proposed Ground Floor Plan
Scale 1:50

REV	DATE	NOTES	BY
FOR ISSUE AS PLANNING APPLICATION			

— David Tingle —
Building Design & Surveying Services

17 Woodland Drive, Tilehurst, Reading
Berkshire, RG30 4RT.
T: 0118.9419311 M: 07711902344

Copyright © David Tingle Building Design (2003)

MR & MRS M.GRIGGS
1 FALMOUTH ROAD
READING RG2 8QR

PROPOSED
SINGLE STOREY SIDE & REAR EXTENSION
EXISTING - PROPOSED
PLAN AND ELEVATIONS

Scale: 1:50 A1 Date: June 2025
Dwg No: **1FR.MP01** Rev: