




1:100 Existing Front Elevation

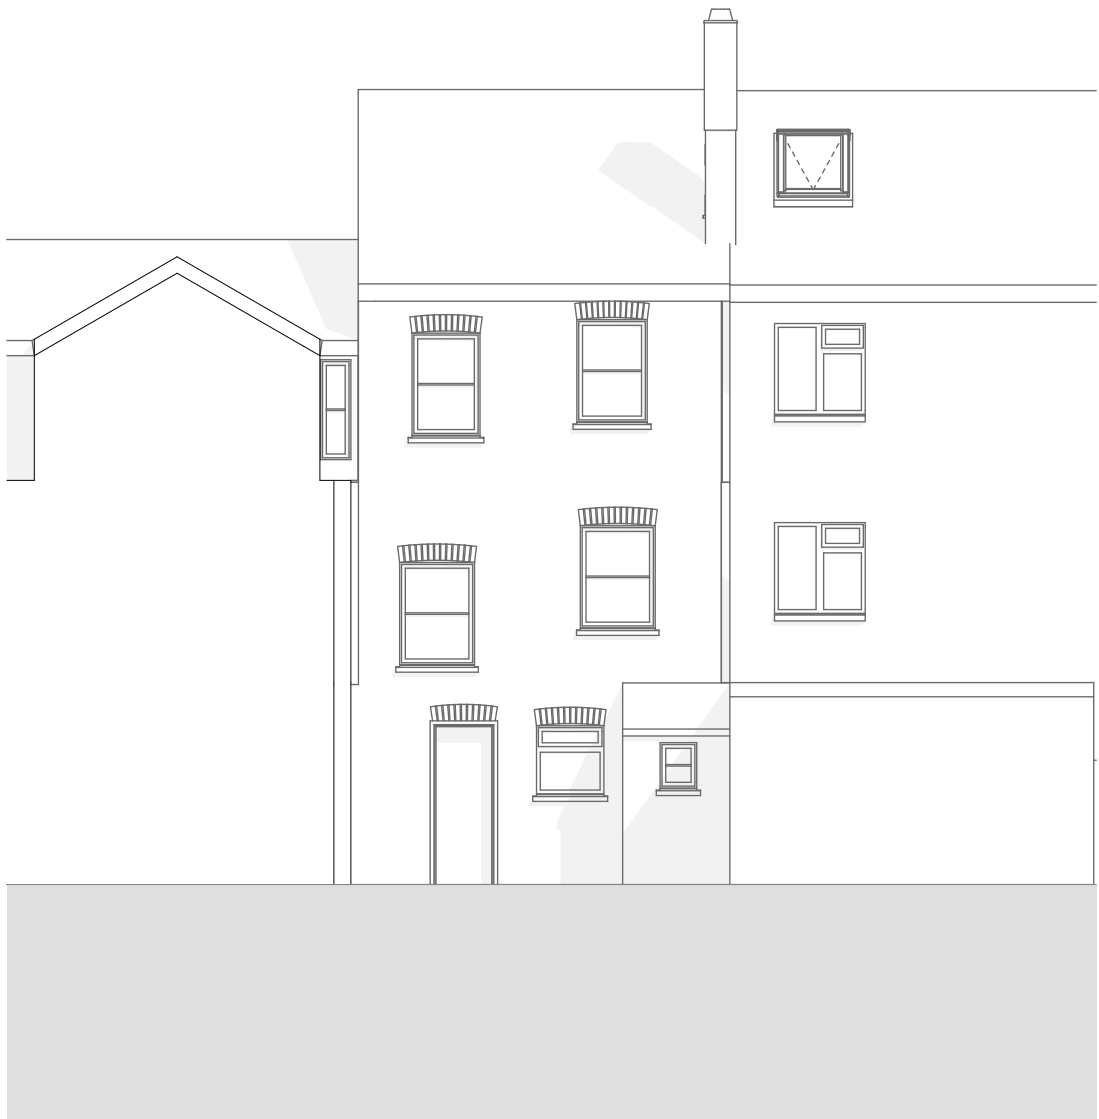


1:100 Existing Rear Elevation

© This drawing remains the property of The Keen Partnership and shall not be copied without prior written consent.

All dimensions to be checked on site and any discrepancies to be reported before work commences.

Notes:

Date	Rev	Comments	By	Chk'd

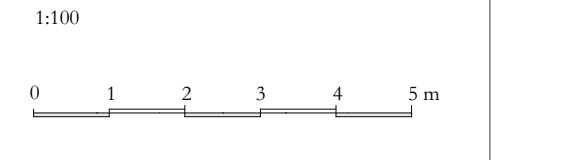

THE KEEN PARTNERSHIP
The Courtyard
Edinburgh Road
Reading RG30 2UA
Tel: 0118 9510 855
Fax: 0118 9510 866
chris@keenpartnership.co.uk
www.keenpartnership.co.uk



Client:
Aliseni Brothers Ltd

Job Title:
4 Mason Street, Reading, RG1 7PD

Drawing Title:
Existing Elevations

Drawing Date: 06.10.2022	Status: Planning Drawings
Issue Date: 18/06/2025	Drawn By: HBH
	Scale: 1:100@A3

Drawing No: 9107-104	Rev:
--------------------------------	------

