

MATERIAL SCHEDULE



- 1 Brickwork- Wienerberger Rudgwick Red Multi Brick or similar
All External Walls



- 2 Rooftiles- Marley Hawkins Clay Roof Tile or similar in Grey/Blue colour



- 3 Windows- Black framed double glazed casement window



- 4 Window Surrounds- Decorative rendered detailing around the windows



- 5 Door- Black Framed sliding door




- 6 Door- Black Framed bifold door



- 7 Obscure window- Black framed on both flank elevations



Front elevation - Existing
1 : 100

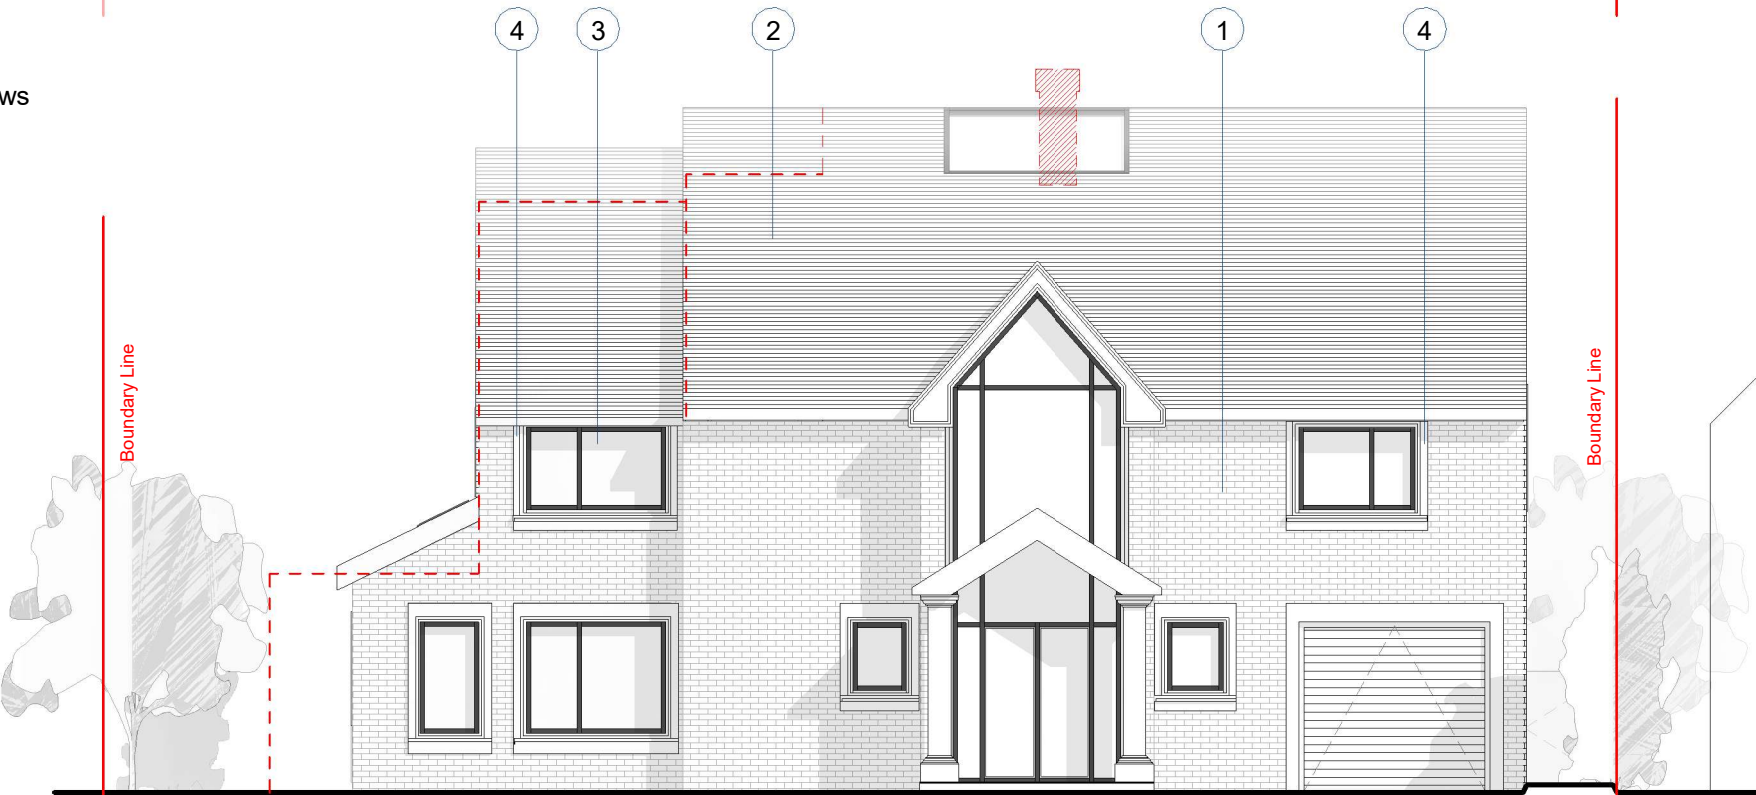

Front elevation - Proposed
1 : 100

All dimensions are approximate only have been added for information purposes only.
Dimensions should be checked prior to construction or manufacture

320 High Street
Harlington, Hayes,
Middlesex,
UB3 5DU

t:0203 432 5269

www.themarketdesignbuild.com
info@themarketdesignbuild.com



General Notes:

Copyright The Market Design & Build. No implied licence exists. This drawing should not be used to calculate areas for the purposes of valuation. Do not scale this drawing. All dimensions to be checked on the site by the contractor and such dimensions to be their responsibility. All work must comply with relevant British Standards and Building Regulations requirements. Drawing errors and omissions to be reported to the architect. To be read in conjunction with Architect's specification and other consultant information. All fixed furniture drawn is for guidance only. Refer to separate drawings and schedules.

Drawing Status:

PLANNING

Rev.	Description	by	Date
P1	Issued for planning	AA	30/05/2025
P2	Issued for planning	AA	25/07/2025

Project Name
979 Oxford Road, Tilehurst, RG31 6TN

Clients Name
Neha Mohan

Drawing Title
Front Elevation


Description
Extensions and reconfigurations

Scale 1:100@A3	Date SEP 2024	Drawn By AA
-------------------	------------------	----------------

Drawing Number
240058-PL-D 0008

Issue Date 25/07/2025	Checked PN	Revision P2
--------------------------	---------------	----------------

MATERIAL SCHEDULE

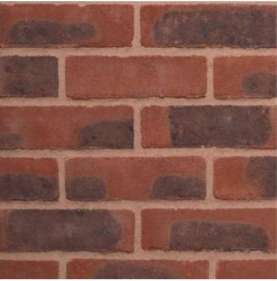

- 1 Brickwork- Wienerberger Rudgwick Red Multi Brick or similar
All External Walls



- 2 Rooftiles- Marley Hawkins Clay Roof Tile or similar in Grey/Blue colour



- 3 Windows- Black framed double glazed casement window



- 4 Window Surrounds- Decorative rendered detailing around the windows




- 5 Door- Black Framed sliding door



- 6 Door- Black Framed bifold door



- 7 Obscure window- Black framed on both flank elevations

 

Rear Elevation- Existing
1 : 100



Rear Elevation- Proposed
1 : 100

All dimensions are approximate only have been added for information purposes only.
Dimensions should be checked prior to construction or manufacture

- EXISTING
- DEMOLITION
- SITE BOUNDARY

320 High Street
Harlington, Hayes,
Middlesex,
UB3 5DU

t:0203 432 5269

www.themarketdesignbuild.com
info@themarketdesignbuild.com



General Notes:

Copyright The Market Design & Build. No implied licence exists. This drawing should not be used to calculate areas for the purposes of valuation. Do not scale this drawing. All dimensions to be checked on the site by the contractor and such dimensions to be their responsibility. All work must comply with relevant British Standards and Building Regulations requirements. Drawing errors and omissions to be reported to the architect. To be read in conjunction with Architect's specification and other consultant information. All fixed furniture drawn is for guidance only. Refer to separate drawings and schedules.

Drawing Status:

PLANNING

Rev.	Description	by	Date
P1	Issued for planning	AA	30/05/2025
P2	Issued for planning	AA	25/07/2025

Project Name
979 Oxford Road, Tilehurst, RG31 6TN

Clients Name
Neha Mohan

Drawing Title
Rear Elevation

Description
Extensions and reconfigurations

Scale
1:100@A3

Date
SEP 2024

Drawn By
AA

Drawing Number
240058-PL-D 0009

Issue Date
25/07/2025

Checked
PN

Revision
P2

MATERIAL SCHEDULE



- 1 Brickwork- Wienerberger Rudgwick Red Multi Brick or similar
All External Walls



- 2 Rooftiles- Marley Hawkins Clay Roof Tile or similar in Grey/Blue colour



- 3 Windows- Black framed double glazed casement window



- 4 Window Surrounds- Decorative rendered detailing around the windows




- 5 Door- Black Framed sliding door




- 6 Door- Black Framed bifold door




- 7 Obscure window- Black framed on both flank elevations

 

- EXISTING
DEMOLITION
SITE BOUNDARY

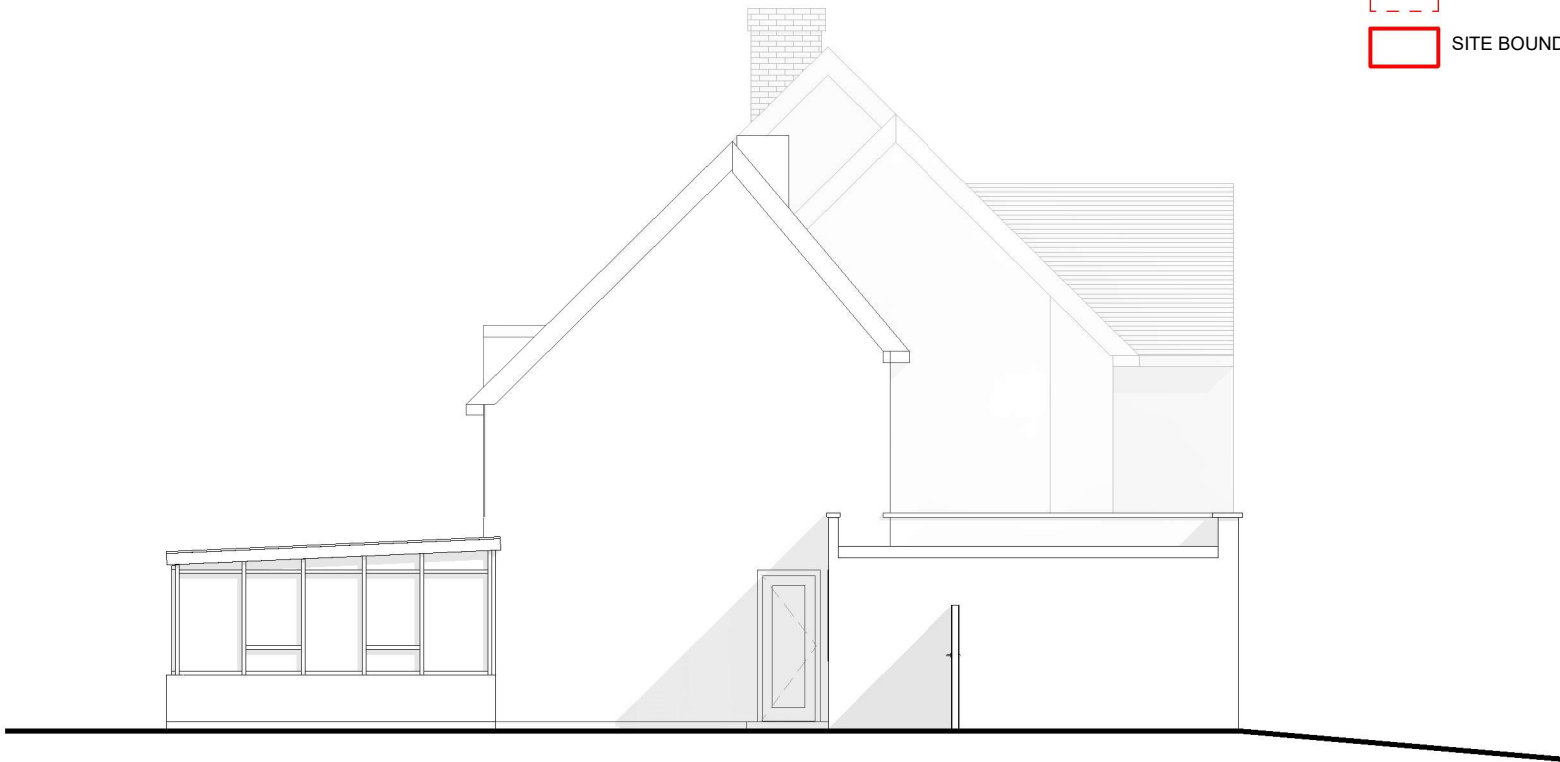

Side elevation 1 - Existing
1 : 100

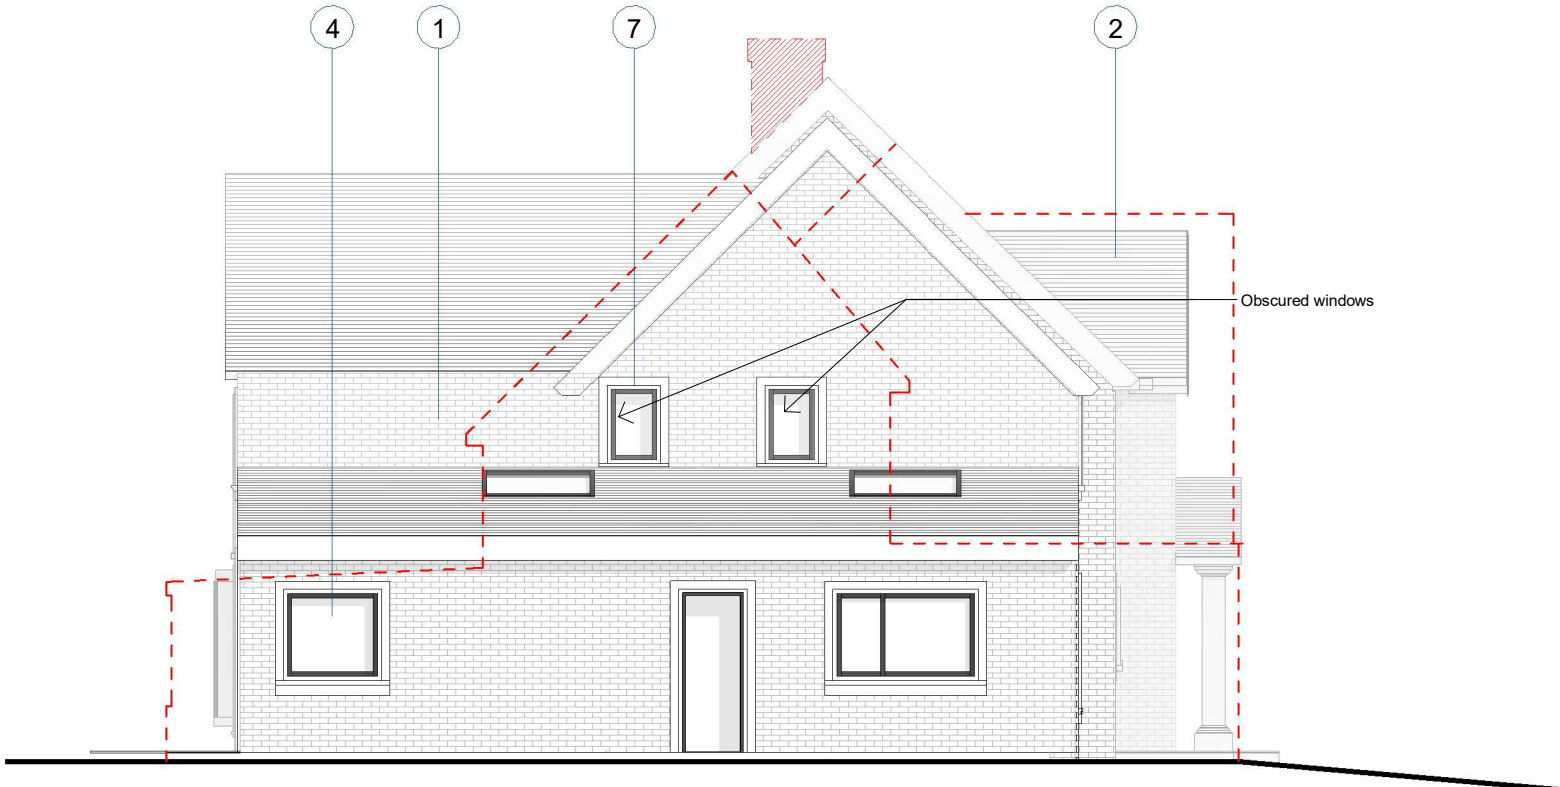

Side elevation 1 - Proposed
1 : 100

All dimensions are approximate only have been added for information purposes only.
Dimensions should be checked prior to construction or manufacture

320 High Street
Harlington, Hayes,
Middlesex,
UB3 5DU

t:0203 432 5269

www.themarketdesignbuild.com
info@themarketdesignbuild.com



General Notes:

Copyright The Market Design & Build. No implied licence exists. This drawing should not be used to calculate areas for the purposes of valuation. Do not scale this drawing. All dimensions to be checked on the site by the contractor and such dimensions to be their responsibility. All work must comply with relevant British Standards and Building Regulations requirements. Drawing errors and omissions to be reported to the architect. To be read in conjunction with Architect's specification and other consultant information. All fixed furniture drawn is for guidance only. Refer to separate drawings and schedules.

Drawing Status:

PLANNING

Rev.	Description	by	Date
P1	Issued for planning	AA	30/05/2025
P2	Issued for planning	AA	25/07/2025

Project Name
979 Oxford Road, Tilehurst, RG31 6TN

Clients Name
Neha Mohan

Drawing Title
Side Elevation 1

Description
Extensions and reconfigurations

Scale
1:100@A3

Date
SEP 2024

Drawn By
AA

Drawing Number
240058-PL-D 0010

Issue Date
25/07/2025

Checked
PN

Revision
P2

MATERIAL SCHEDULE



- 1 Brickwork- Wienerberger Rudgwick Red Multi Brick or similar
All External Walls



- 2 Rooftiles- Marley Hawkins Clay Roof Tile or similar in Grey/Blue colour



- 3 Windows- Black framed double glazed casement window



- 4 Window Surrounds- Decorative rendered detailing around the windows




- 5 Door- Black Framed sliding door




- 6 Door- Black Framed bifold door



- 7 Obscure window- Black framed on both flank elevations

 

Side elevation 2 - Existing
1 : 100

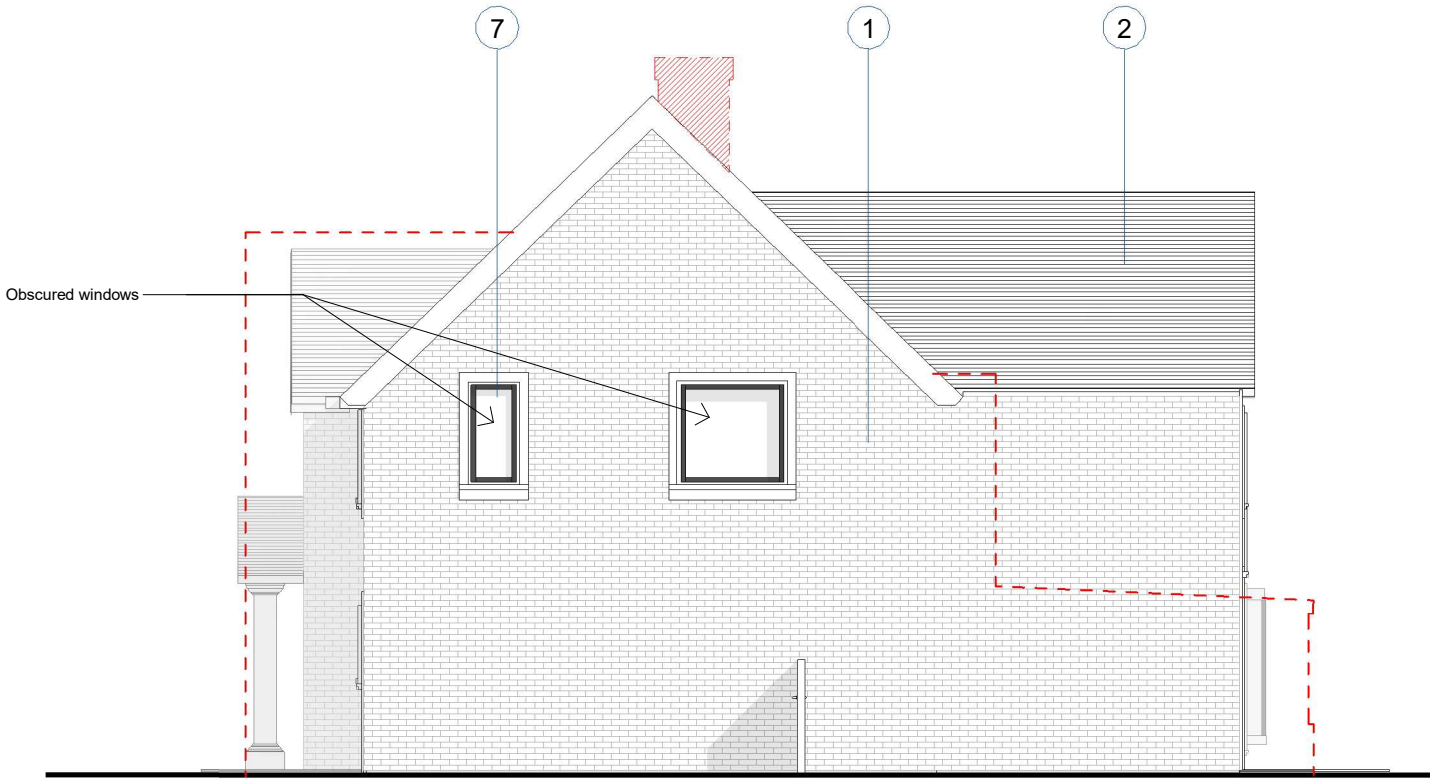

Side elevation 2 - Proposed
1 : 100

All dimensions are approximate only have been added for information purposes only.
Dimensions should be checked prior to construction or manufacture

EXISTING

DEMOLITION

SITE BOUNDARY

THE

MARKET

DESIGN & BUILD

A TRUE DESIGN & BUILD COMPANY

320 High Street
Harlington, Hayes,
Middlesex,
UB3 5DU

RIBA

Chartered Practice

t:0203 432 5269

www.themarketdesignbuild.com
info@themarketdesignbuild.com

General Notes:

Copyright The Market Design & Build. No implied licence exists. This drawing should not be used to calculate areas for the purposes of valuation. Do not scale this drawing. All dimensions to be checked on the site by the contractor and such dimensions to be their responsibility. All work must comply with relevant British Standards and Building Regulations requirements. Drawing errors and omissions to be reported to the architect. To be read in conjunction with Architect's specification and other consultant information. All fixed furniture drawn is for guidance only. Refer to separate drawings and schedules.

Drawing Status:

PLANNING

Rev.	Description	by	Date
P1	Issued for planning	AA	30/05/2025
P2	Issued for planning	AA	25/07/2025

Project Name
979 Oxford Road, Tilehurst, RG31 6TN

Clients Name
Neha Mohan

Drawing Title
Side Elevation 2

Description
Extensions and reconfigurations

Scale
1:100@A3

Date
SEP 2024

Drawn By
AA

Drawing Number
240058-PL-D 0011

Issue Date
25/07/2025

Checked
PN

Revision
P2