


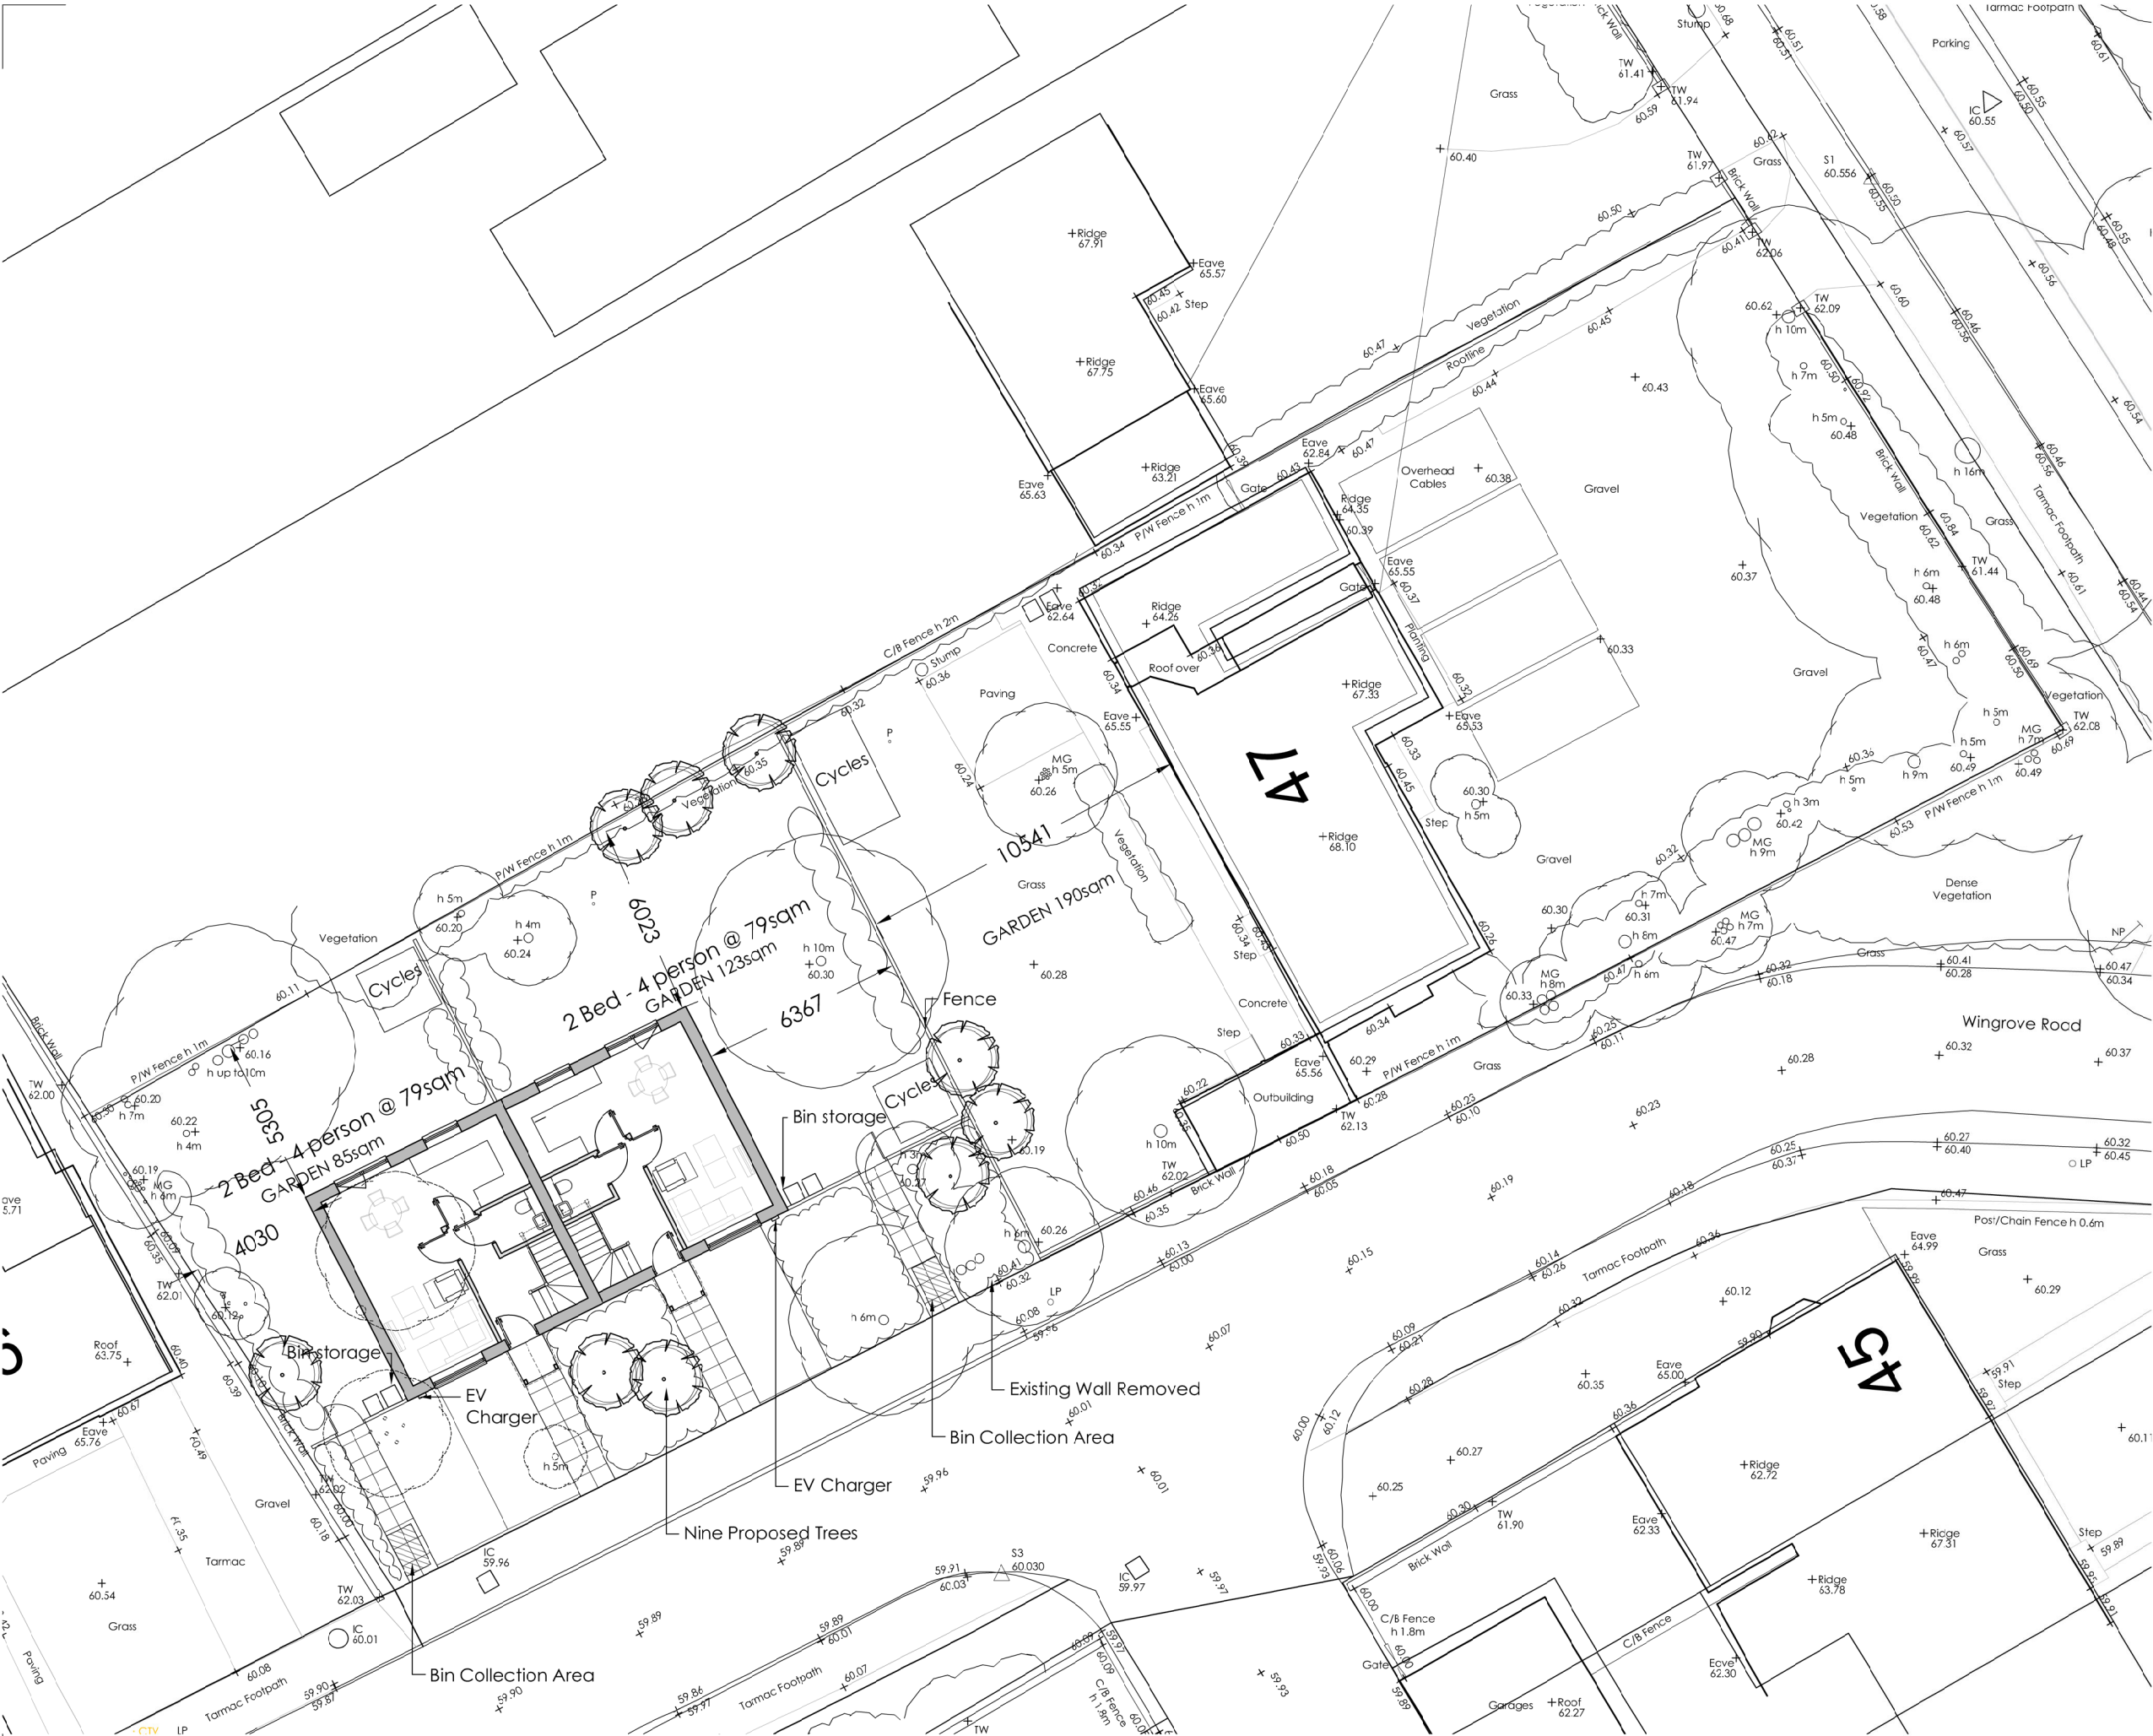

The Harris Group Ltd does not accept liability for any deviation to our drawings or specification. This Drawing is copyright and may not be reproduced in whole or part without written authority.

Rev	Date	Description	Drawn	Chk'd
P01	30/07/25	Proposed trees rearranged	KB	TML



Architecture
Masterplanning
Interior Design

www.harrispartnership.com

Wakefield Manchester Milton Keynes Reading London Harrogate

Client

Gables Homes Limited

Project Title

Proposed Development

47 Parkside Road
Reading
RG30 2BT

Drawing Title

Proposed Site Plan

Drawn	Checked	Scale @A3	BIM Status	Date
KB	TML	1:200	NA	07/25

Drawing Status	Rev.	THF Project No
Planning	P01	18034

Project No.	Originator	Volume	Level	Type	Role	Number
-------------	------------	--------	-------	------	------	--------

18034 THPR XX XX DR A 1032

01 PROPOSED SITE LAYOUT 1:200

