



NOTES

© SK Design consultants - THIS DRAWING AND DESIGN REMAINS THE COPYRIGHT AND INTELLECTUAL PROPERTY OF SK CONSULTANTS AND SHALL NOT BE COPIED IN ANY FORMAT WITHOUT APPROVAL.


THIS DRAWING IS TO BE READ IN CONJUNCTION WITH ALL OTHER DRAWINGS AND DOCUMENTS PROVIDED. THE CONTRACTOR MUST CHECK ALL DIMENSIONS ON SITE BEFORE PLACING ORDERS FOR MATERIALS OR SHOP FABRICATIONS OR COMMENCING WORKS ON SITE. ANY DISCREPANCIES SHOULD BE NOTIFIED BEFORE PROCEEDING.

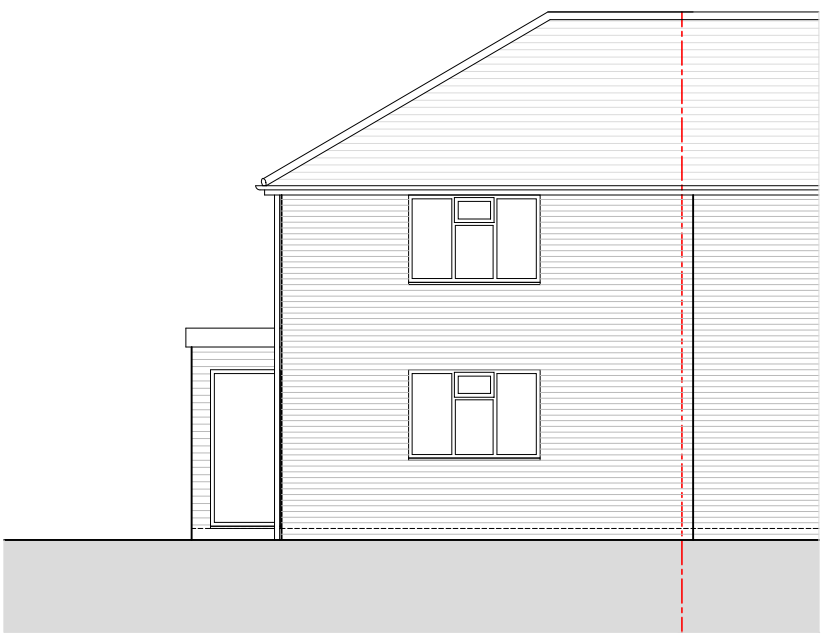


EXISTING SOUTH ELEVATION
SCALE 1 : 100

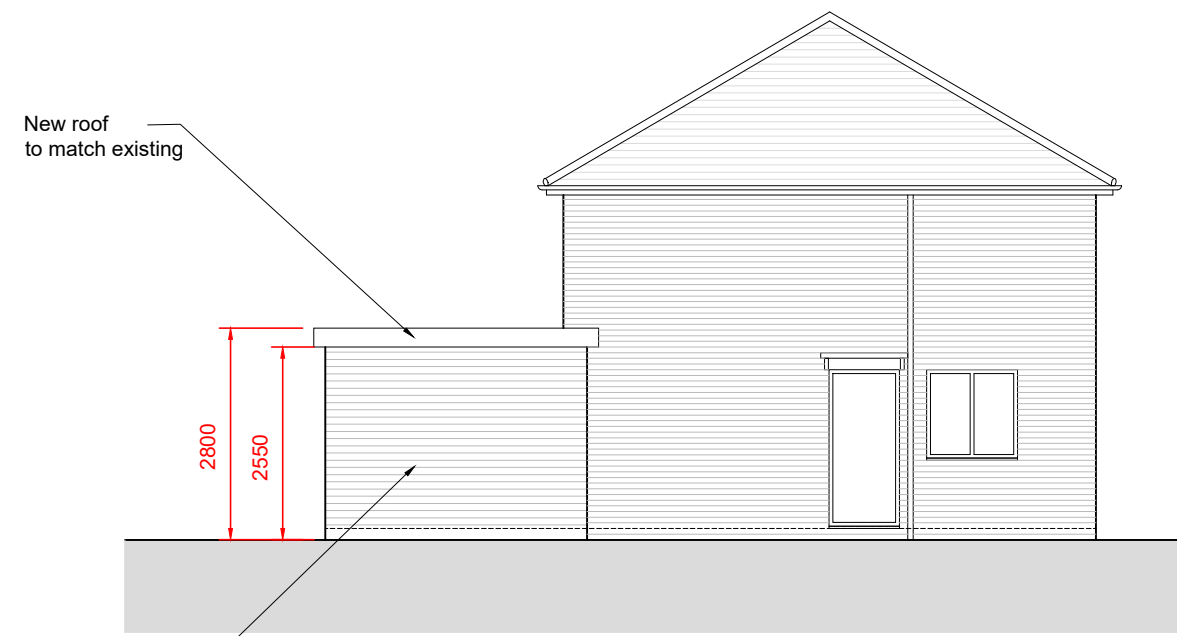


EXISTING WEST ELEVATION
SCALE 1 : 100

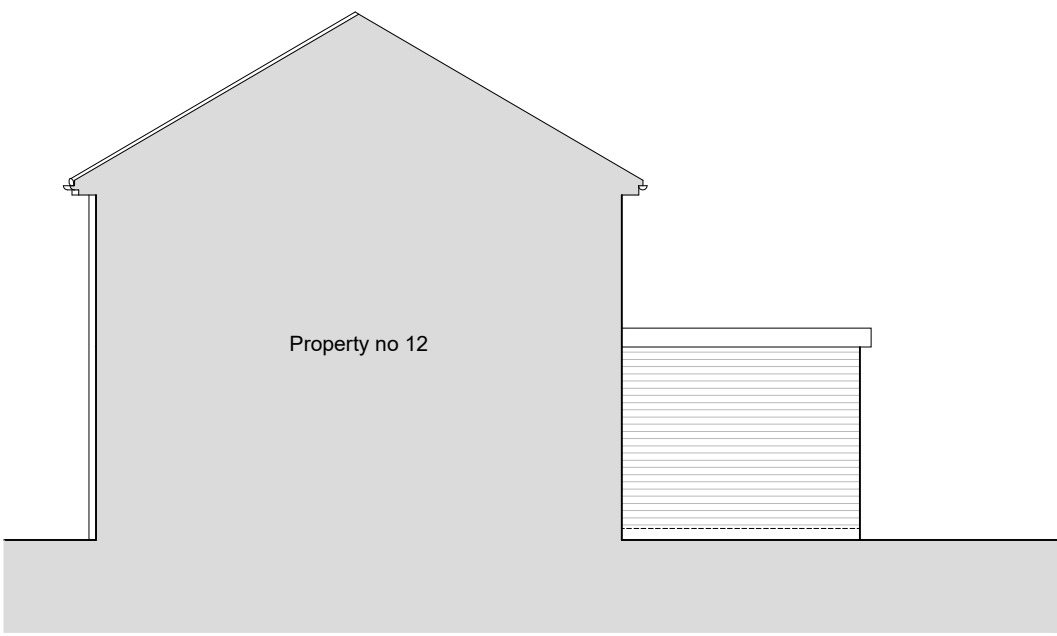

EXISTING EAST ELEVATION
SCALE 1 : 100

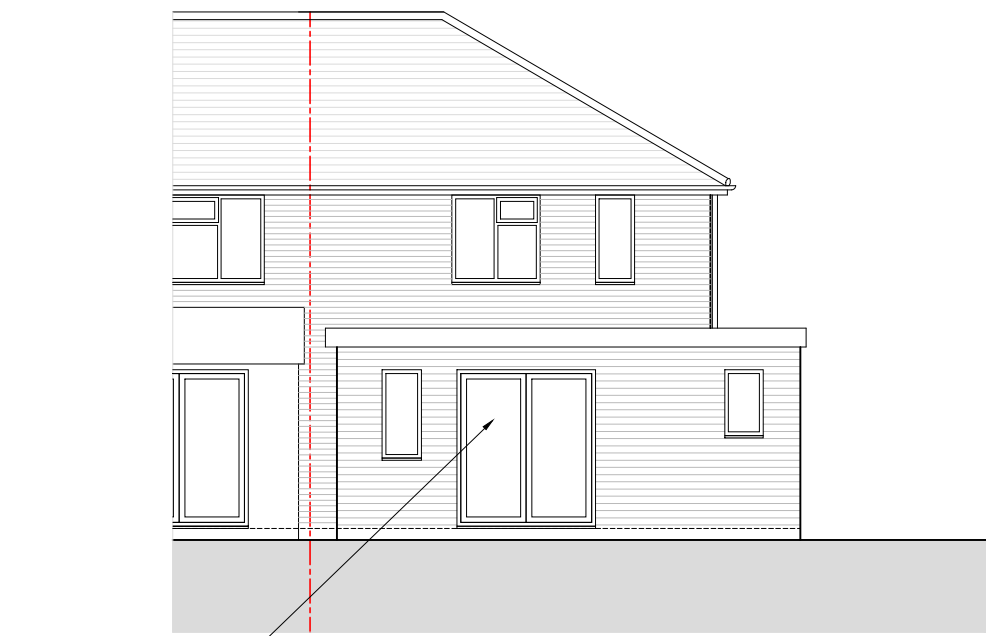


EXISTING NORTH ELEVATION
SCALE 1 : 100

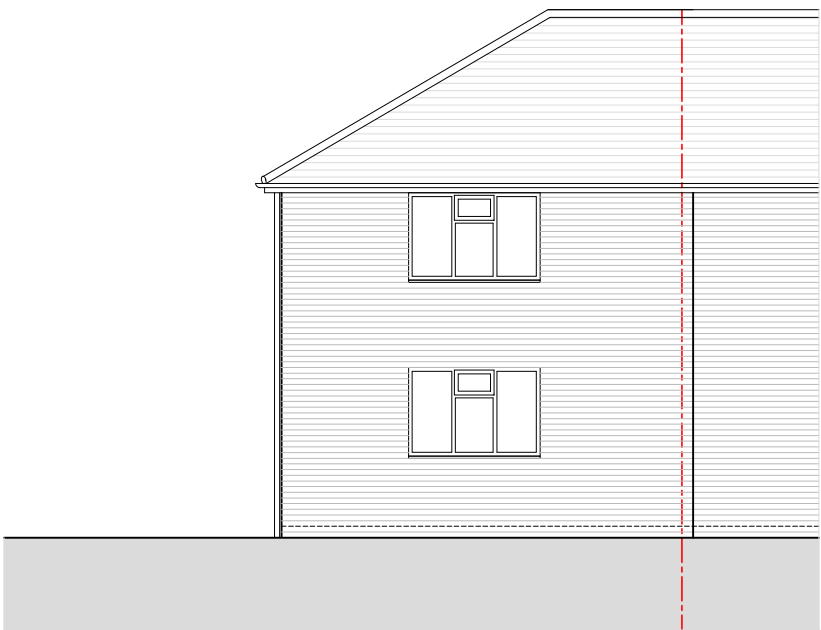


PRE EXISTING SOUTH ELEVATION
SCALE 1 : 100




PRE EXISTING WEST ELEVATION
SCALE 1 : 100

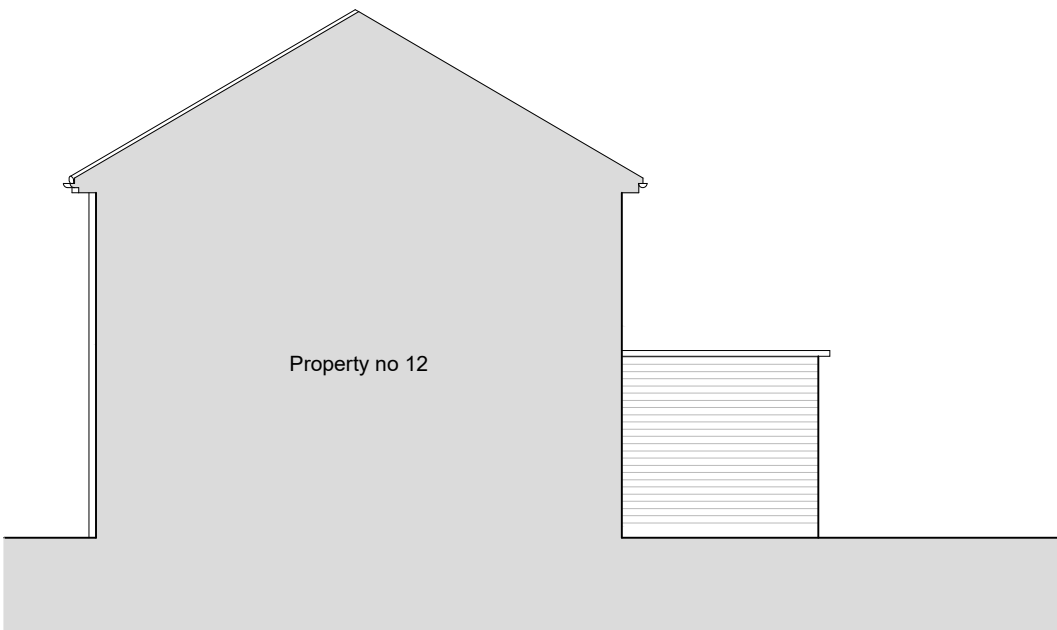


PRE EXISTING EAST ELEVATION
SCALE 1 : 100

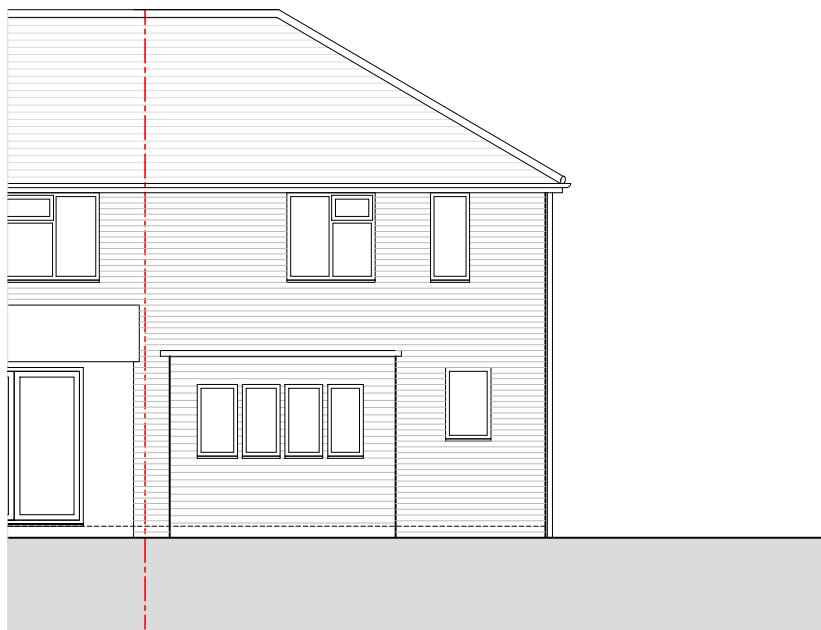

PRE EXISTING NORTH ELEVATION
SCALE 1 : 100

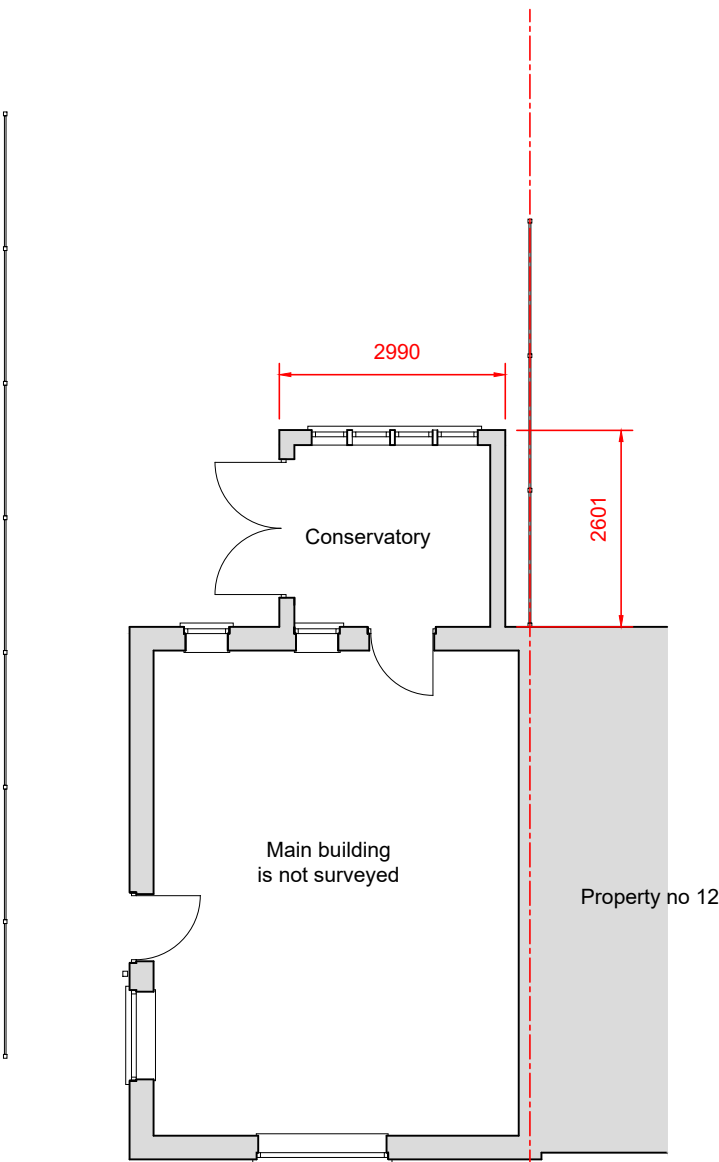

PRE EXISTING GROUND FLOOR PLAN
SCALE 1 : 100

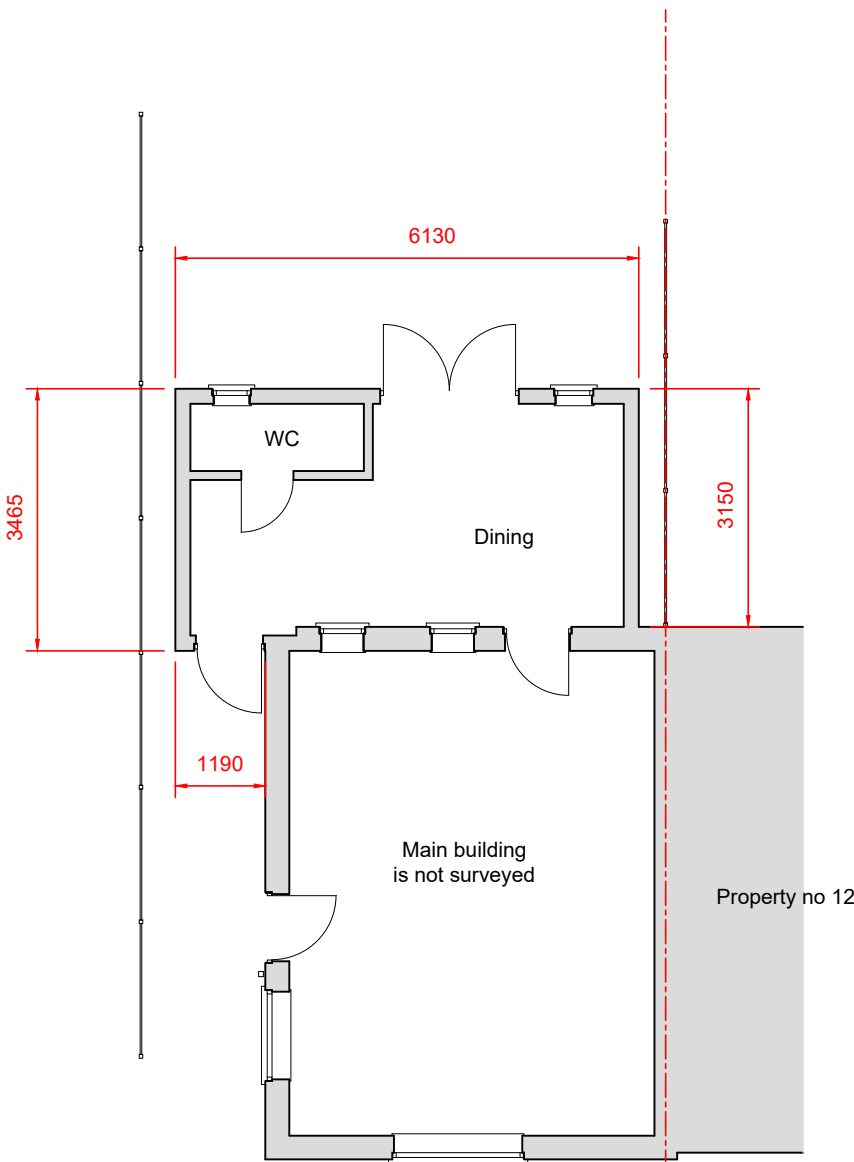

EXISTING GROUND FLOOR PLAN
SCALE 1 : 100

0m 5m

SK Design Consultants
22 Netley close
Caversham
Reading RG4 6SR
Tel : 07821111602

Client:
Mr M Fernandes

Project:
Single storey rear extension

Location:
14 Chagford Road, READING, Berkshire, RG2 8AZ

Drawing Title:
PLANS AND ELEVATIONS

Date:
AUG 2025

Sheet Size:
A1

Drawn:
SK

Drawing No:
P1666-02

Revision:
.