


All dimensions are to be checked on site before work commences.
Figured dimensions to be taken in preference to scaled dimensions.
If in doubt please ask.
© Copyright reserved.



FIRST FLOOR PLAN As Proposed
Scale 1:50

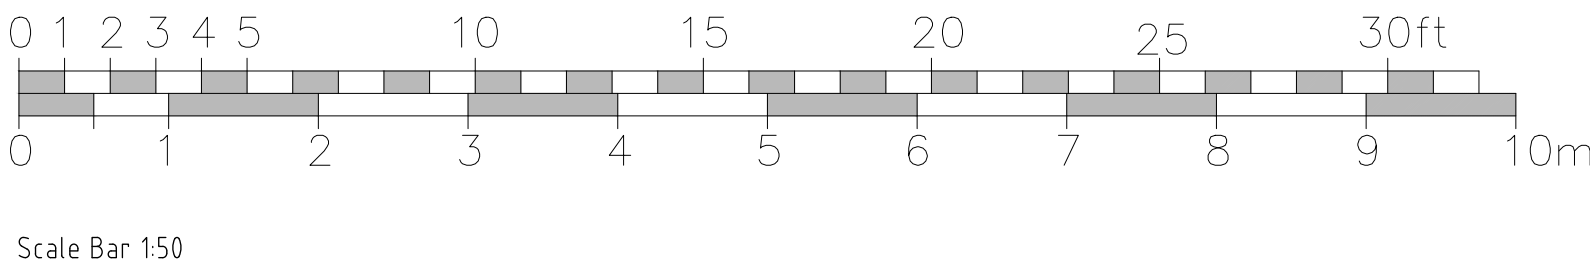

FIRST FLOOR PLAN As Existing
Scale 1:50

A	Roof reconfigured	06-08-2025	DH
Rev	Description	Date	Initials
FOR PLANNING SUBMISSION			
HOLTHAM+NEWMAN ARCHITECTS The Old Dairy 282a Hyde End Road, Spencer's Wood, Reading, Berkshire, RG7 1DN T: 07971 316499 E: hello@hnarchitects.co.uk			
Project: 9, Sandcroft Road Caversham Reading RG4 7NP			
Client Mr and Mrs. T. Gould			
Drawing Title: General Arrangement Floor Plans First Floor Level -			
As Existing and Proposed			
Scale:	1:50 @A1	Dwg. No.:	Rev.:
-		2515-P101	A
Drawn by:	DH		
Date:	June 2025		