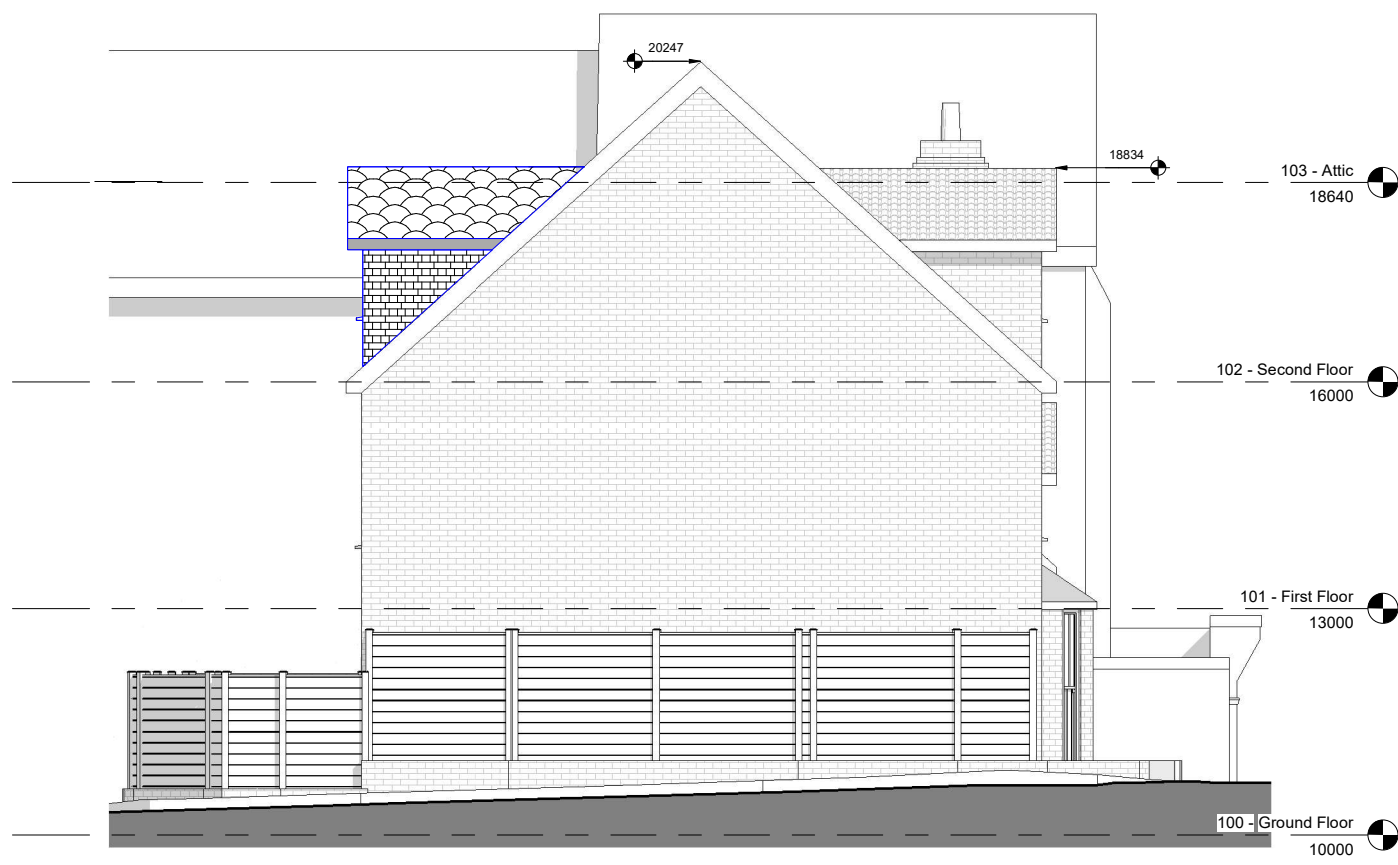
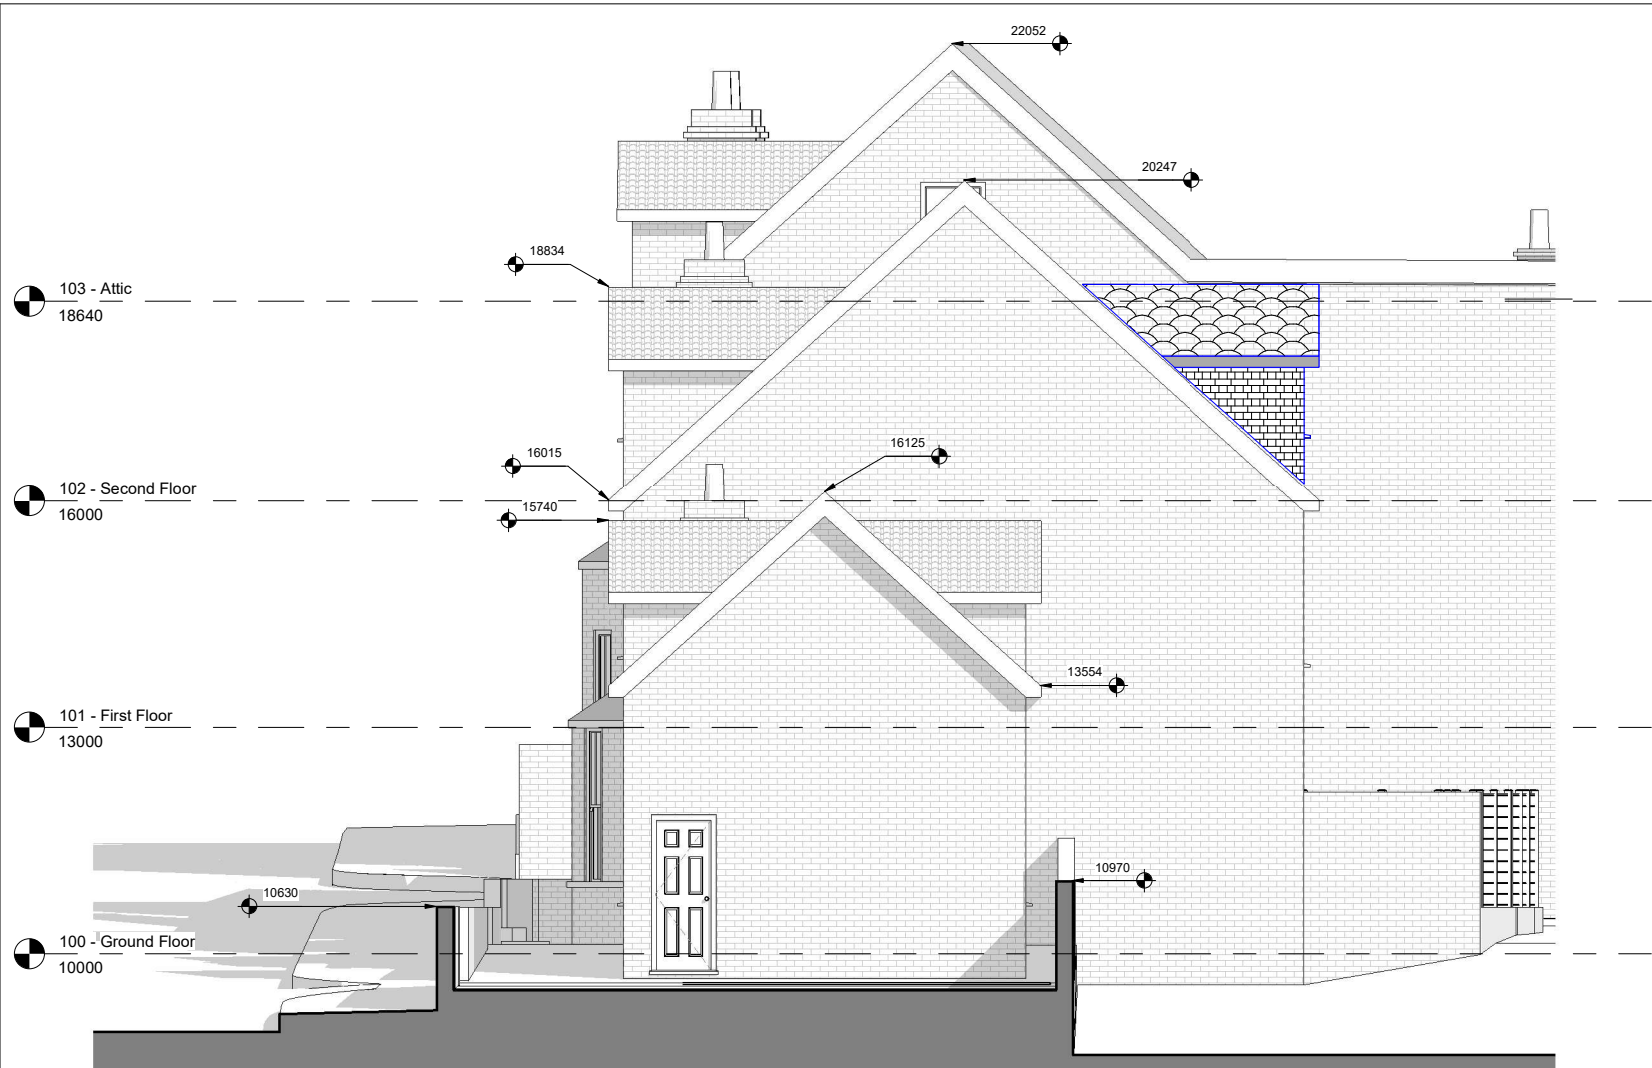


Rev	Description	Date
A	Scalebar added	09/12/2020
B	Layout amended as per LA's comments	27/09/2021
C	Layout and Unit mix amended	29/07/2022
D	Front Bay Windows amended, balcony removed	16/09/2022
E	Front Bay Window Added, Second floor plan amended	14/10/2022
F	Dormer Rear	31.07.25

CODE	SUITABILITY DESCRIPTION
STATUS	PURPOSE OF ISSUE

PROPERTY FOUNDATIONS GROUP
Investments and Developments

PROJECT

85 PELL STREET

TITLE

PROPOSED
ELEVATIONS -

CLIENT

SHEET 2
JOHN RIVERS

DRAWN BY Author	CHECKED BY Checker	DATE 01/05/20
SCALE (@ A1) 1 : 50	PROJECT NUMBER AAIMS_12	
DRAWING NUMBER PD163		REV F