


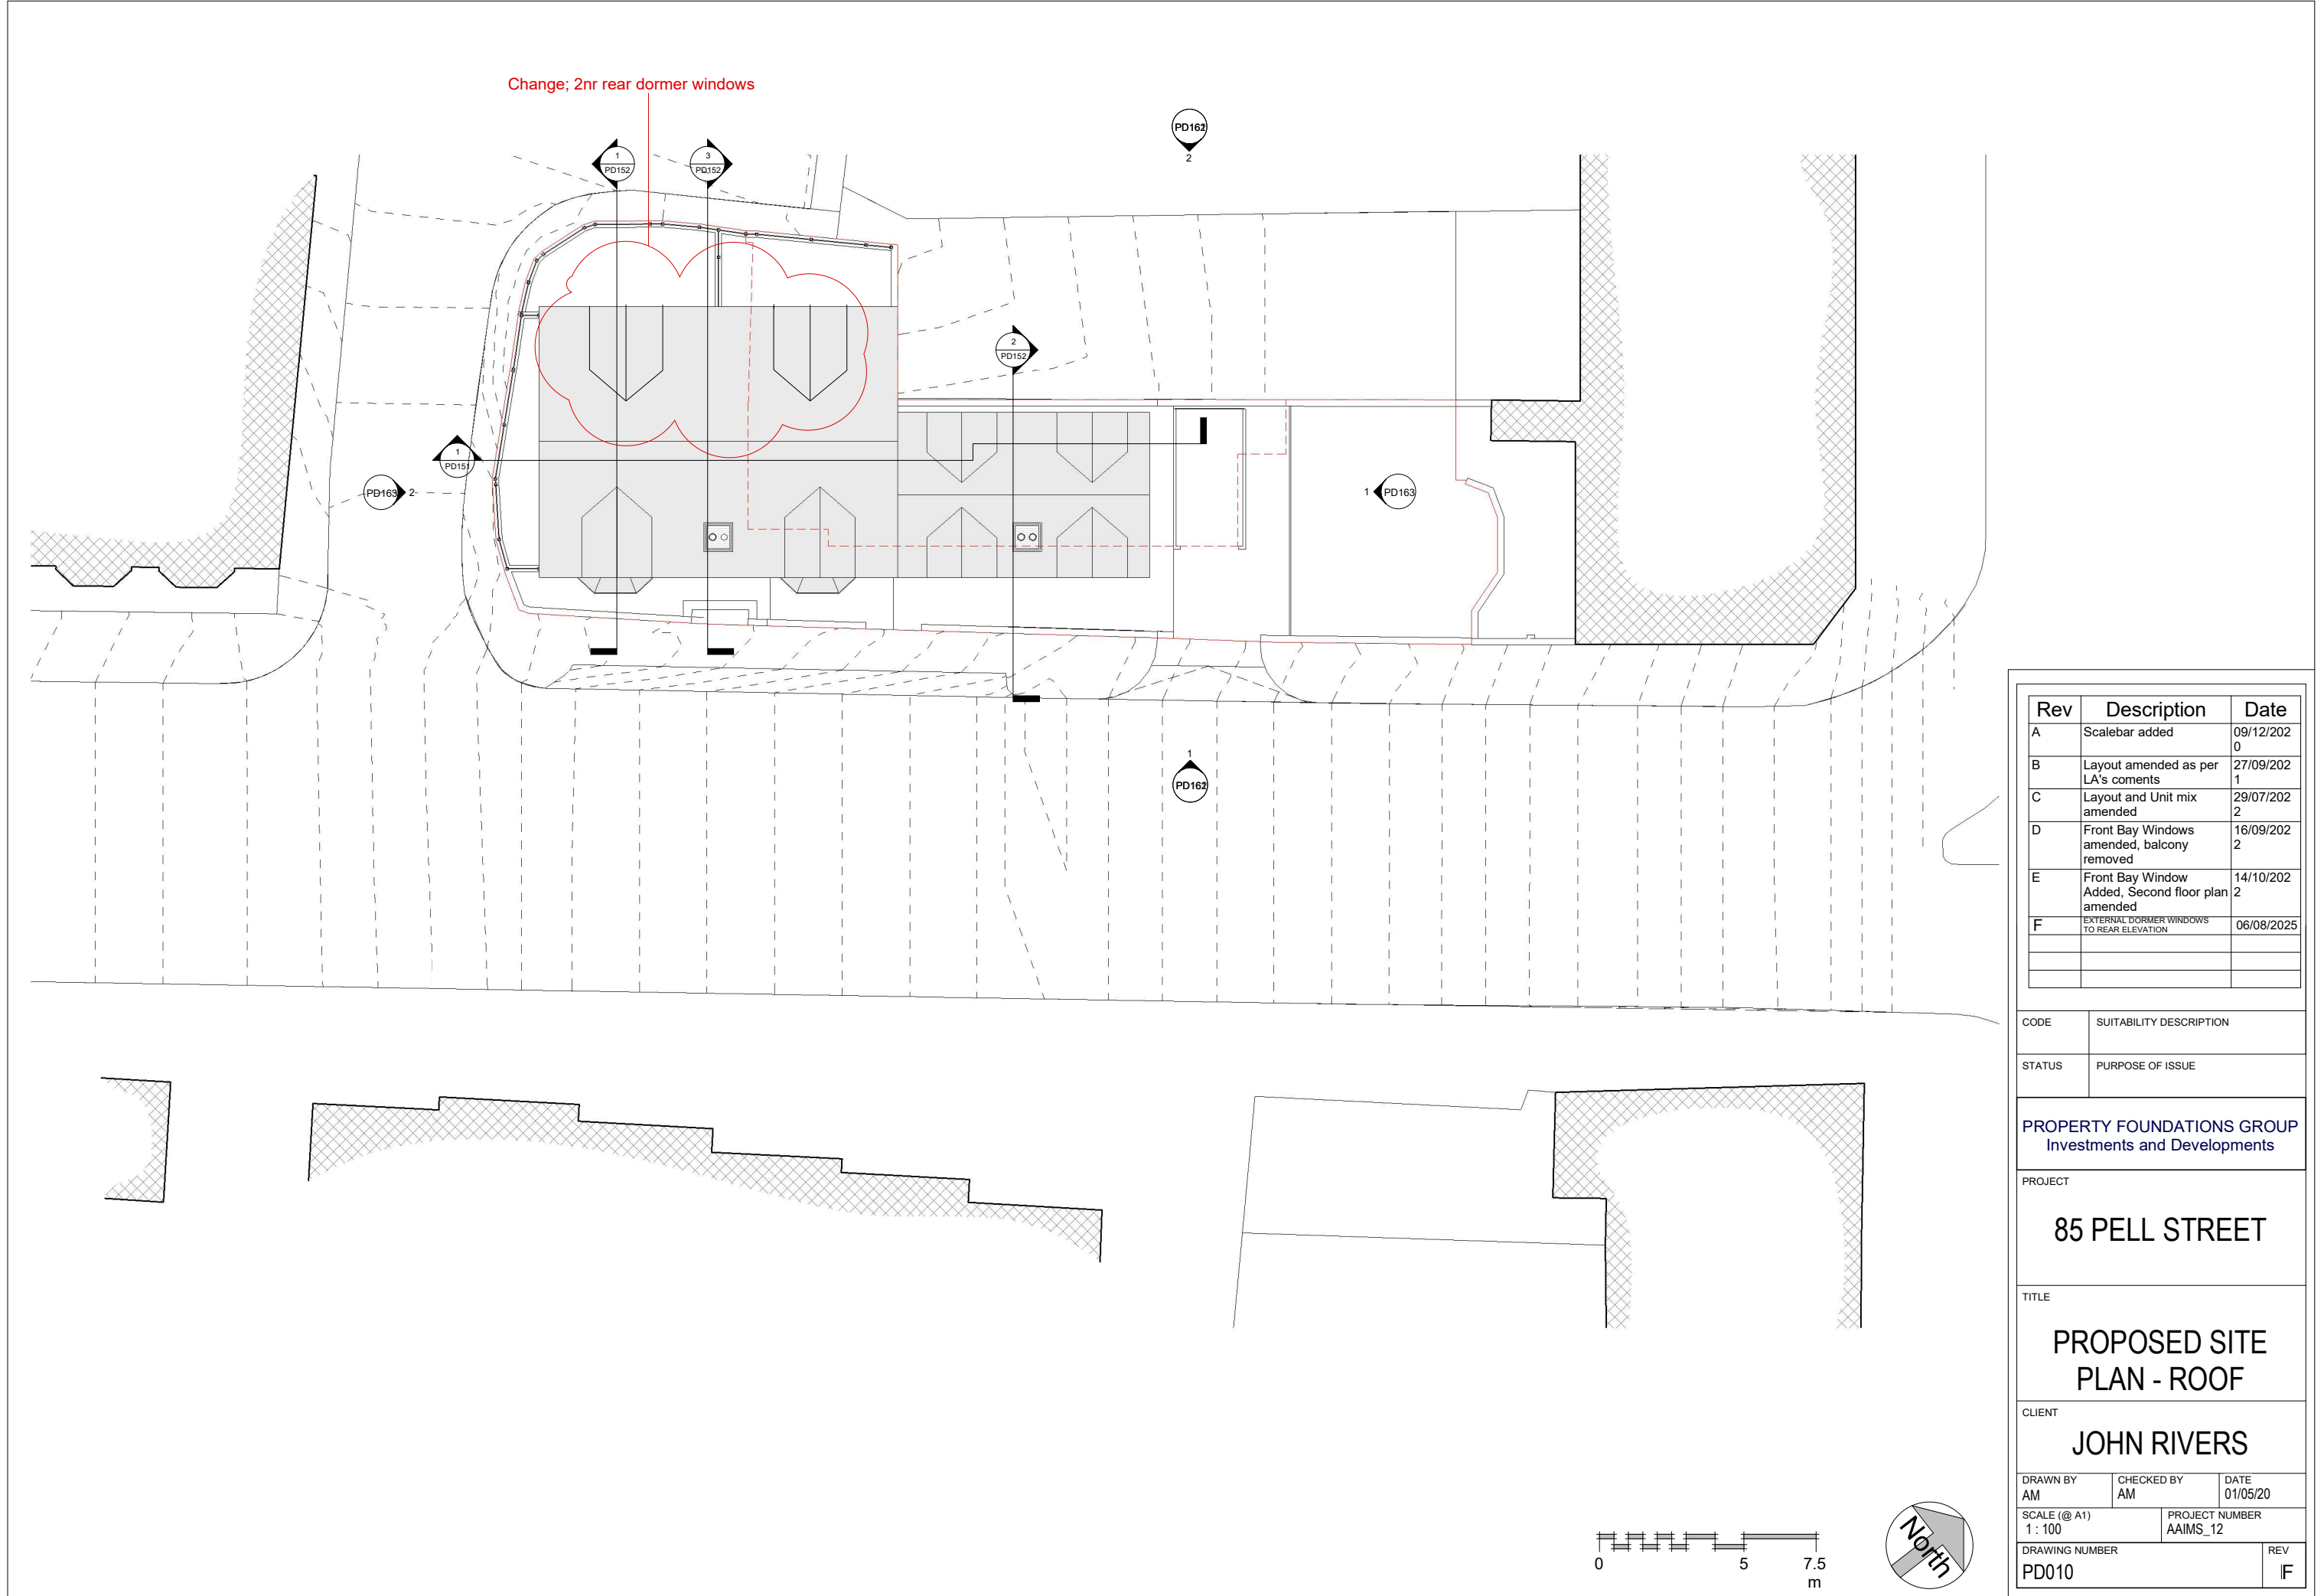

Rev	Description	Date
A	Scalebar added	09/12/2020
B	Layout amended as per LA's comments	27/09/2021
C	Layout and Unit mix amended	29/07/2022
D	Front Bay Windows amended, balcony removed	16/09/2022
E	Front Bay Window Added, Second floor plan amended	14/10/2022
F	EXTERNAL DORMER WINDOWS TO REAR ELEVATION	06/08/2025

CODE	SUITABILITY DESCRIPTION
STATUS	PURPOSE OF ISSUE

PROPERTY FOUNDATIONS GROUP
Investments and Developments

PROJECT
85 PELL STREET

TITLE
**PROPOSED SITE
PLAN - ROOF**

CLIENT
JOHN RIVERS

DRAWN BY AM	CHECKED BY AM	DATE 01/05/20
SCALE (@ A1) 1 : 100	PROJECT NUMBER AAIMS_12	
DRAWING NUMBER PD010	REV IF	