


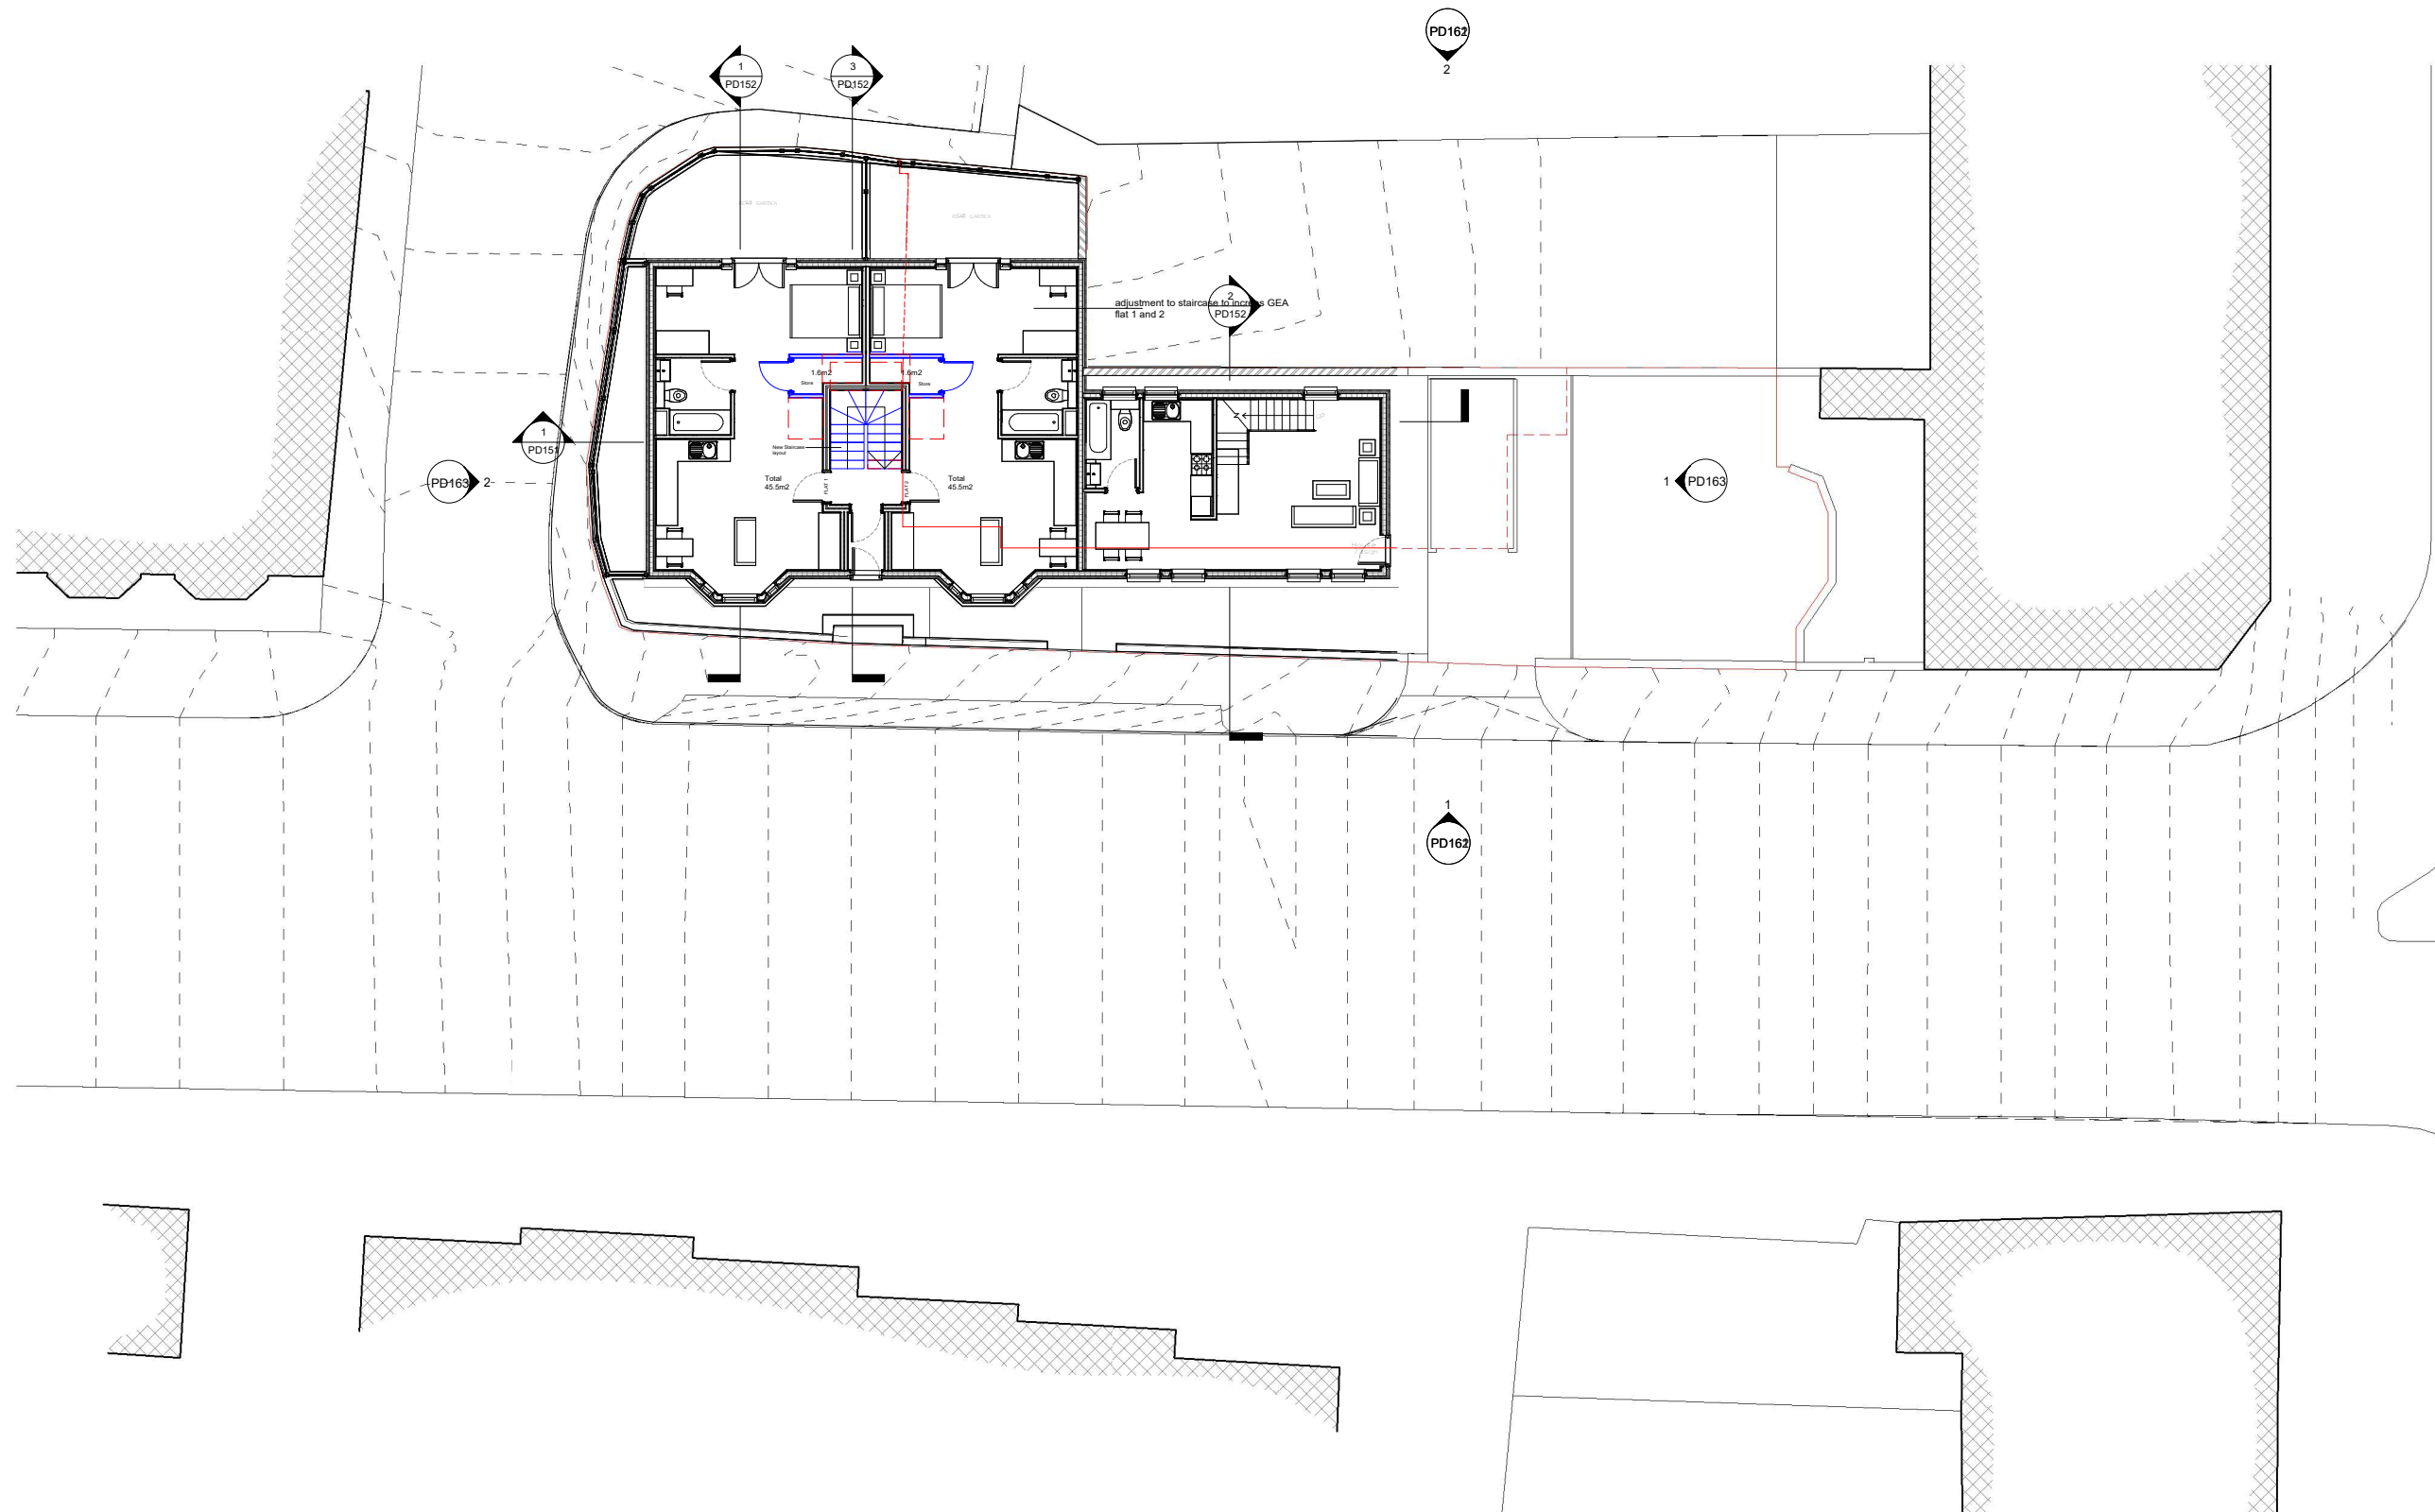

Rev	Description	Date
A	Scalebar added	09/12/2020
B	Layout amended as per LA's comments	27/09/2021
C	Layout and Unit mix amended	29/07/2022
D	Front Bay Windows amended, balcony removed	16/09/2022
E	Front Bay Window Added, Second floor plan amended	14/10/2022
F	Internal Alterations and dormer window	31.7.25

CODE	SUITABILITY DESCRIPTION
STATUS	PURPOSE OF ISSUE

PROPERTY FOUNDATIONS GROUP
Investments and Developments

PROJECT

85 PELL STREET

TITLE

PROPOSED SITE PLAN
GROUND FLOOR

CLIENT

JOHN RIVERS

DRAWN BY AM	CHECKED BY AM	DATE 01/05/20
----------------	------------------	------------------

SCALE (@ A1) 1 : 100	PROJECT NUMBER AAIMS_12
-------------------------	----------------------------

DRAWING NUMBER PD010	REV F
-------------------------	----------

