


KEY

- Roof 1
- Roof 2
- Roof 3
- Roof 4

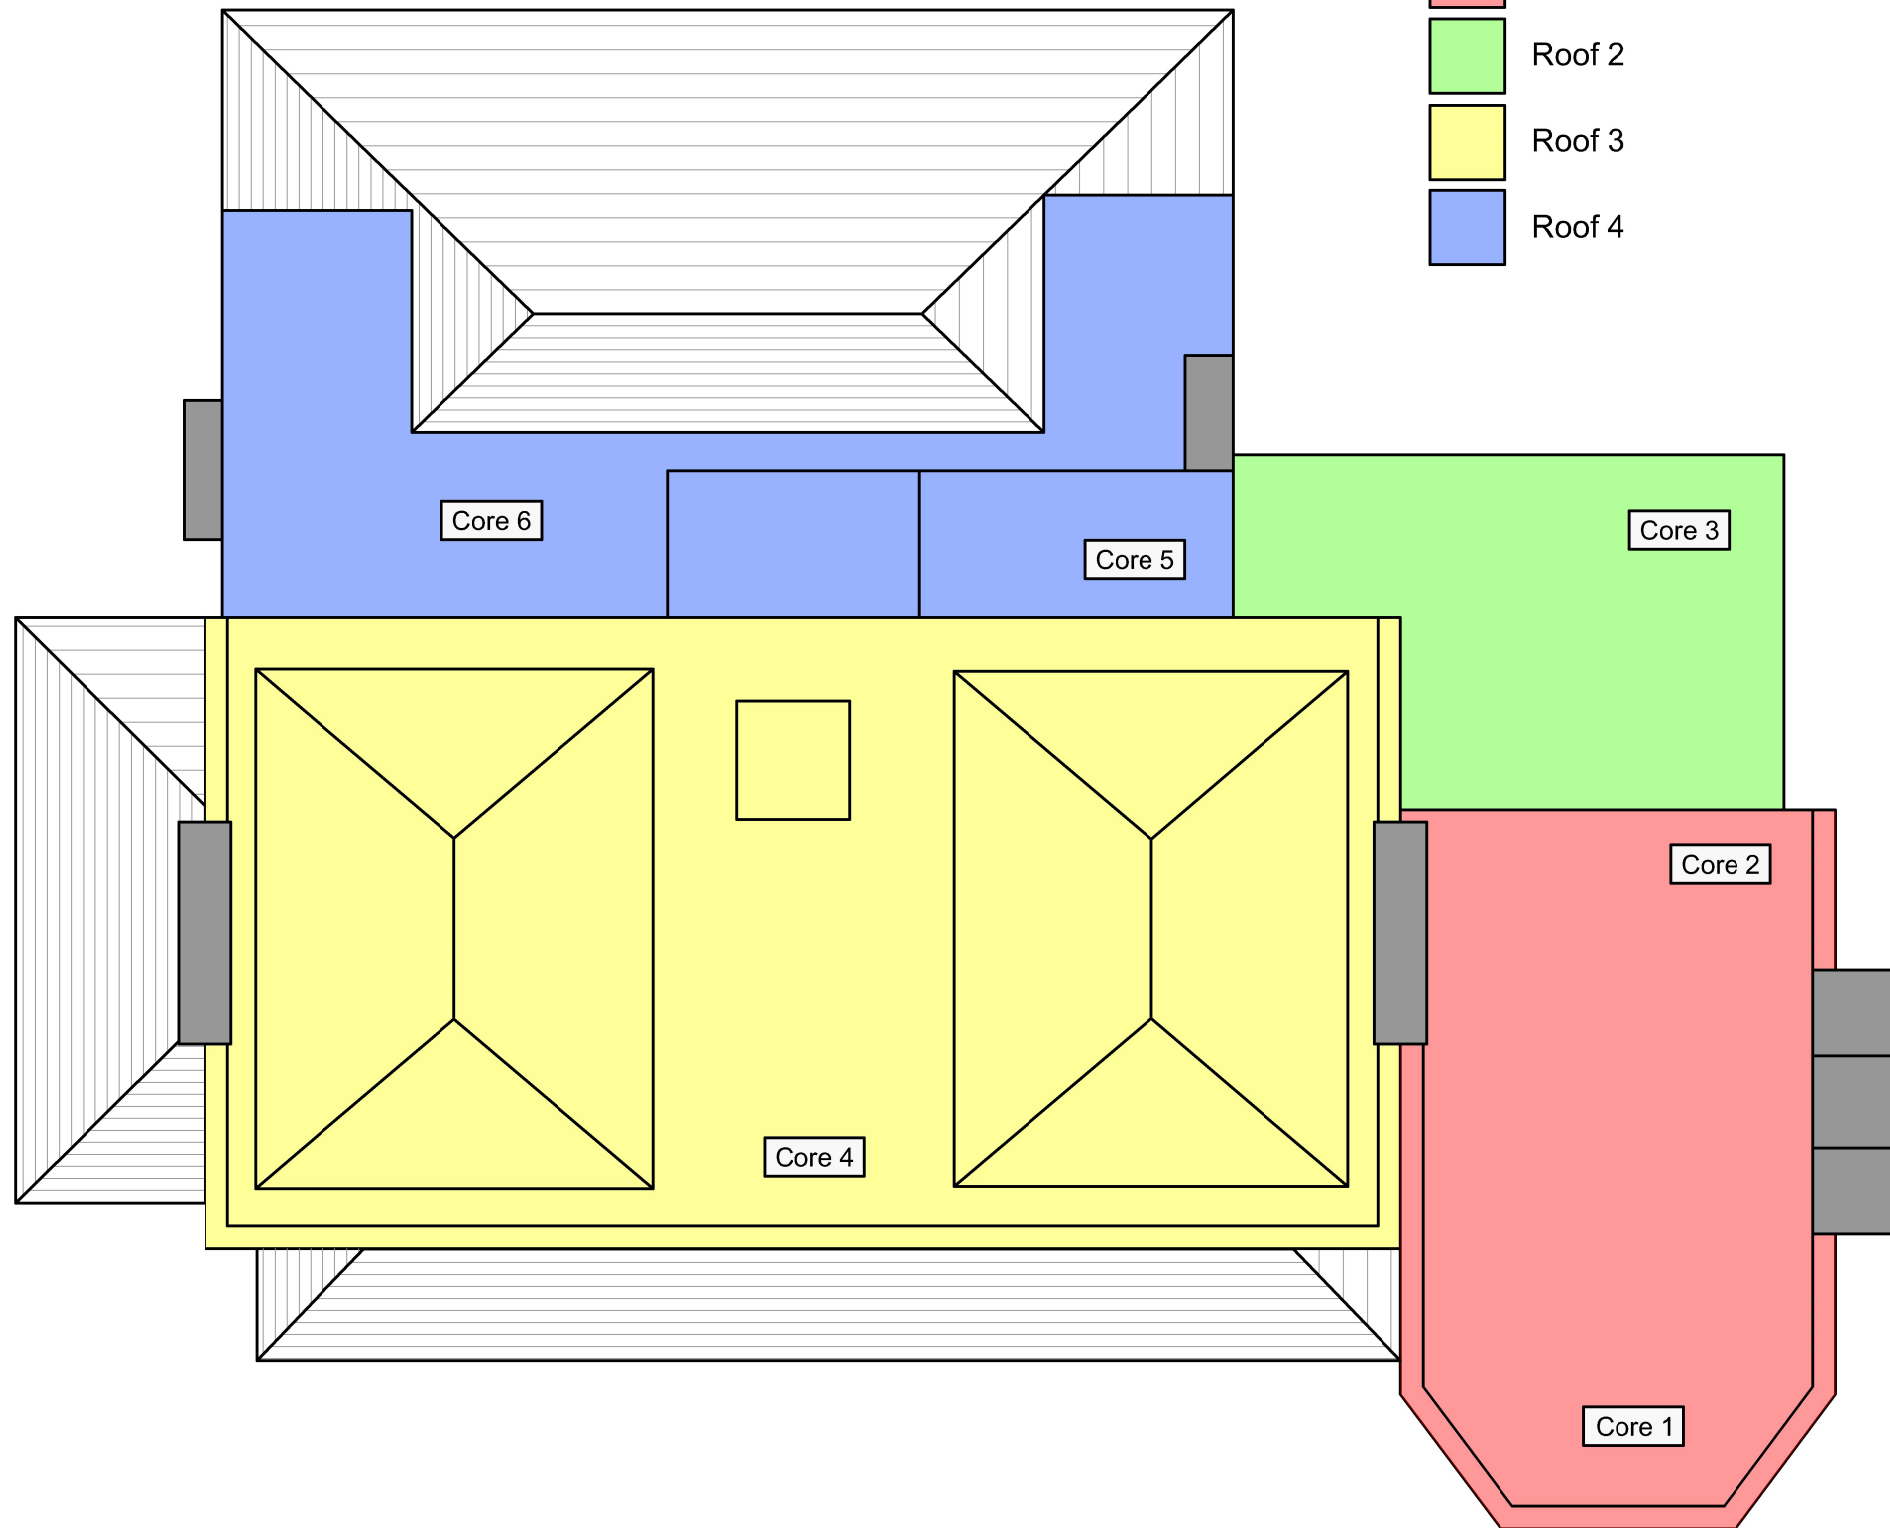

A	12/8/25	Scale Bar Added	JW	-
Rev	Date	Description	By	Checked



Thames Valley Surveying
Green Bank, University of Reading London Road
Campus, London Road, Reading, RG1 5AQ
T. 01189 869 531
W. www.thamesvalleysurveying.co.uk

Client:	91 Peppard Rd Management
Project:	Osbert House Roofing
Title:	Roof Plan
Drawn by	JW
Date	8/8/25
Scale:	1:100@A3
Drawing Ref:	250114-30-003
Revision:	A