




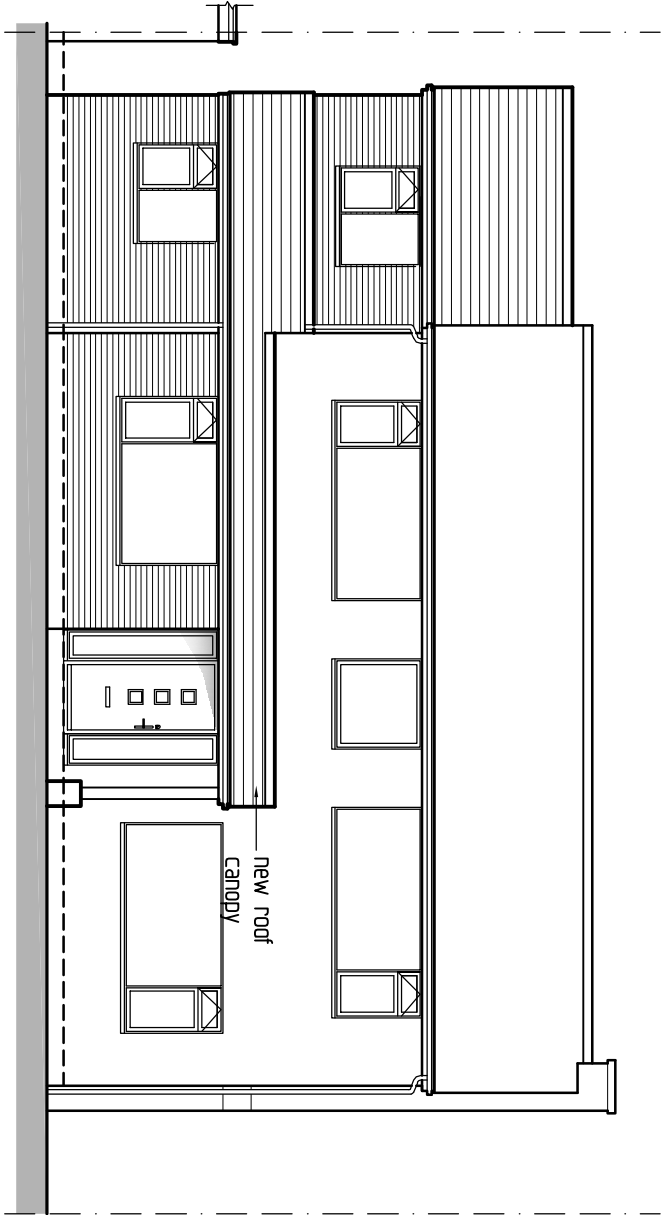


0 1 2 3 Metres
SCALE BAR @ 1:100
Proposed Front Elevation

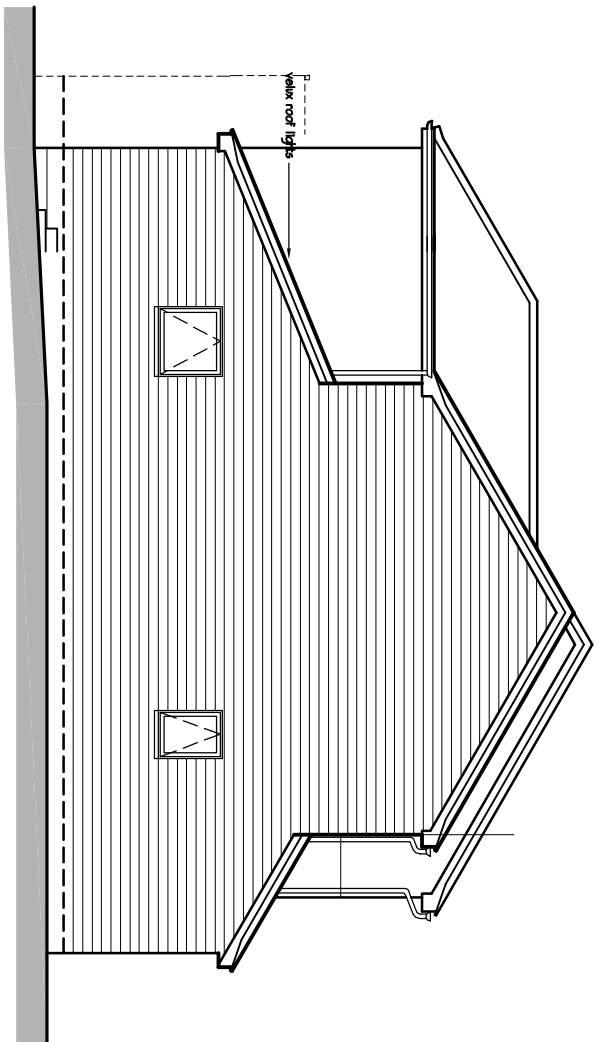


0 1 2 3 Metres
SCALE BAR @ 1:100
Proposed Side Elevation

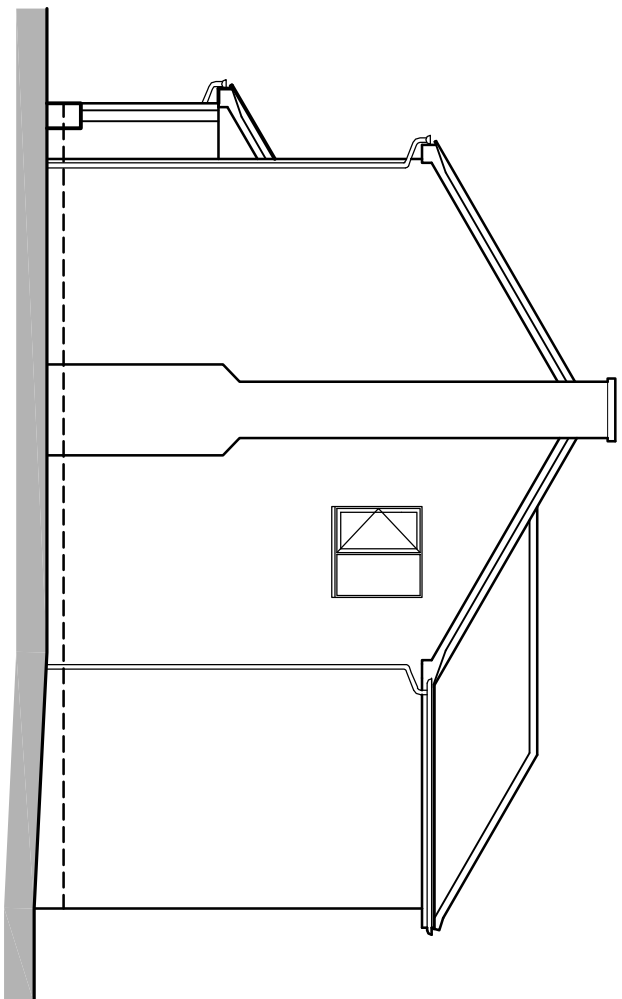


0 1 2 3 Metres
SCALE BAR @ 1:100
Proposed Side Elevation

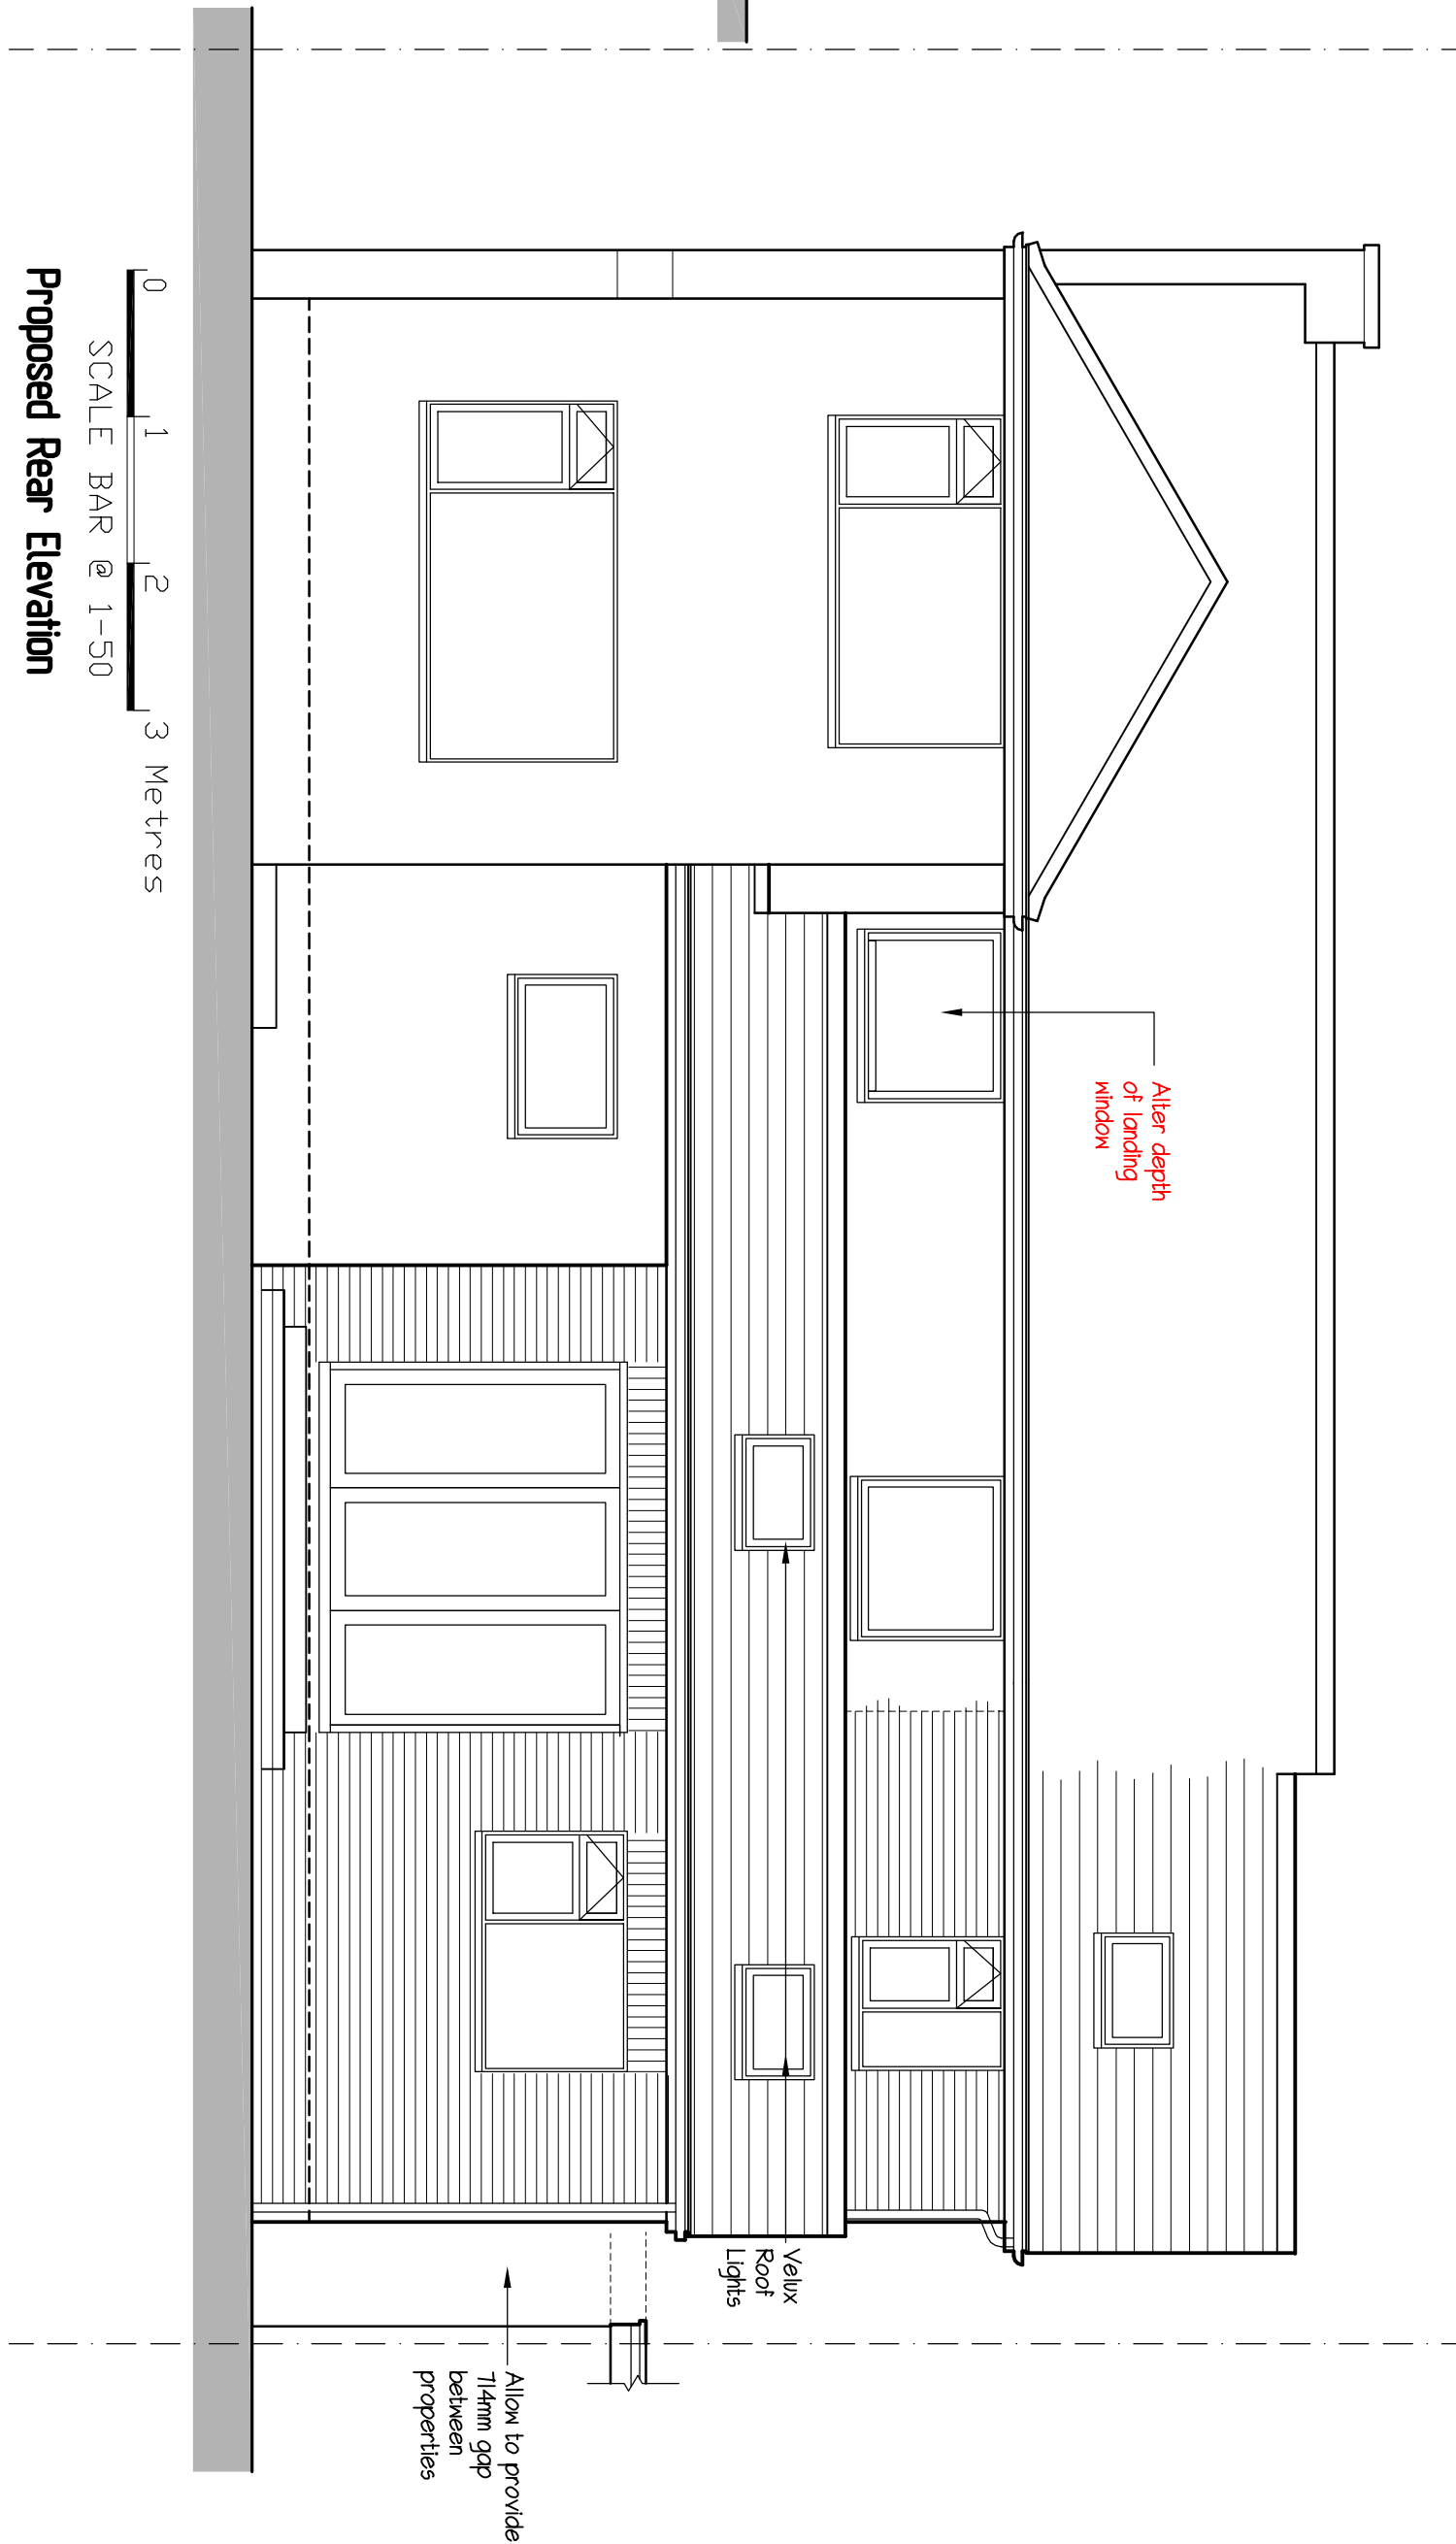


0 1 2 3 Metres
SCALE BAR @ 1:50
Proposed Rear Elevation

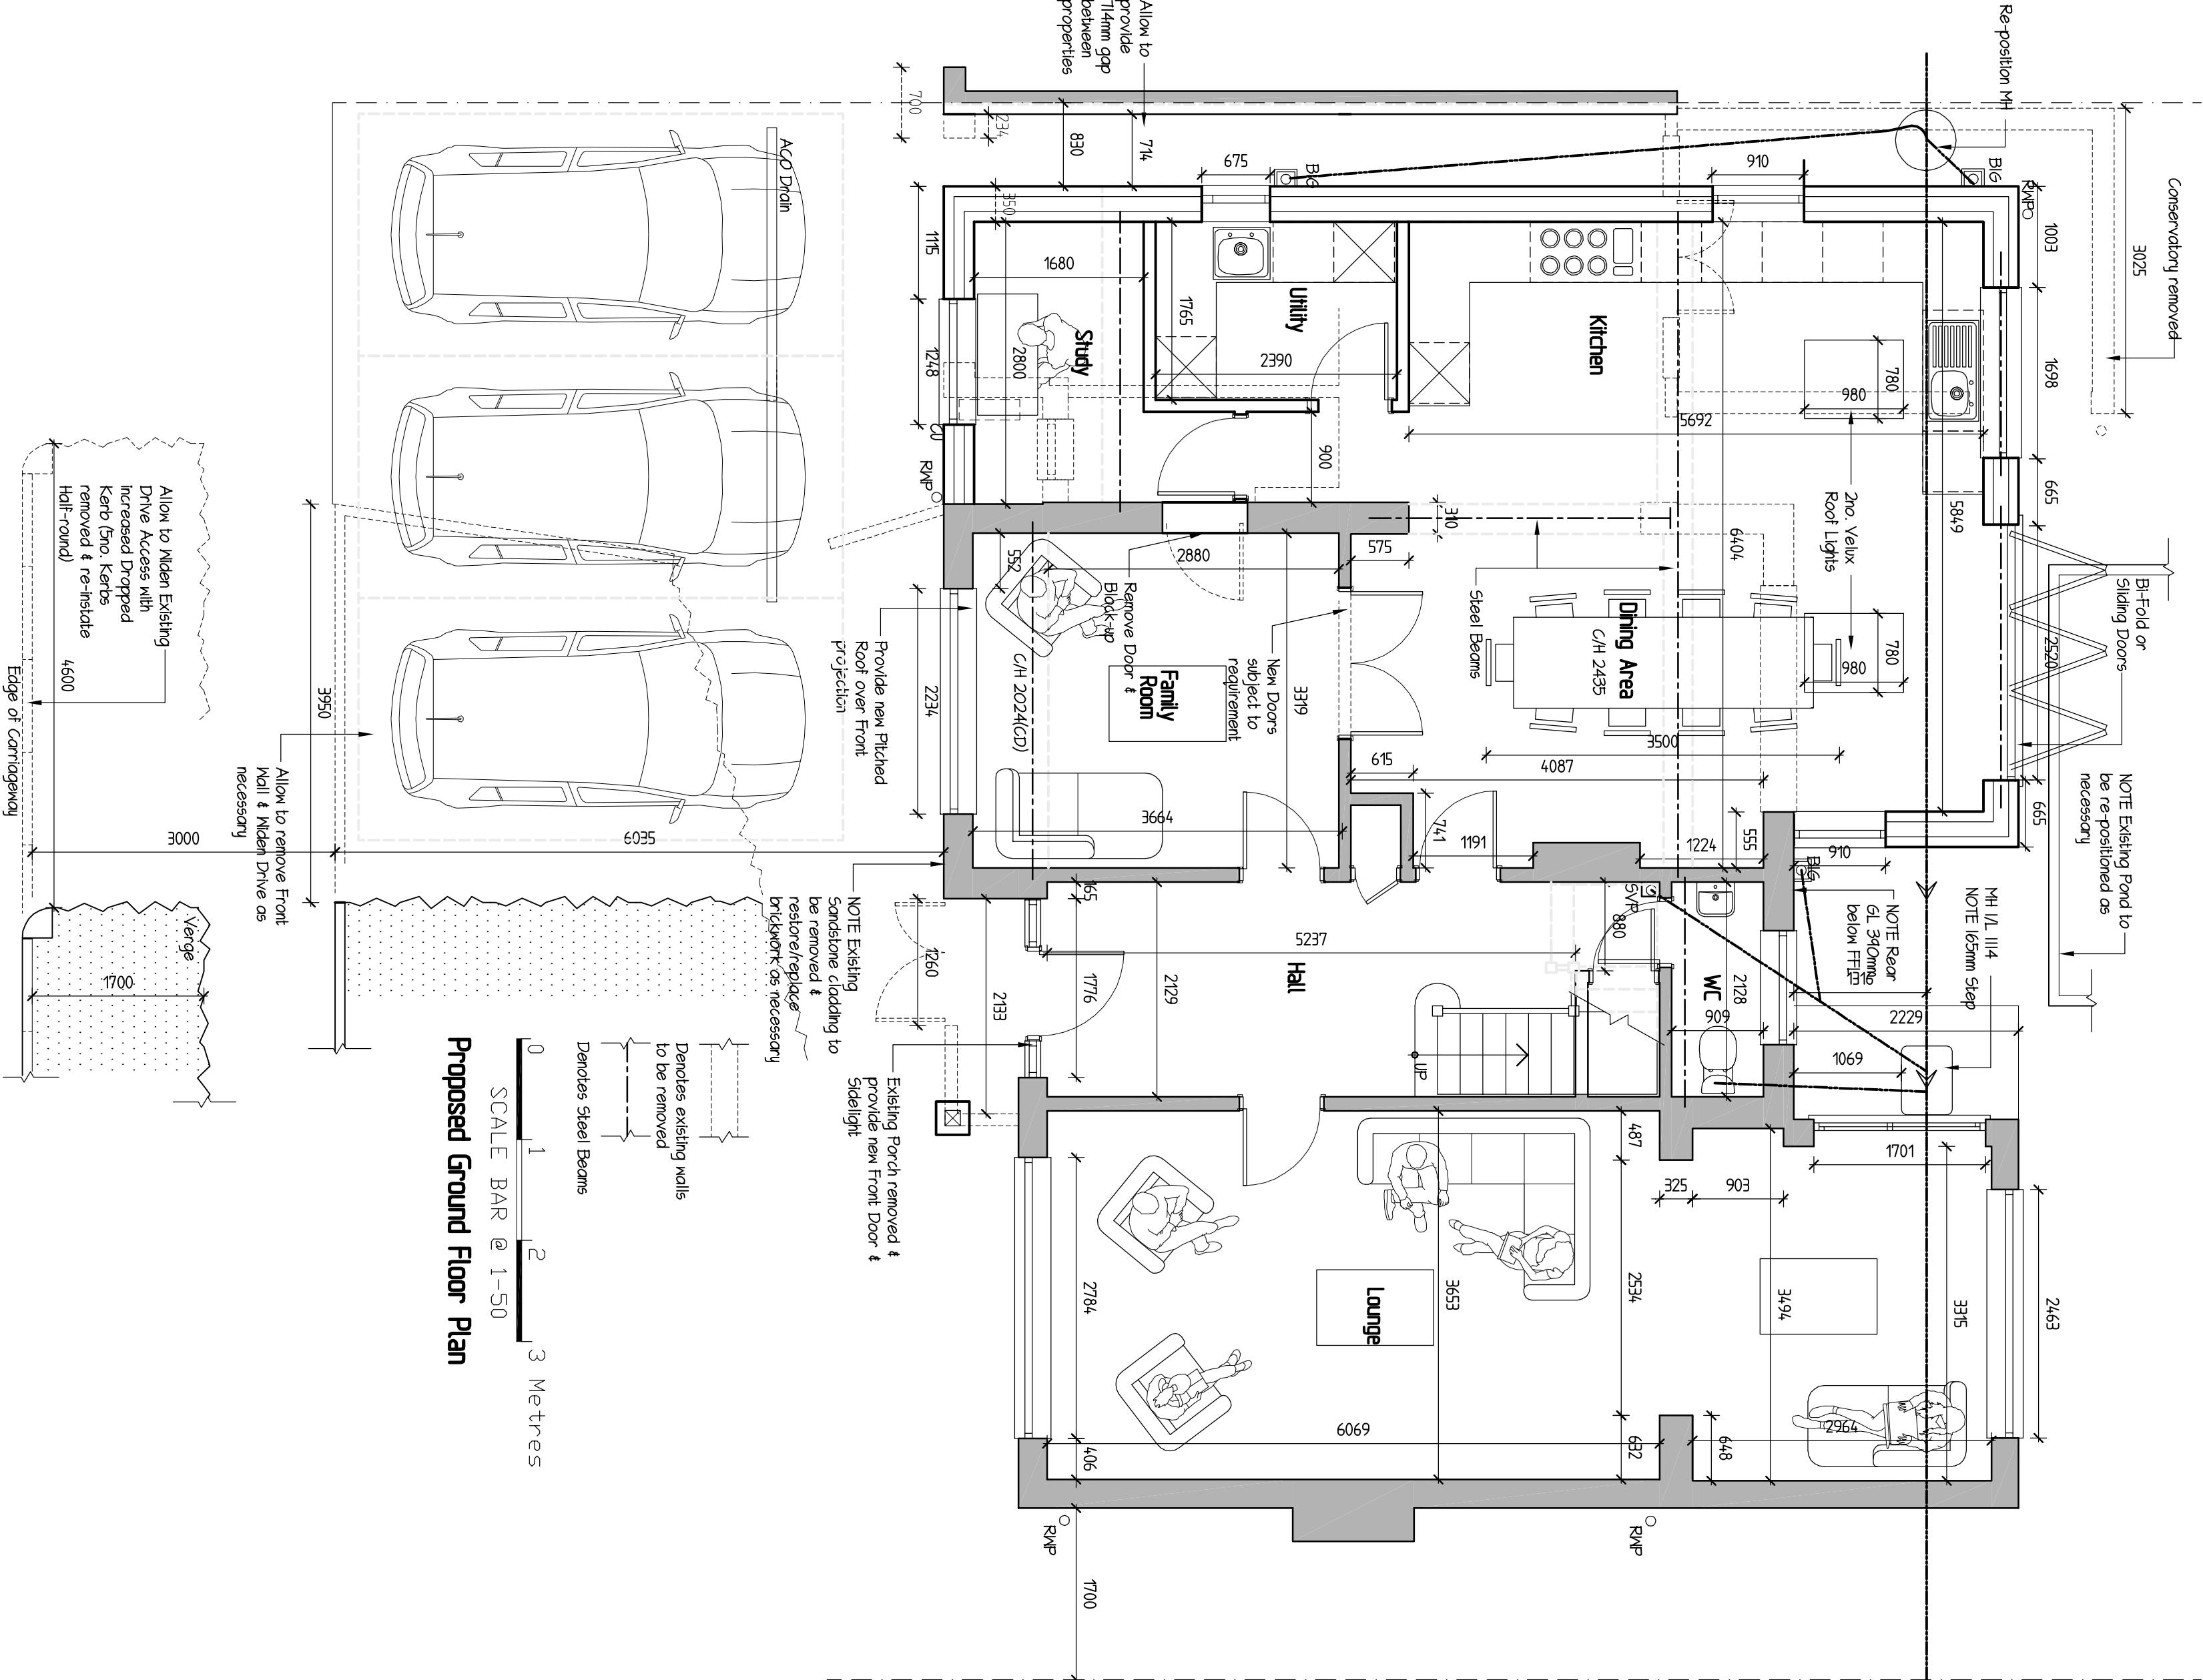


0 1 2 3 Metres
SCALE BAR @ 1:50
Proposed Ground Floor Plan

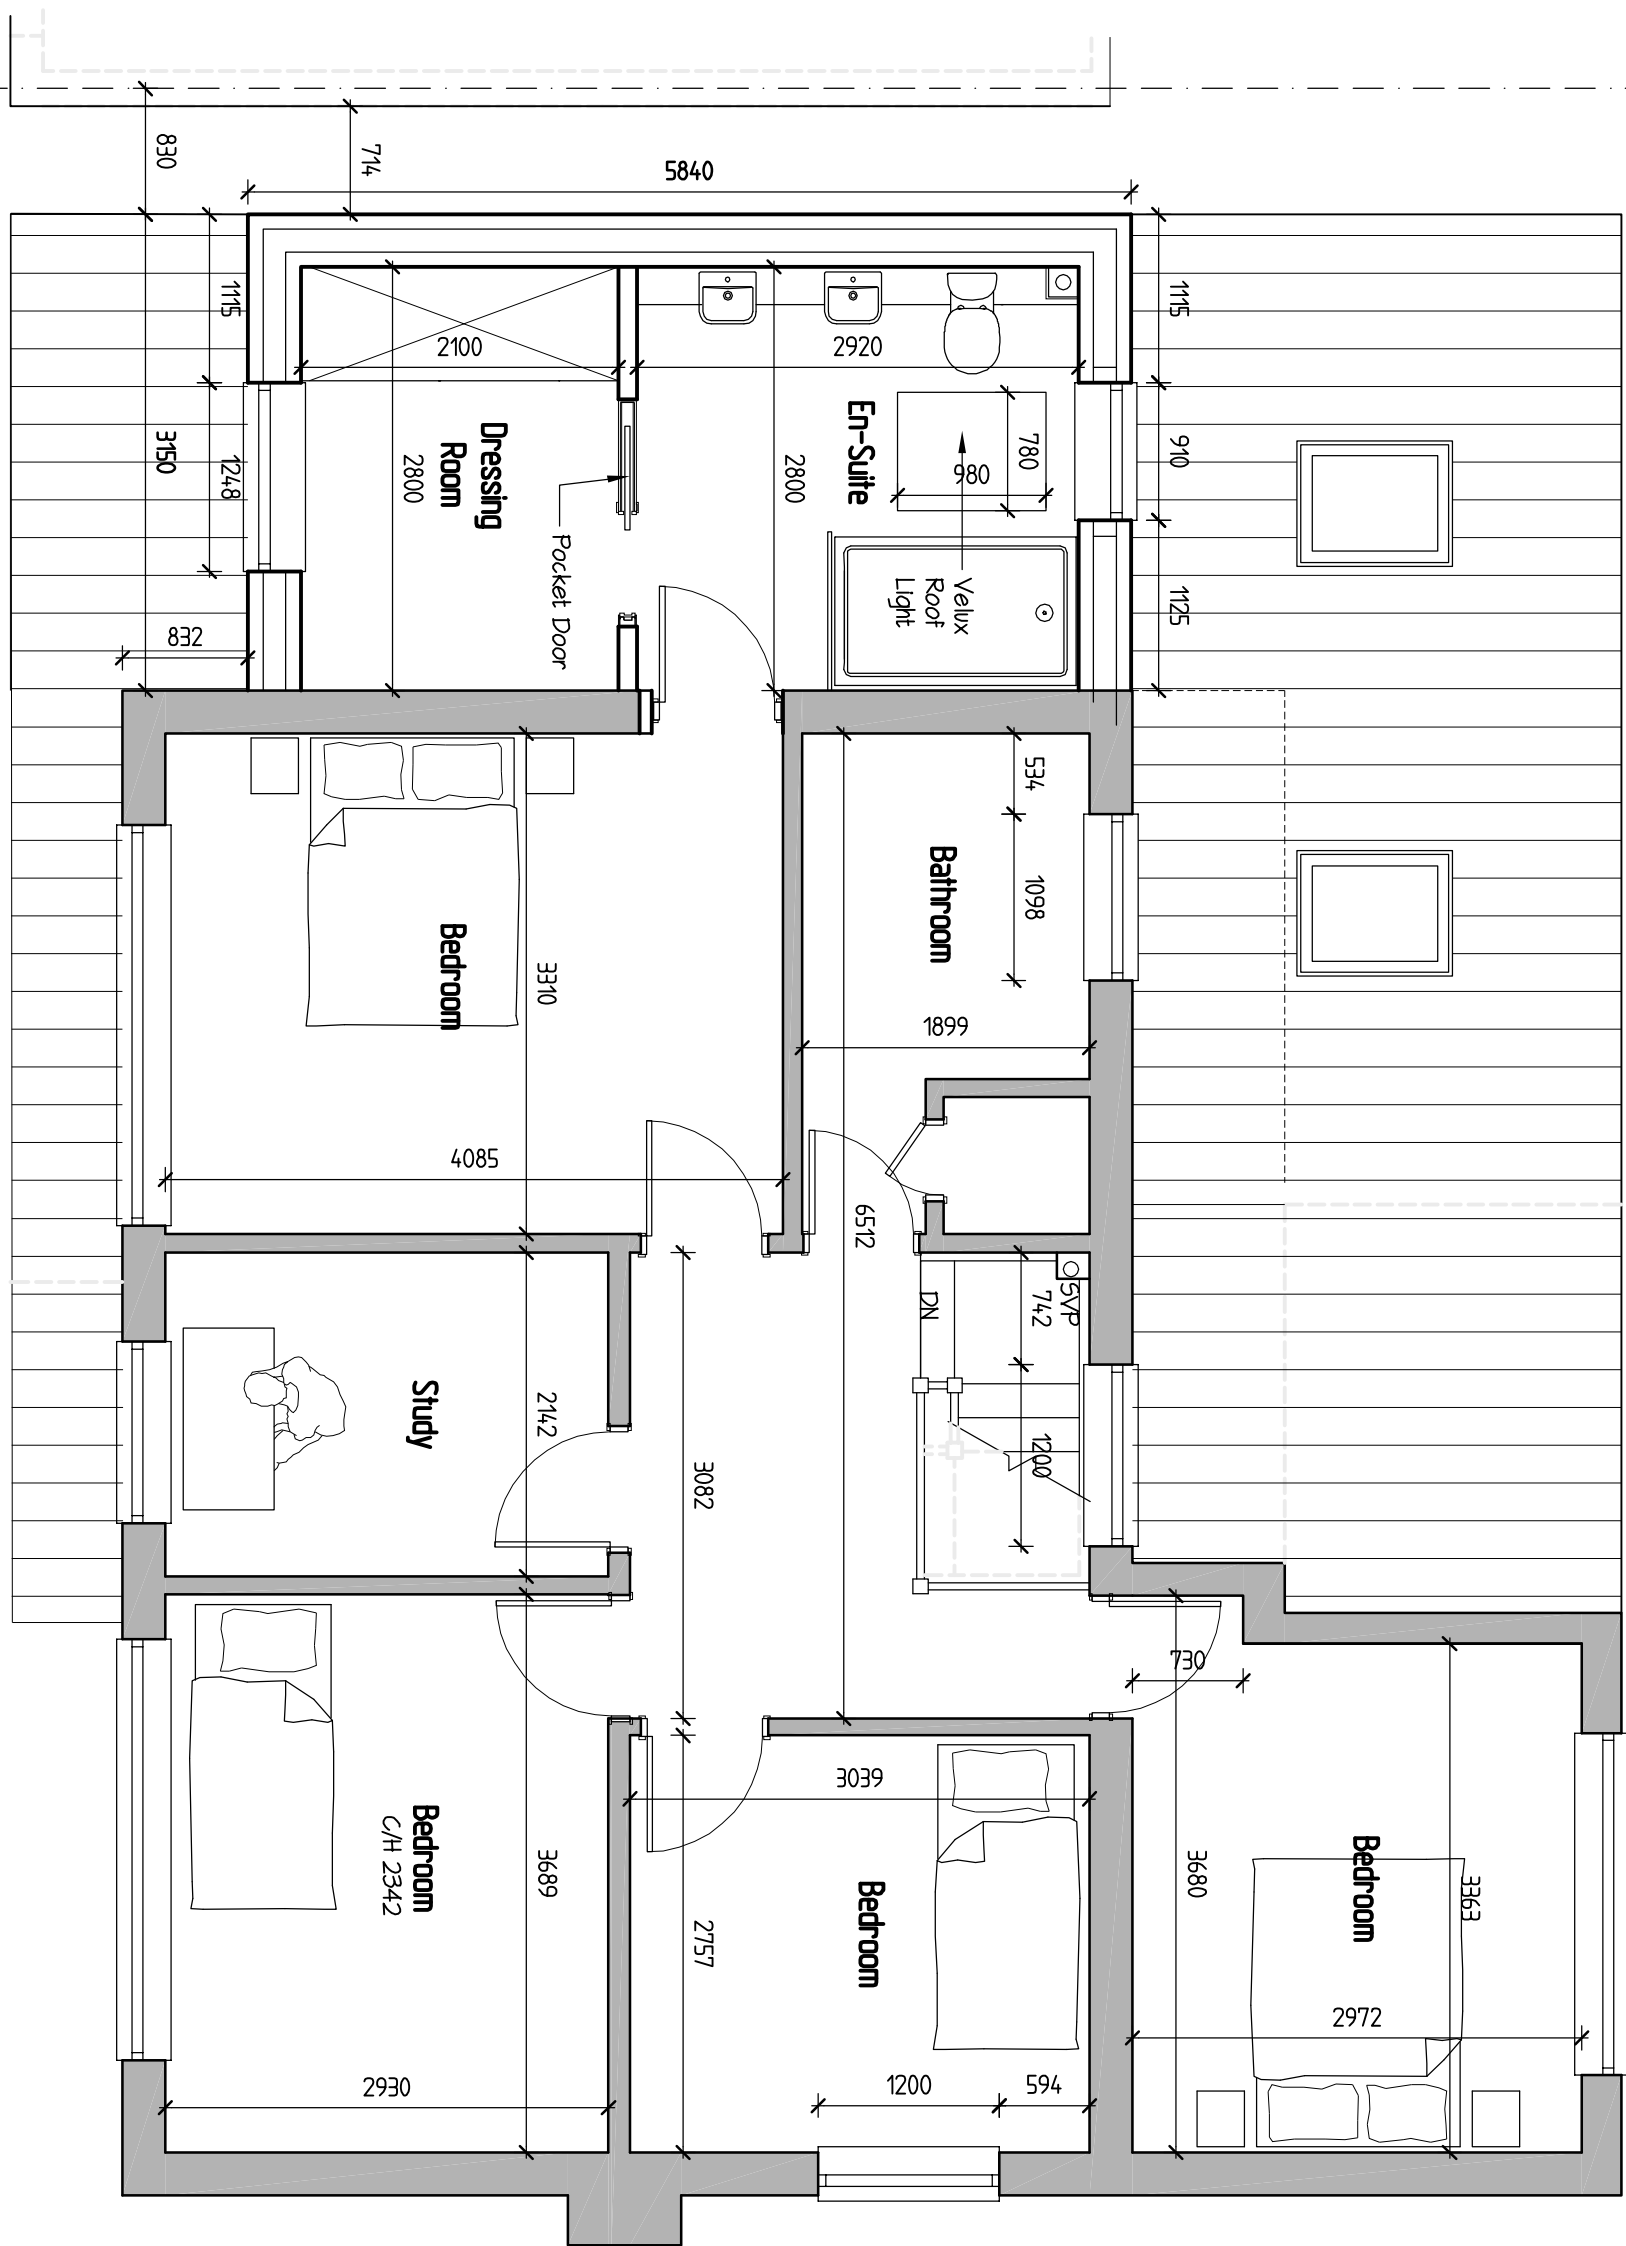

0 1 2 3 Metres
SCALE BAR @ 1:50
Proposed First Floor Plan

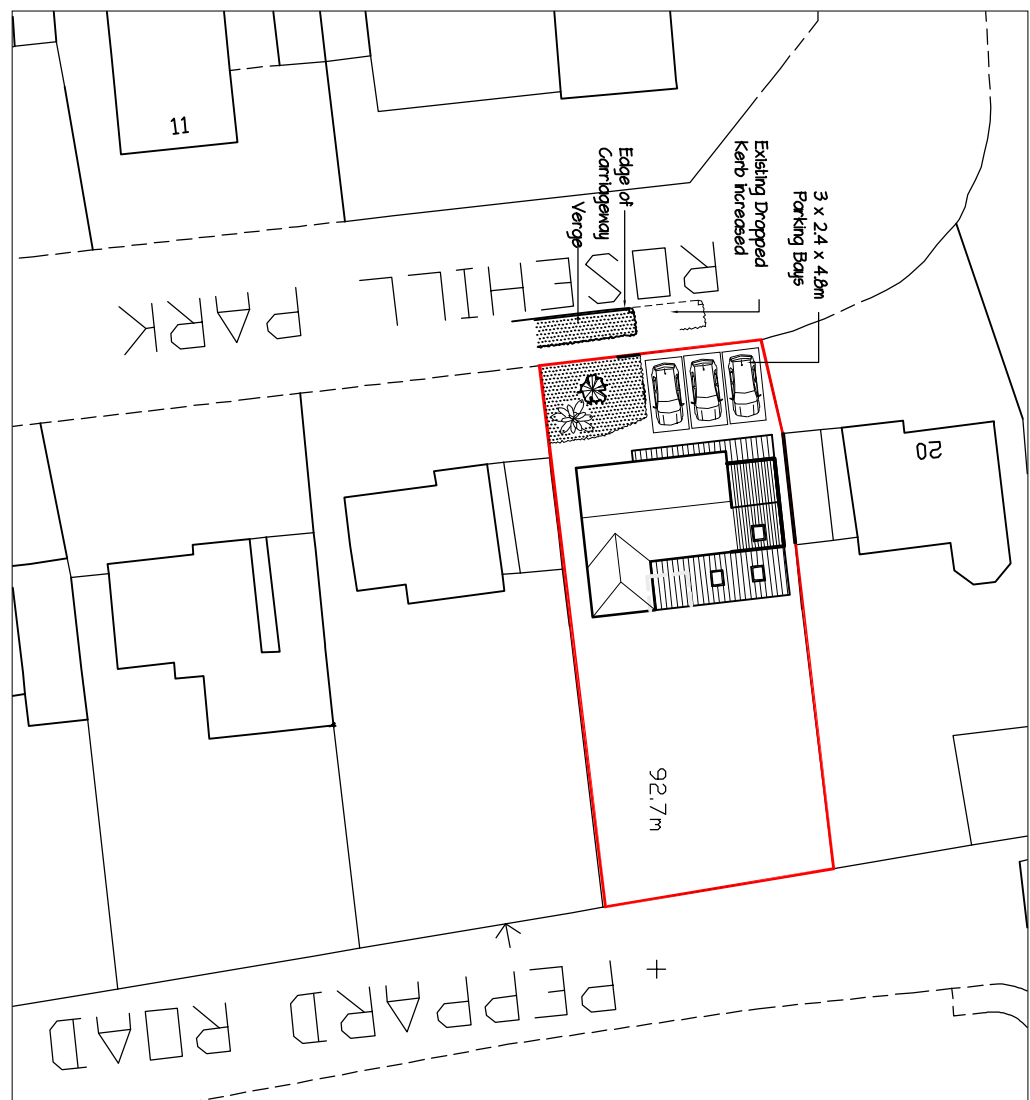

0 10 20 30 Metres
SCALE BAR @ 1:500
Block Plan I-500

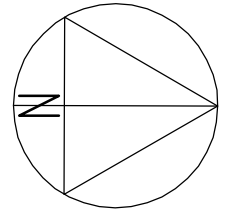

REVISIONS	
Rev.	Description
A	Clients updates added
B	Clients updates added
C	Updates & Block Plan added
D	Further output updates
REVISIONS	
Rev.	Date
A	05-06-2025
B	19-06-2025
C	25-06-2025
D	12-07-2025

JOB TITLE _____

TITLE _____

18 Rosehill Park
Emmer Green

Proposed Plans & Elevations

SCALE 1:50 1:100 DATE May 2025 DRAWING No. D

