

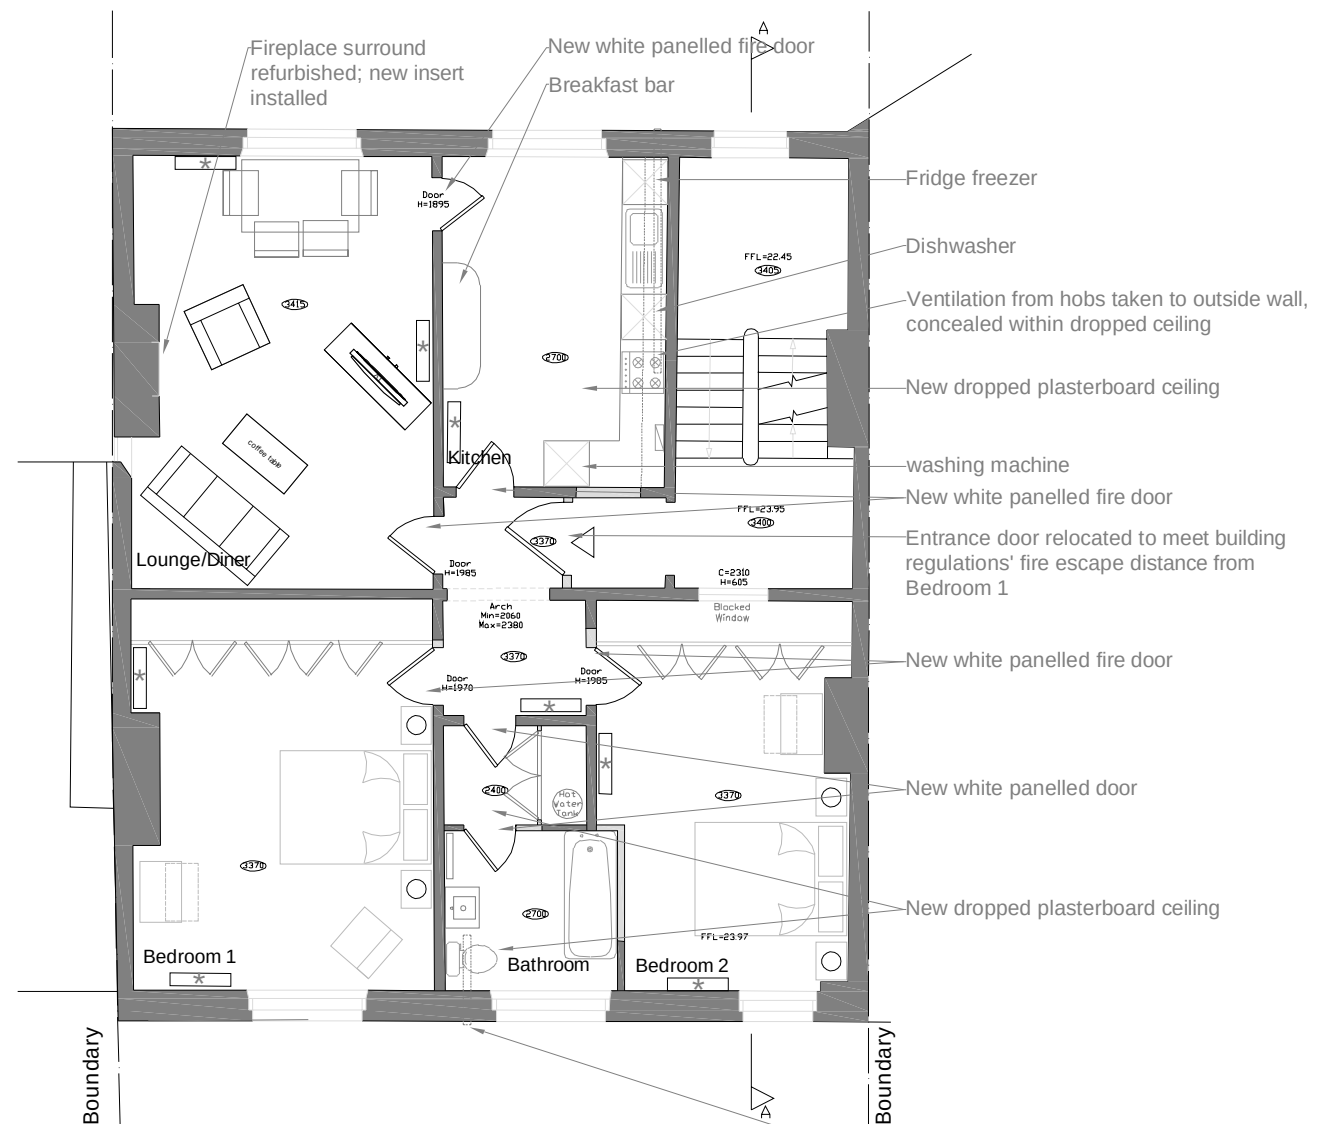


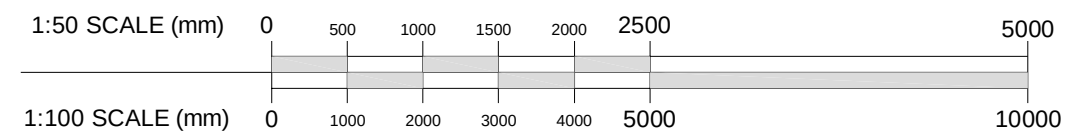

1 PROPOSED FLOOR PLAN for 'FLAT 3'
Scale: 1:100

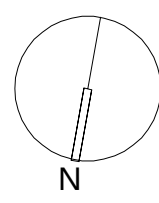

- Notes:
1. Contractor to check all dimensions and report omissions and errors to the Architect.
 2. Claire Truman of Heritage Revival accepts no liability for use of this drawing by parties other than those for which it was prepared.
 3. When issued in dwg format as an uncontrolled version of this drawing it is to enable the recipient to prepare their own documents/drawings/models for which they are solely responsible. This drawing is based upon project information current at the time of issue. Claire Truman of Heritage Revival accepts no liability for any alterations after it is issued by Heritage Revival.
 4. This drawing does not contain shared coordinates and is not issued for coordination purposes.

KEY

- Existing walls
- Proposed walls
- High heat retention storage heaters
- Floor to ceiling height (mm)

Areas (GIA m2)
Flat 3 GIA = 88m2

Bedroom 1 = 20m2
Bedroom 2 = 15.8m2
Lounge/Kitchen/Diner = 35m2

00	Planning Issue	12.08.25
REV	DESCRIPTION	DATE
 HERITAGE REVIVAL		
t: +44 (0) 7704 543 872 e: info@heritagerevivaluk w: www.heritagerevivaluk		
PROJECT 109 Castle Hill, Reading. RG1 7SX		
PROJECT NUMBER 1345		
TITLE PROPOSED ALTERATIONS PROPOSED GENERAL ARRANGEMENT FIRST FLOOR PLAN AND SECTION A-A		
SCALE as stated @ A3	DATE 07.08.2025	DRAWN BY CT
DRAWING NO. 1345-HR-A-TP-0201		REV 00