



THIS DRAWING IS THE PROPERTY OF RRS DESIGNS
- COPYING / REDISTRIBUTION BY CONSENT ONLY

NOTES

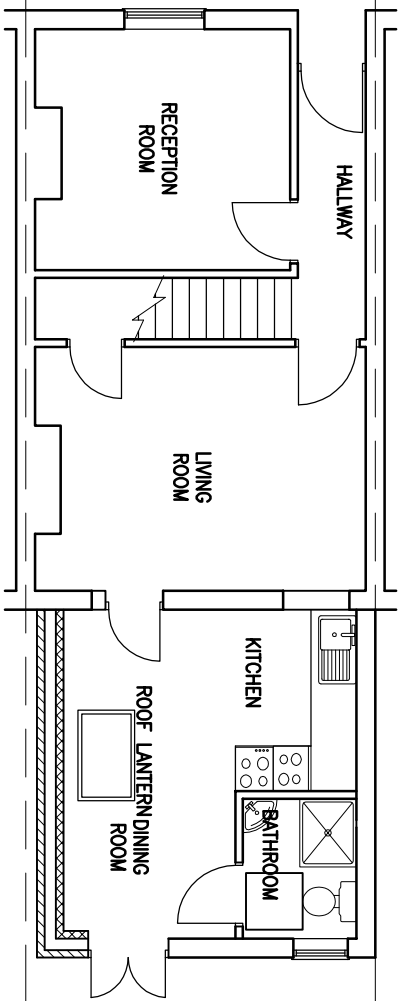


PROPOSED GROUND
FLOOR PLAN

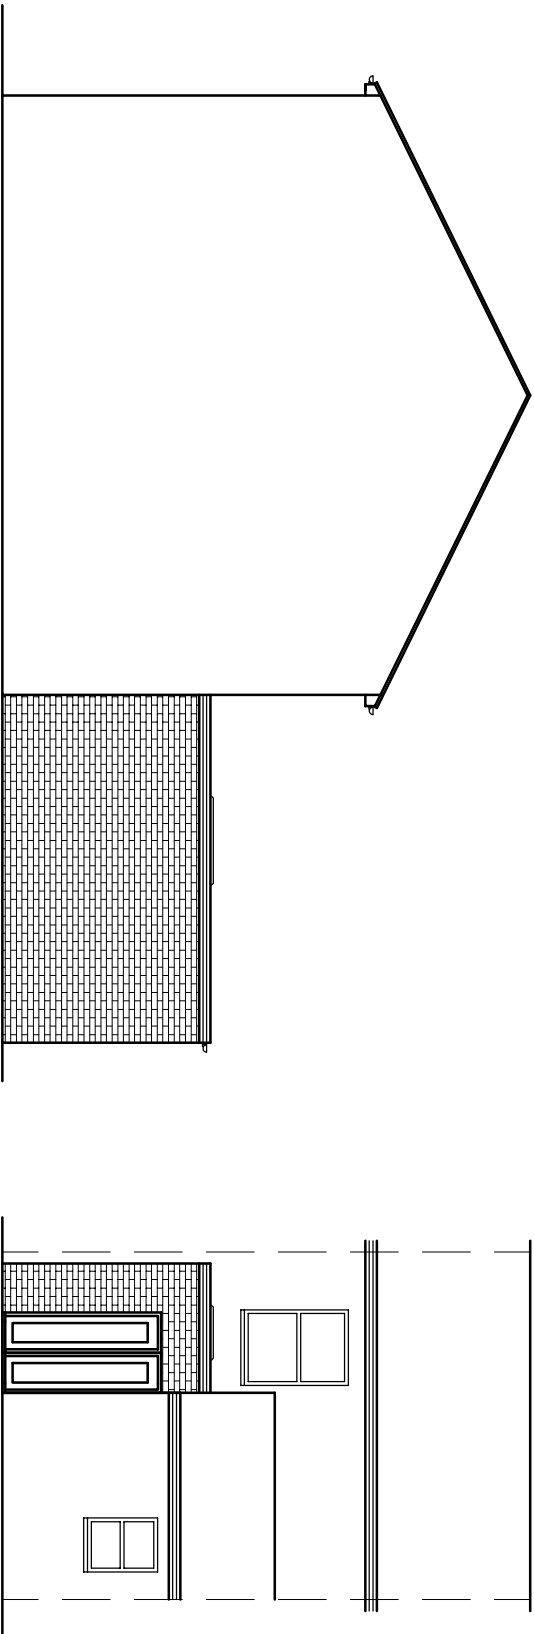

PROPOSED SIDE ELEVATION

PROPOSED FRONT
ELEVATION

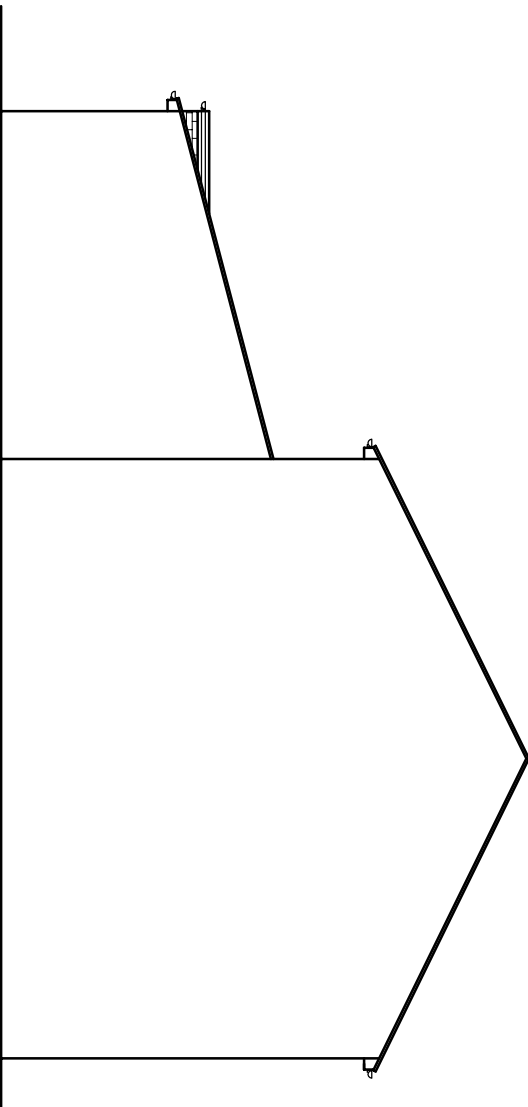

PROPOSED SIDE ELEVATION

REV	Date
A	-

PROJECT
54, GEORGE STREET
READING
RG1 7NT

TITLE

PROPOSED GROUND
FLOOR PLAN AND ELEVATIONS

RRS Designs
Architectural & Planning Services

Mobile- 07964326643
Email- amar@rrsdesigns.co.uk
Website- www.rrsdesigns.co.uk

DRAWN	AS	SCALE @ A3
DATE	APRIL 25	1:100
DRAWING NO.	REV.	
AS01225-02	A	B