



PLAN | DESIGN | BUILD
JCENG SOLUTIONS
tel:0118 348 6230 mob:07411070270
email:info@jcengsolutions.com
web:www.jcengsolutions.com

NOTES:
The Contractors are required to verify all dimensions, drainage runs, and site conditions prior to the commencement of works. Any errors, omissions, or discrepancies must be reported immediately to JCENG Solutions. All works must comply with current Building Regulations, British Standards, relevant Codes of Practice, and Local Authority requirements. No alterations or modifications are to be made to this drawing without the prior written consent of JCENG Solutions.


This drawing remains the property of JCENG Solutions and is issued on the strict condition that it shall not be reproduced, disclosed, or copied, in whole or in part, to any unauthorised party without prior written permission

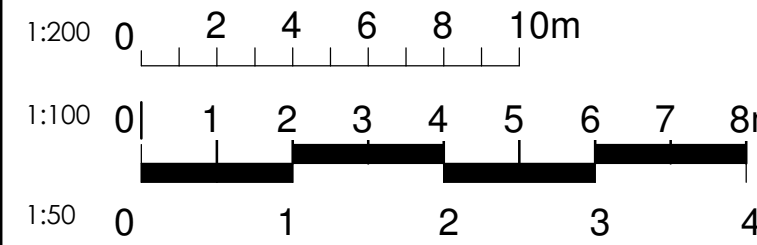


- Site boundary
- Beam /lintels
- Demoition
- RL
- IC - Inspection Chamber
- MH - Man hole
- Soil vent pipe (svp)
- Rainwater pipe (rwp)
- Level
- New cavity wall
- Existing structure to be unaffected
- Stud partition wall

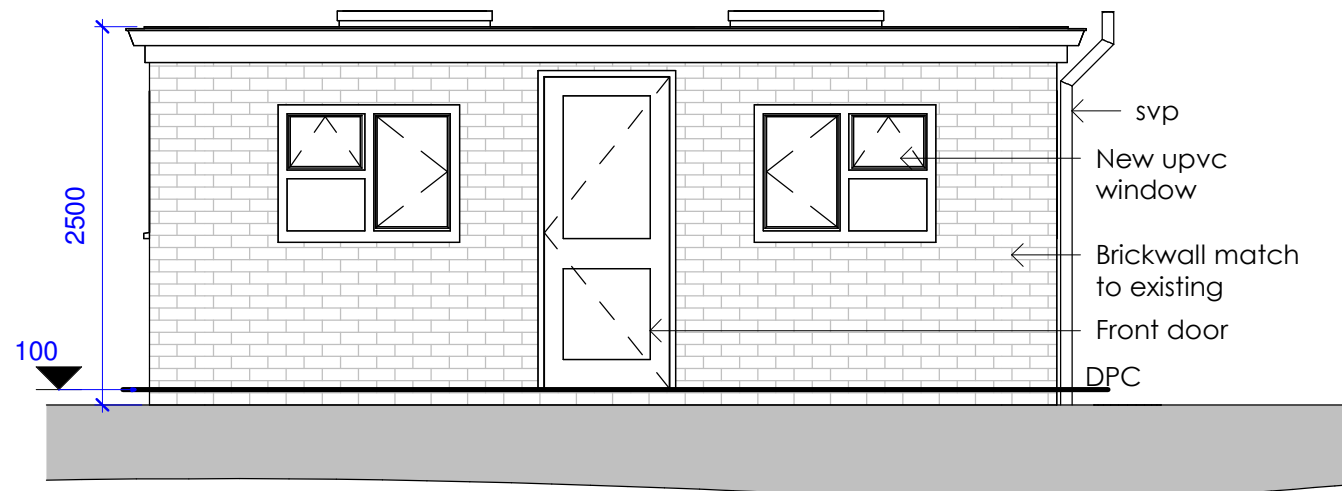


Proposed Front Elevation 'A' - Outbuilding
1 : 50

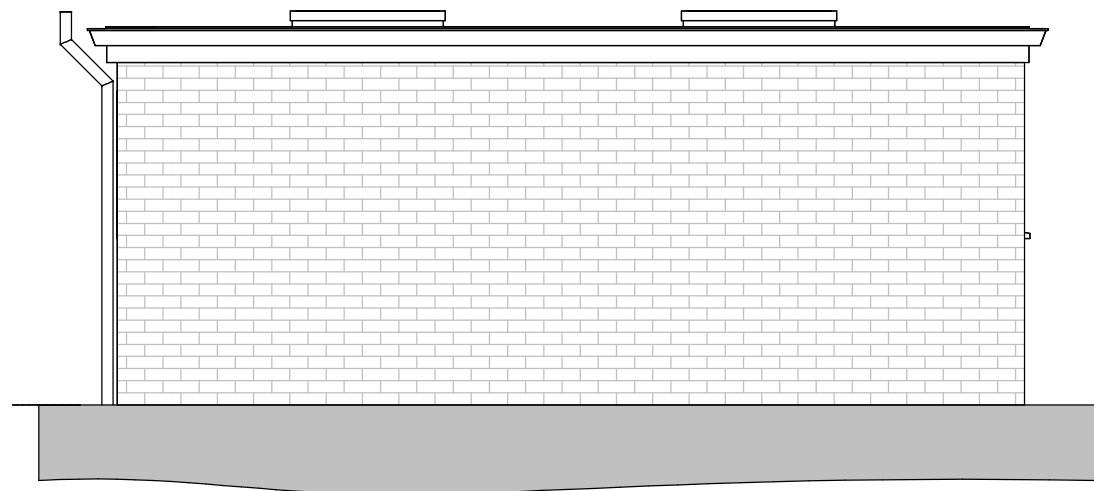


Proposed Rear Elevation 'B' - Outbuilding
1 : 50

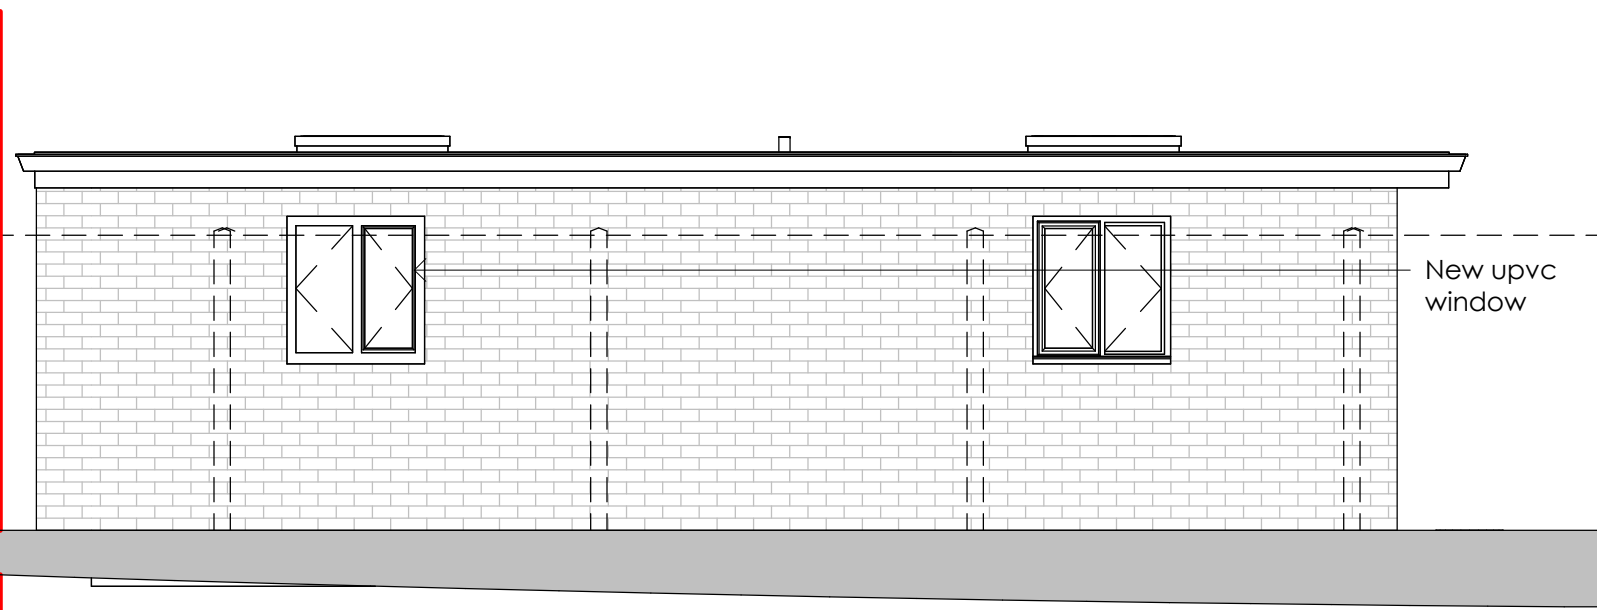


Proposed Side Elevation 'C' - Outbuilding
1 : 50

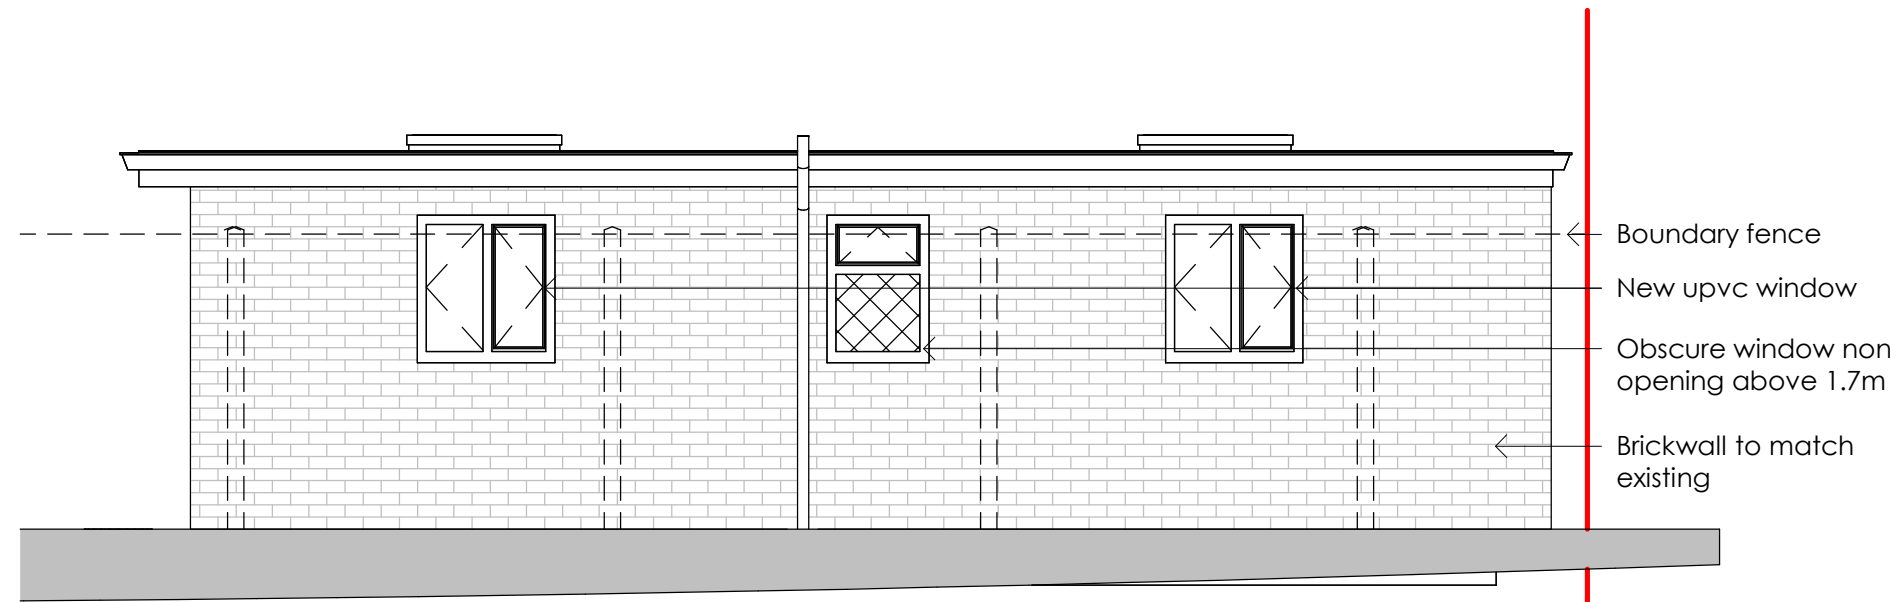

Proposed Side Elevations 'B' - Outbuilding
1 : 50

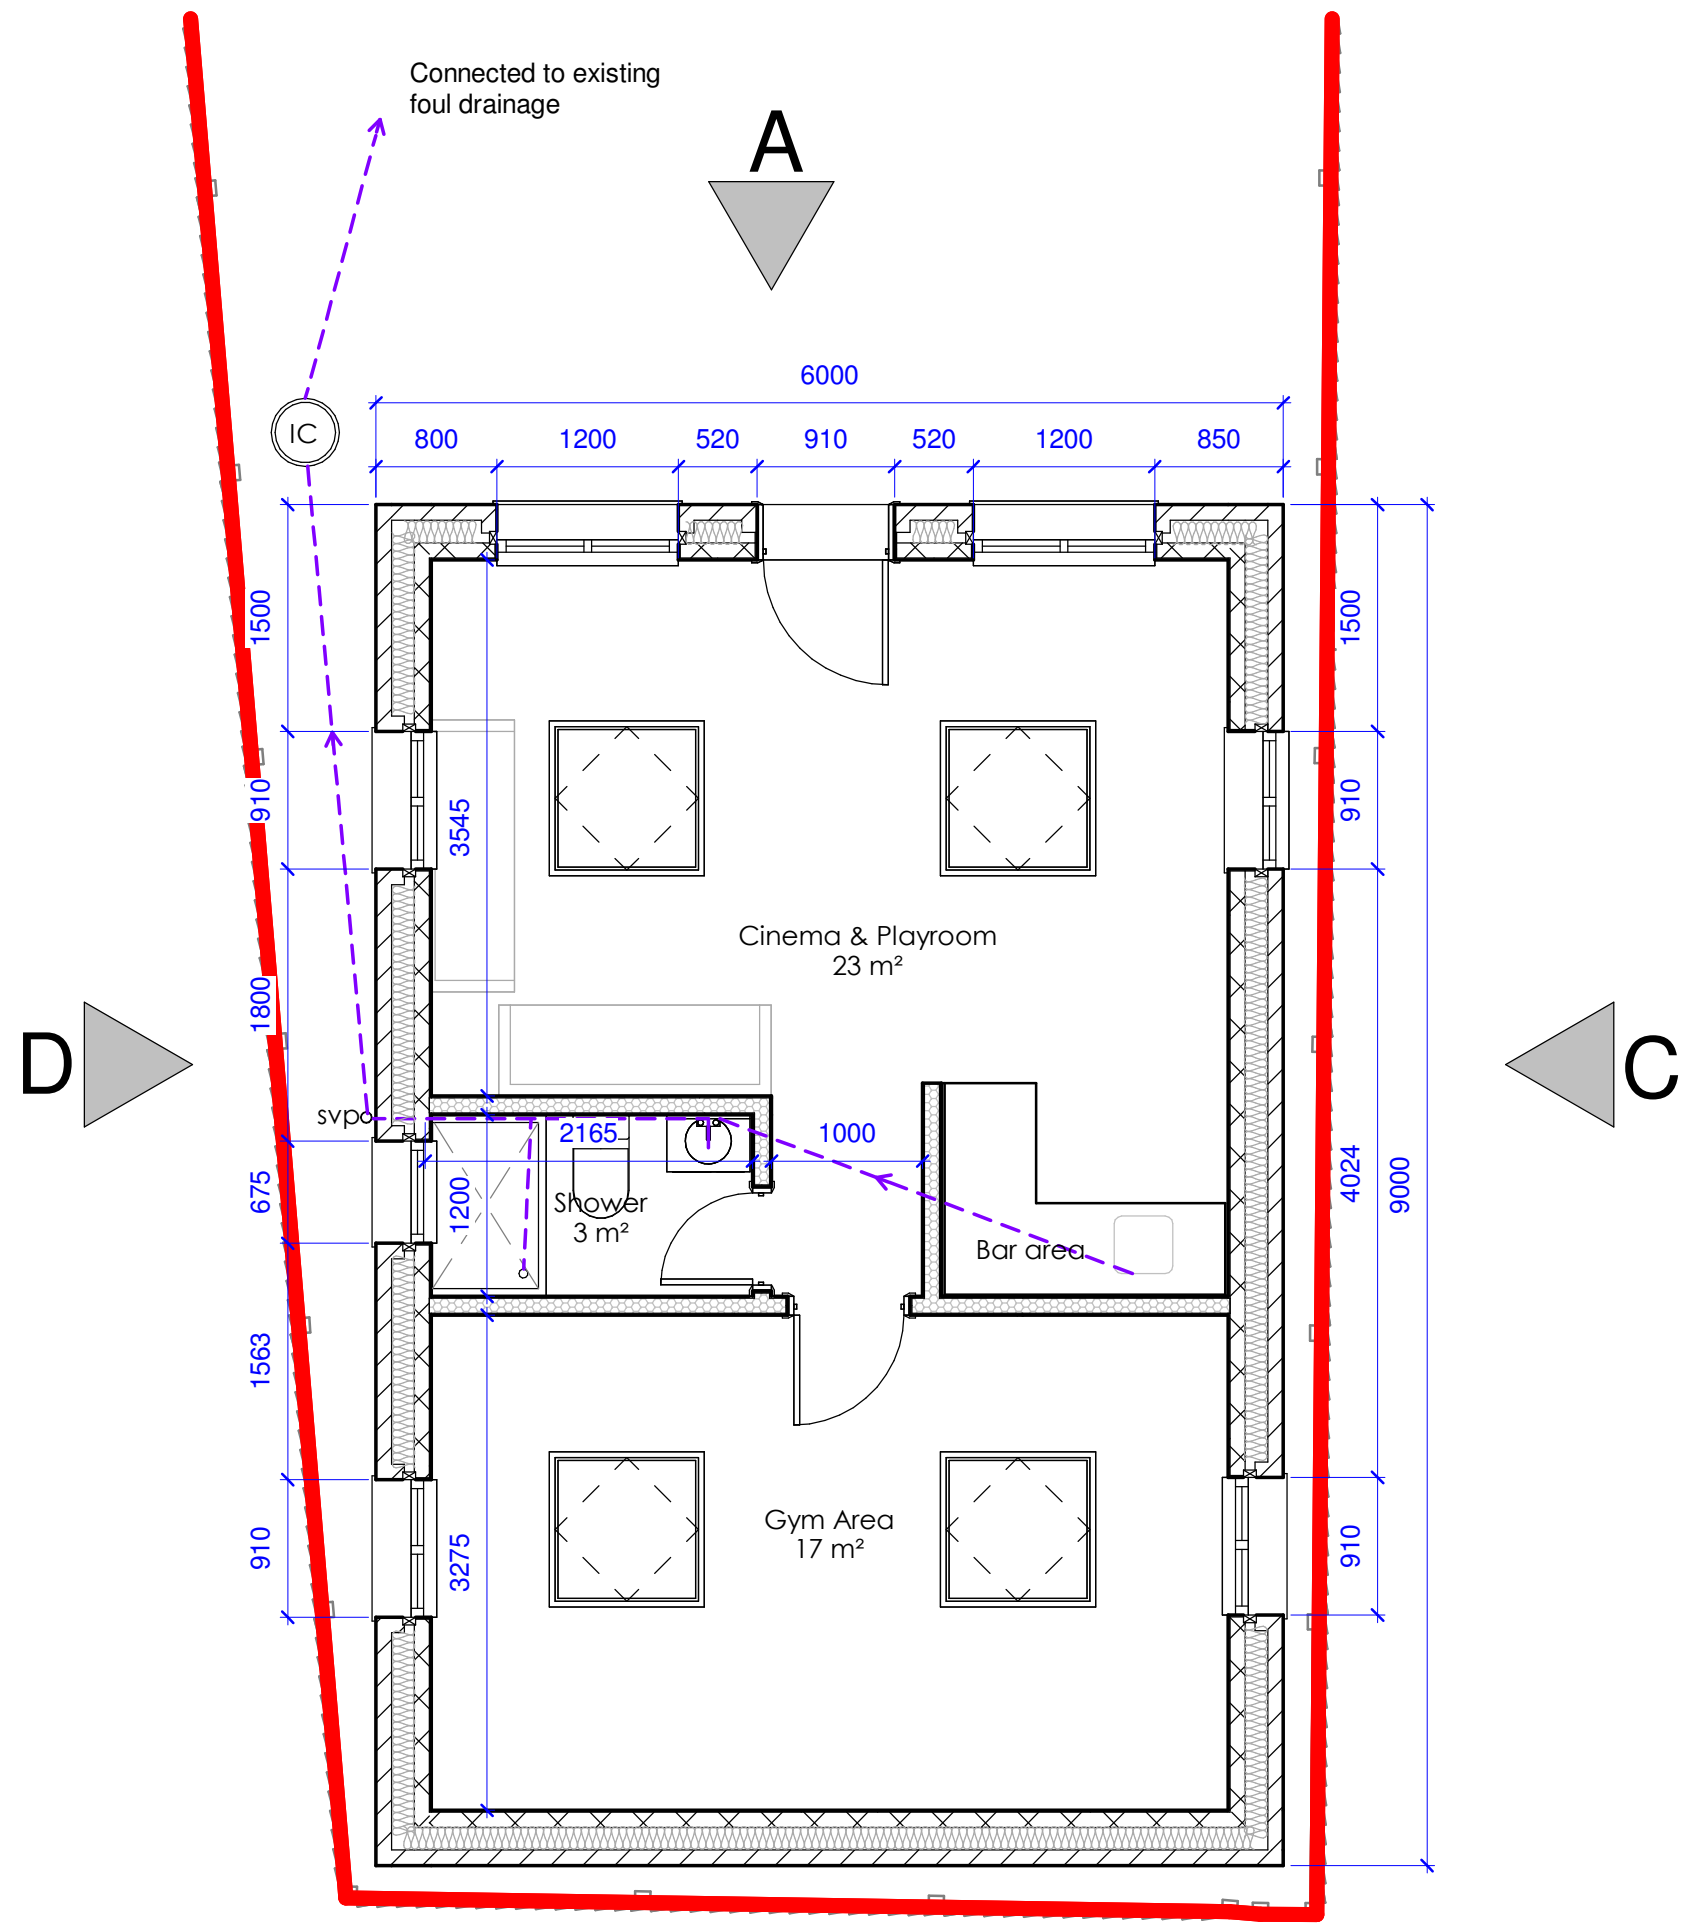

Proposed Ground Floor Plan
1 : 50

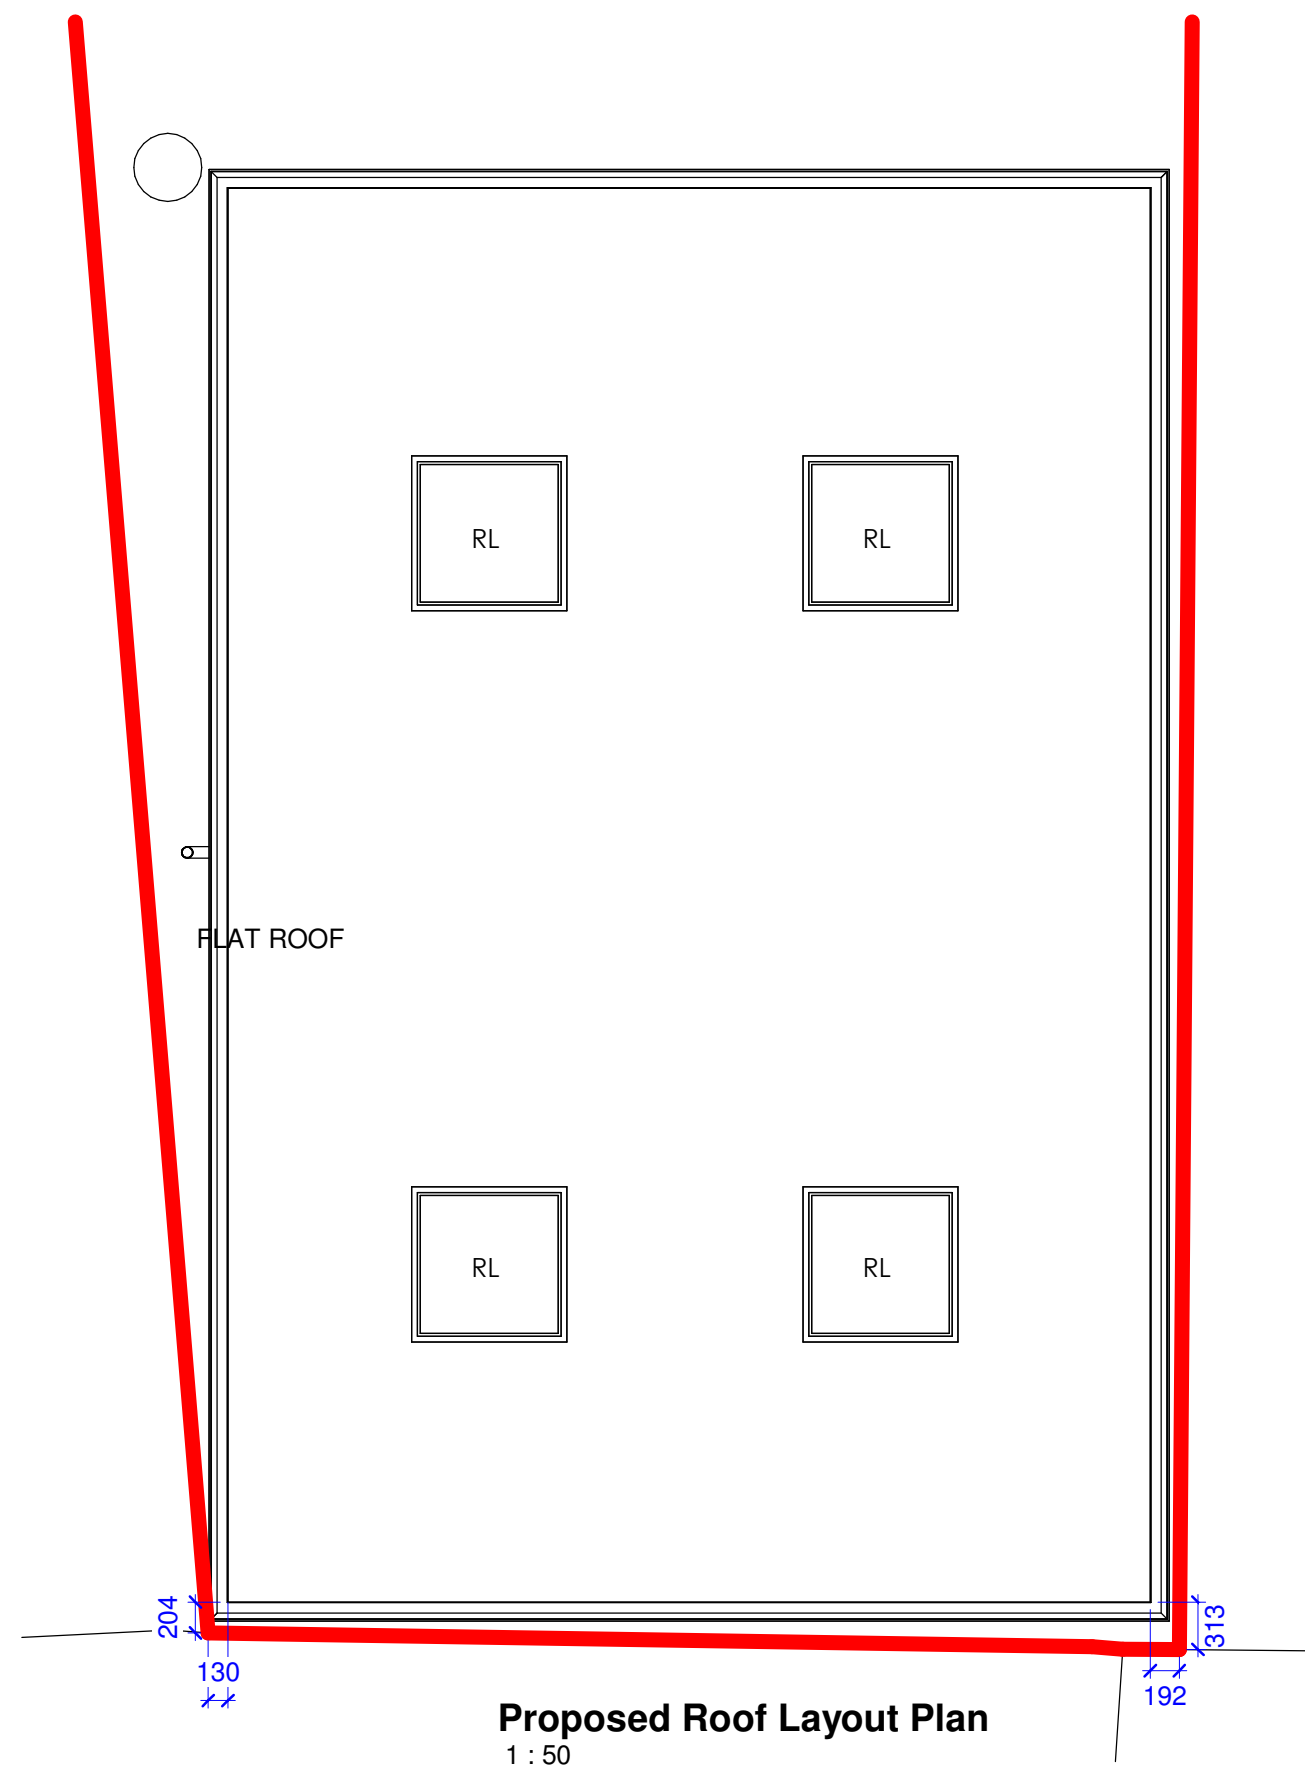

Proposed Roof Layout Plan
1 : 50

REV	DATE	DESCRIPTION
-----	------	-------------

CLIENT ADDRESS

46 Merton Rd S,
Reading RG2 8AX

TITLE

Proposed Elevation -
Floor Plan

CLIENT

Mr. Bajwa

DRAWN BY JC	CHECKED BY RB	DATE 07/08/25
----------------	------------------	------------------

SCALE (@ A1) 1 : 50	PROJECT NUMBER 203
------------------------	-----------------------

DRAWING NUMBER PP-203-RG-02	REV
--------------------------------	-----