




Metric Scale 1:100

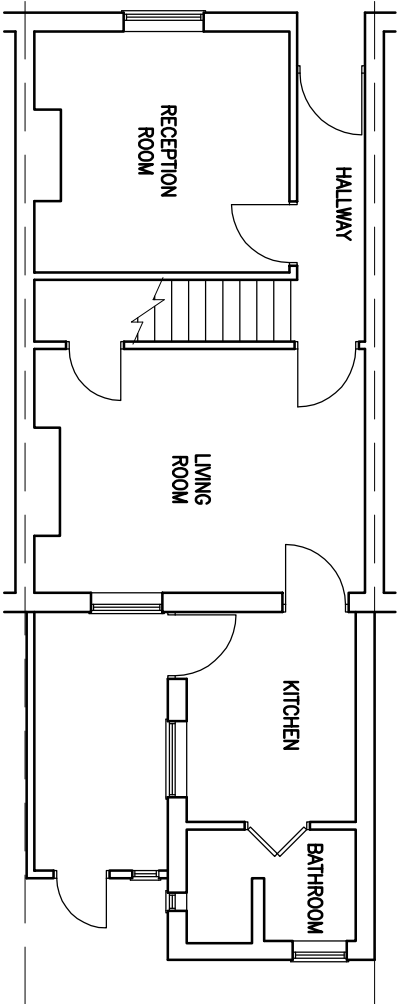


EXISTING GROUND
FLOOR PLAN

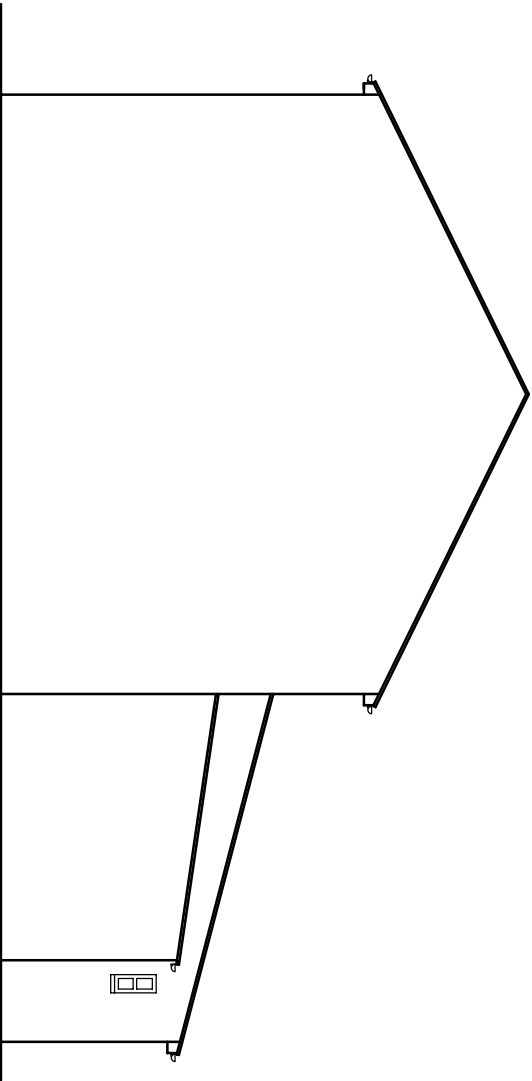

EXISTING SIDE ELEVATION

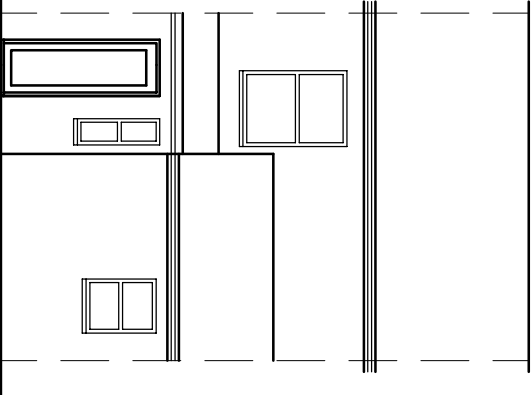

EXISTING FRONT ELEVATION

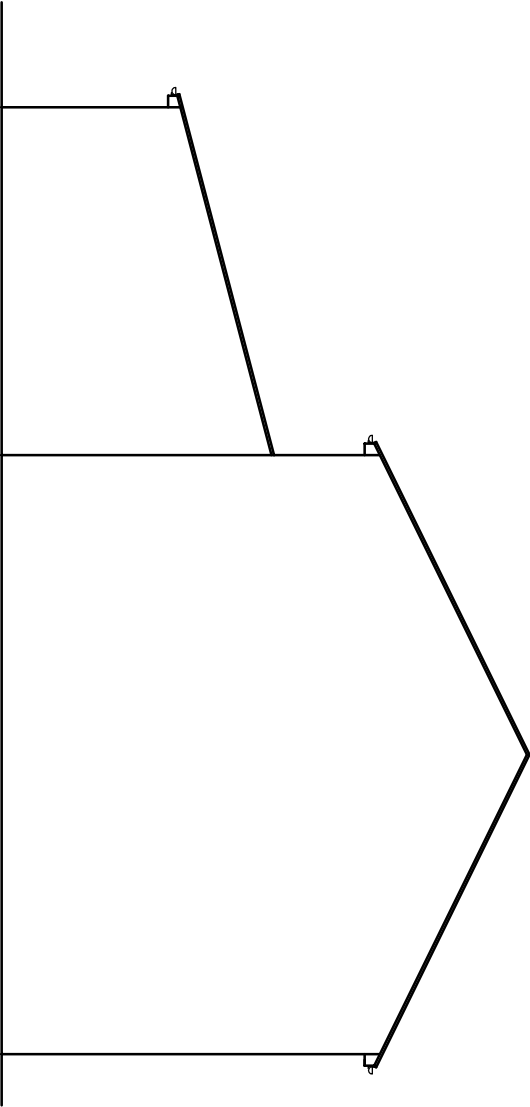

EXISTING SIDE ELEVATION

THIS DRAWING IS THE PROPERTY OF RRS DESIGNS
- COPYING / REDISTRIBUTION BY CONSENT ONLY

NOTES

Rev/Date	Amendment	

PROJECT
54, GEORGE STREET
READING
RG1 7NT

TITLE

EXISTING GROUND
FLOOR PLAN AND ELEVATIONS

RRS Designs
Architectural & Planning Services

Mobile- 07964326643
Email- amar@rrsdesigns.co.uk
Website- www.rrsdesigns.co.uk

DRAWN		SCALE @ A3			
AS		1:100			
DATE					
APRIL 25					
DRAWING NO.		REV.			
AS01225-01		B			