


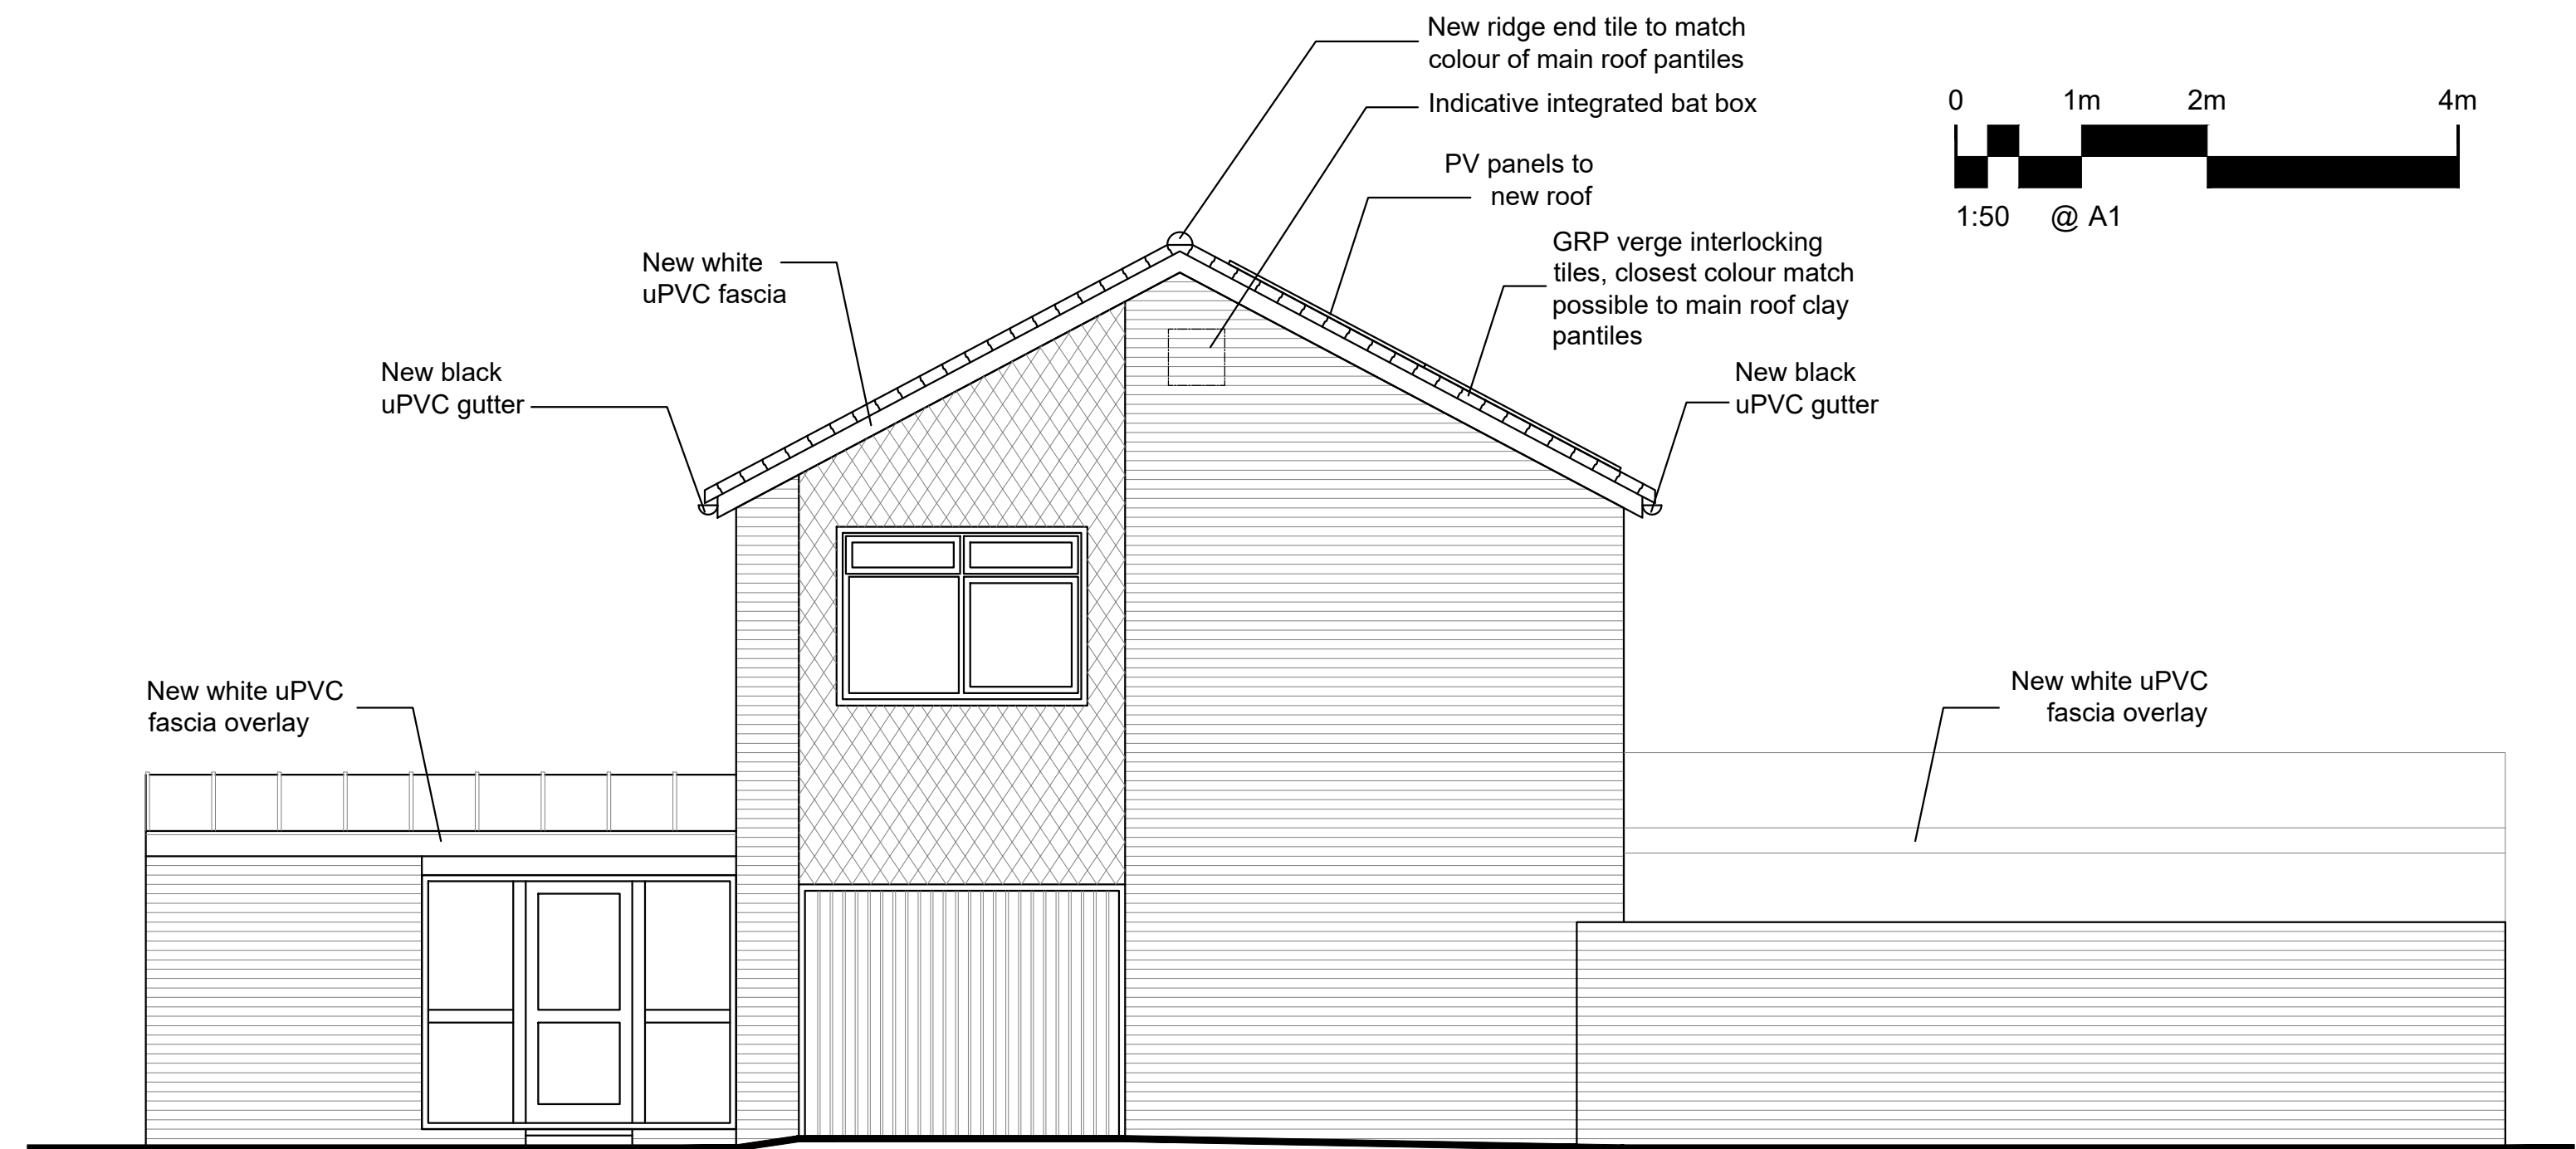


Proposed North Elevation




Proposed West Elevation



Proposed South Elevation

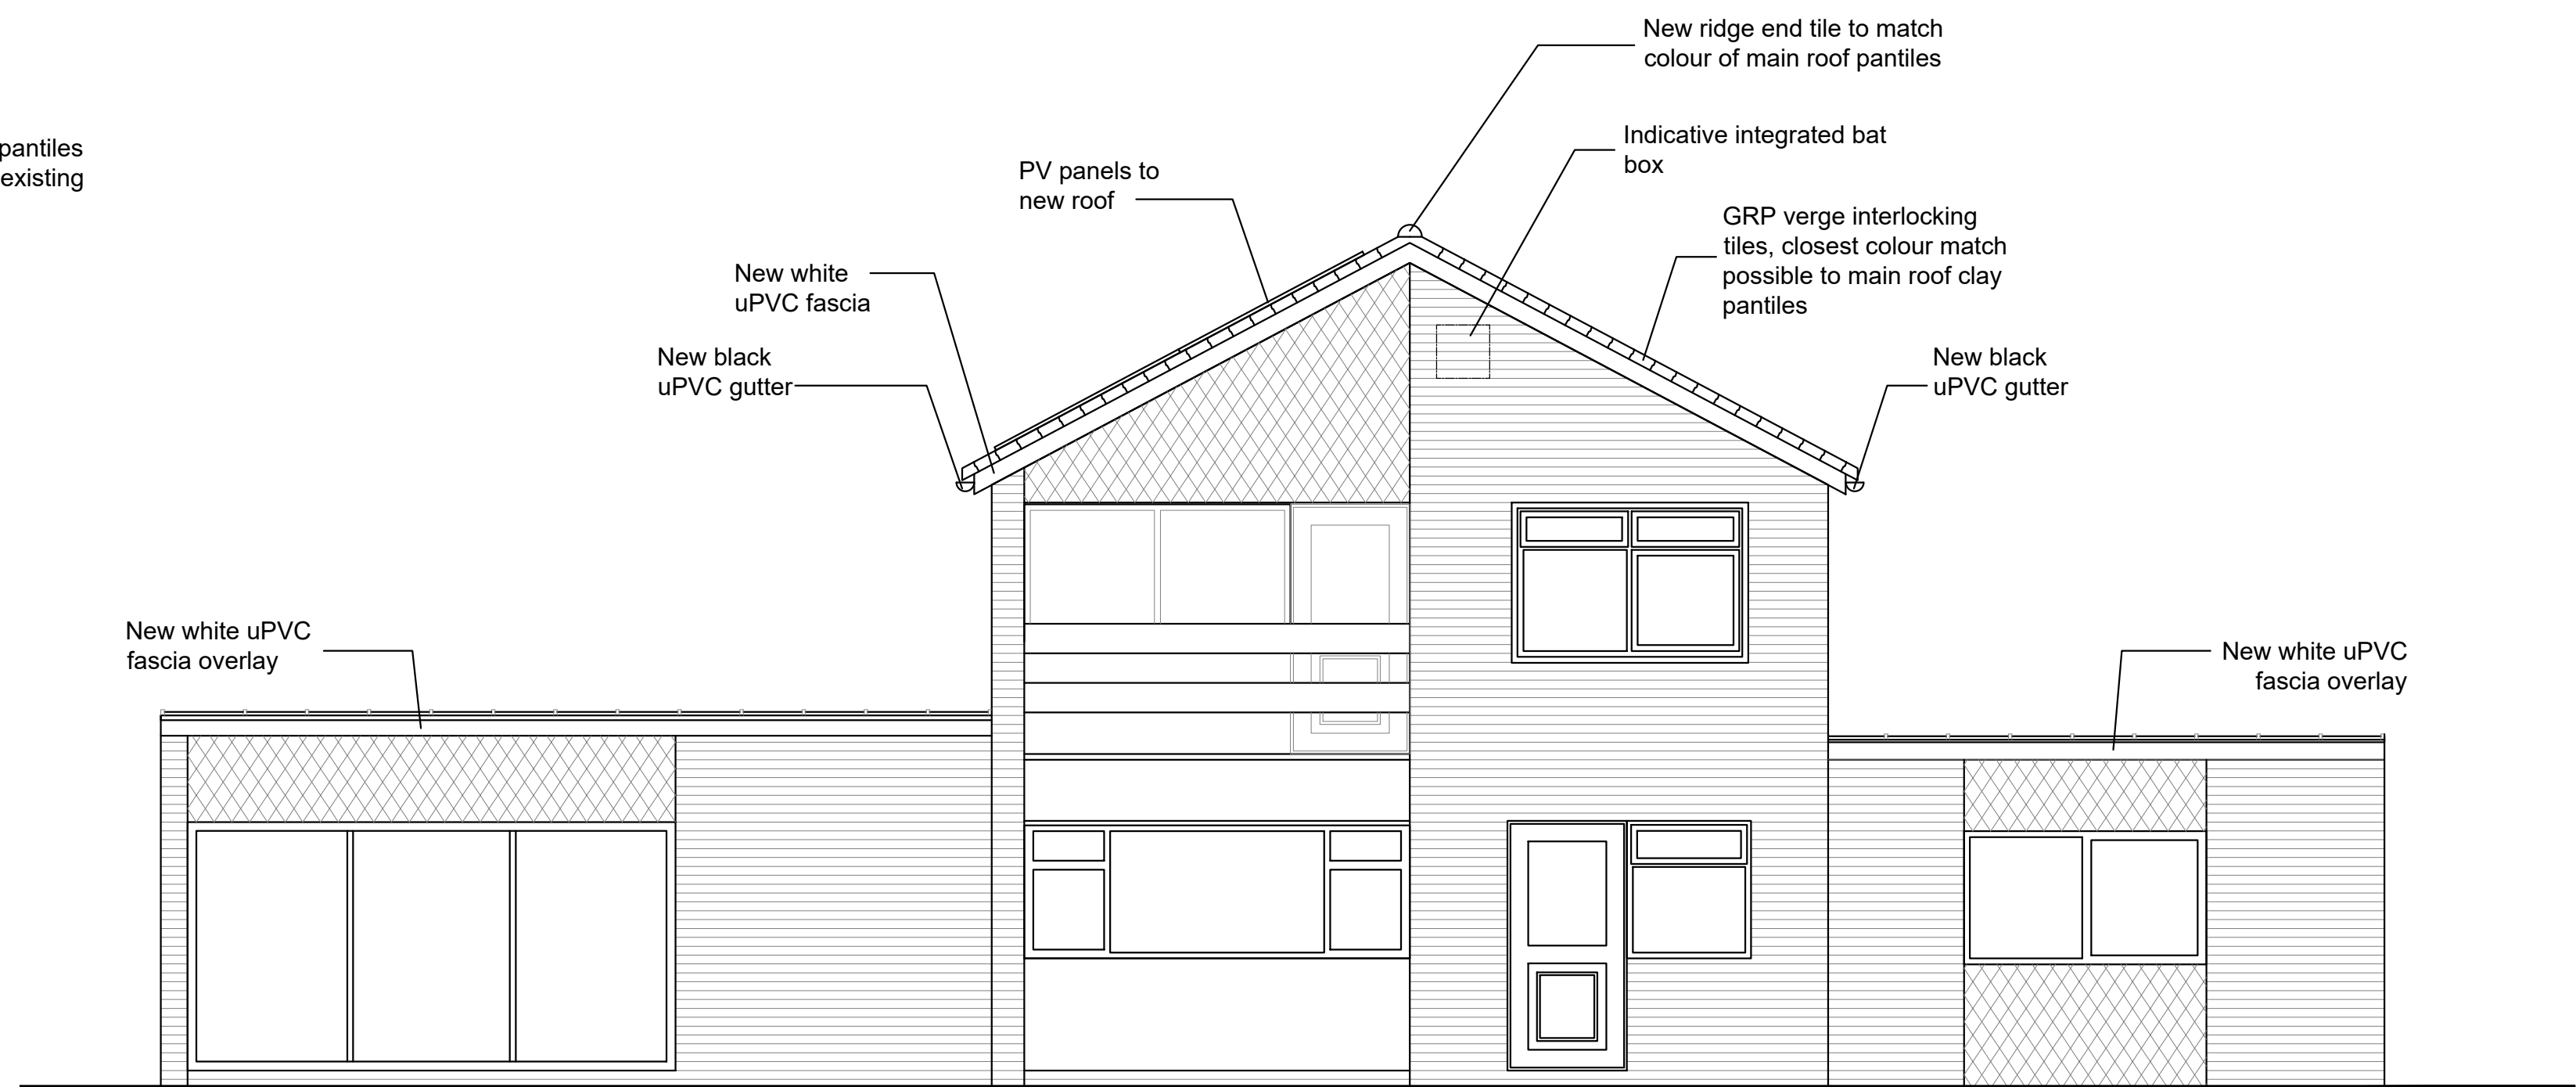

Proposed East Elevation

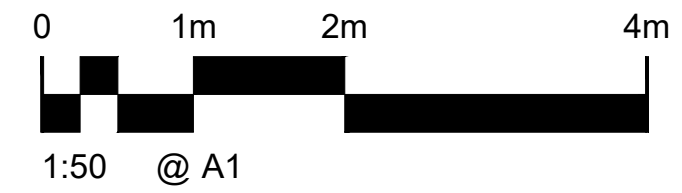

Revision	Description	Date	Drawn	Checked
P2	Integrated bat boxes added on south, east and west elevation in line with bat survey.	07-08-25	JC	SB
P1	Issued for Planning Application.	19.03.25	PC	SB
PLANNING APPLICATION				

Halliday Meecham Architects Limited
111 Piccadilly Manchester M1 2HY
+44 (0)161 661 5566
4 Devonshire Street London W1W 5DT
+44 (0)203 440 5175
hma@hallidaymeecham.com
www.hallidaymeecham.com



Client:	Spire Healthcare					
Project:	Vicarage PV Panels					
Phase/ Location:	Spire Dunedin Hospital					
Drawing:	Proposed Elevations					
Scale @ A1	Scale @ A3	Date:	Drawn:	Checked:	Job No.	Drawing No.
1:50	1:100	Mar 25	PC	SB	5845	00250
Drawing Ref.						Revision
5845-HMA-SDV-ZZ-DR-A-00250						P2