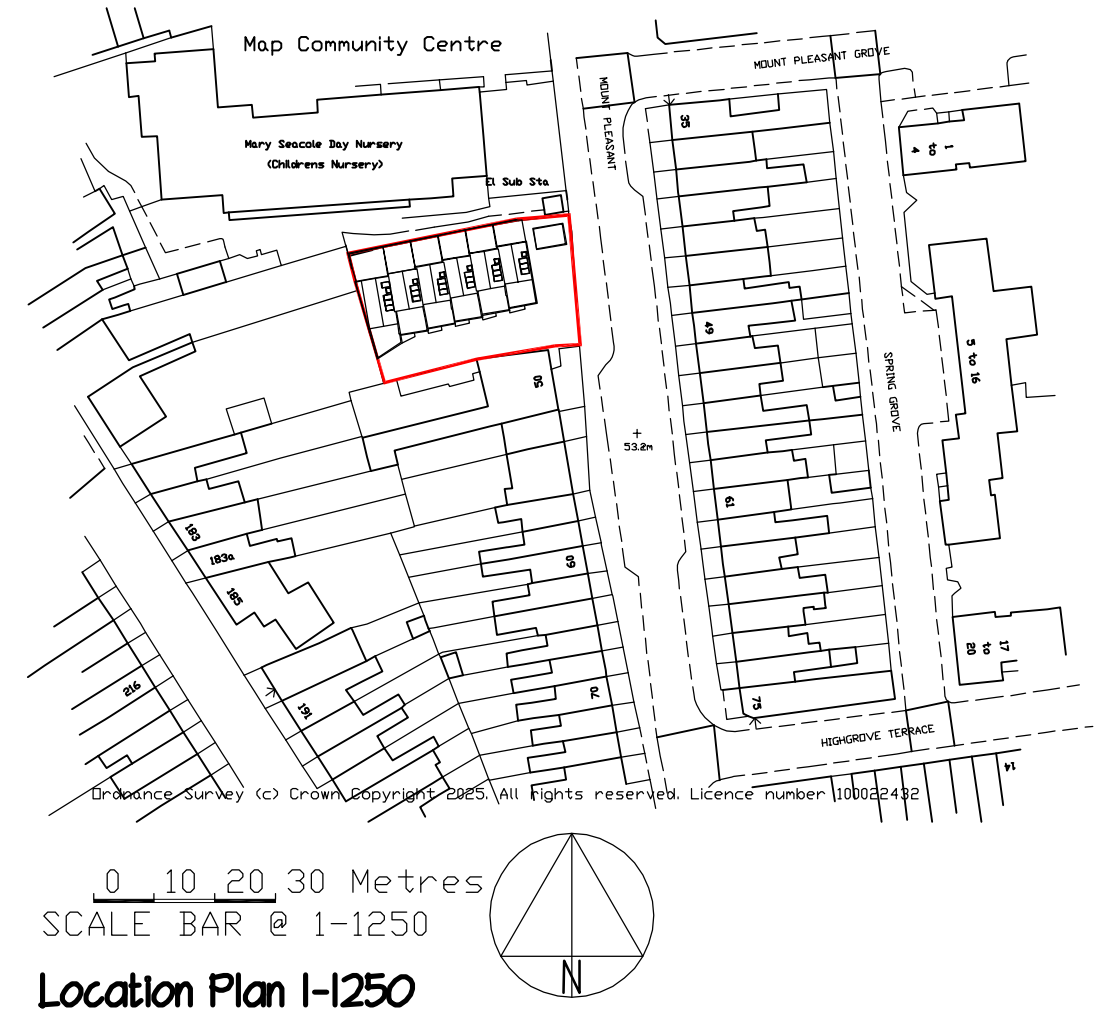


Site Plan I-250

GREG Farrell
Building & Design Consultant

43 Wendover Way,
Tilehurst, Reading,
Berkshire RG30 4RU
Tel & Fax: 0118 941 6249
Mobile: 07967 009862
greg@gregfarrell.co.uk

Planning, Building Regulations & Structural Design

Rev.	Description	Date
A	Waste Collection Vehicle details added	24-07-2025
B	Fence removed & Railings added	25-07-2025
C	Landscaping updates	15-08-2025

JOB TITLE

**40-48 Mount Pleasant
Reading, RG1 2TD**

TITLE

Waste Collection Diagram

SCALE: 1:250 DATE: July 2025 DRAWING No. 02 C