

 


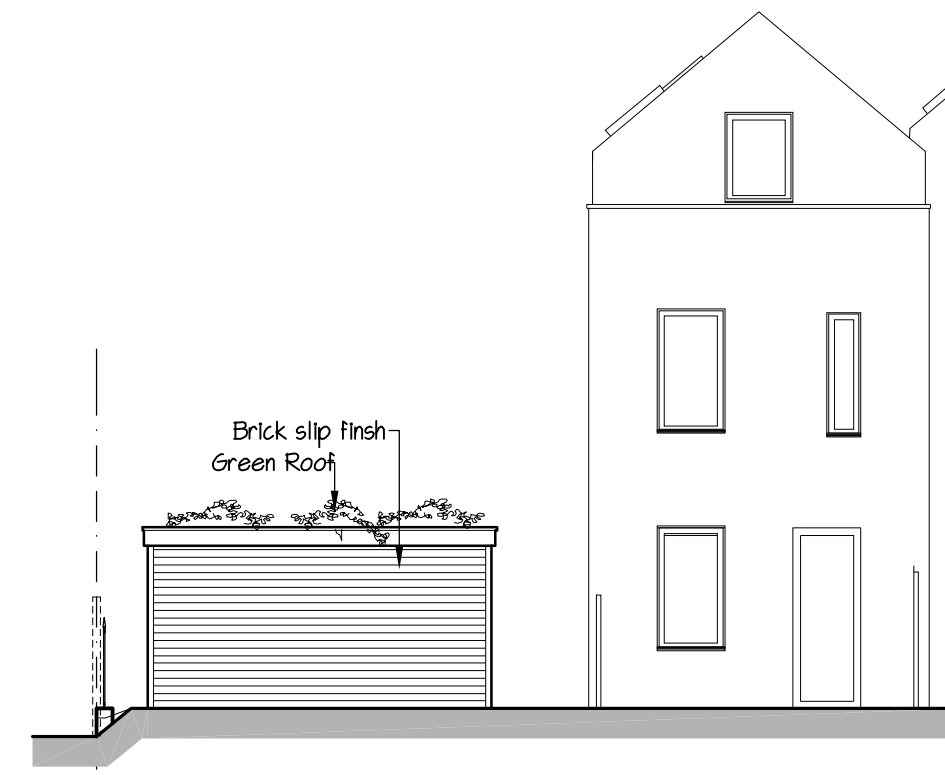


SCALE BAR @ 1-250

Landscaping Plan 1-250

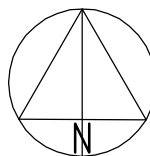


SCALE BAR @ 1-100

Proposed Rear Elevation

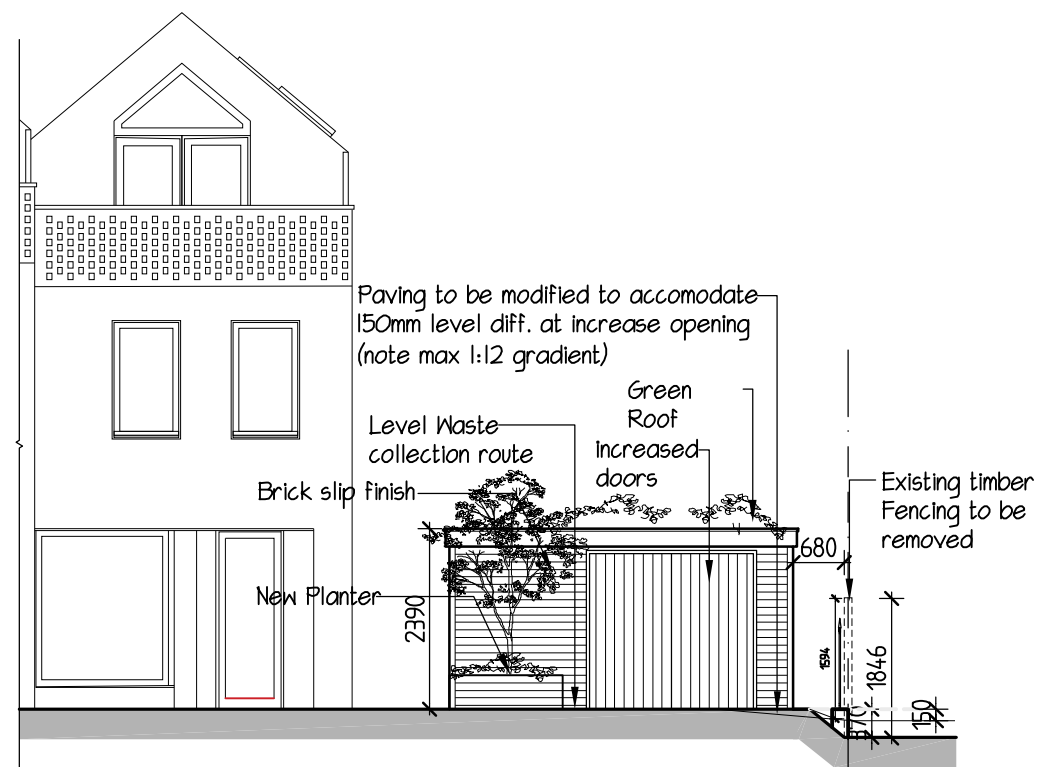

SCALE BAR @ 1-100

Proposed Front Elevation

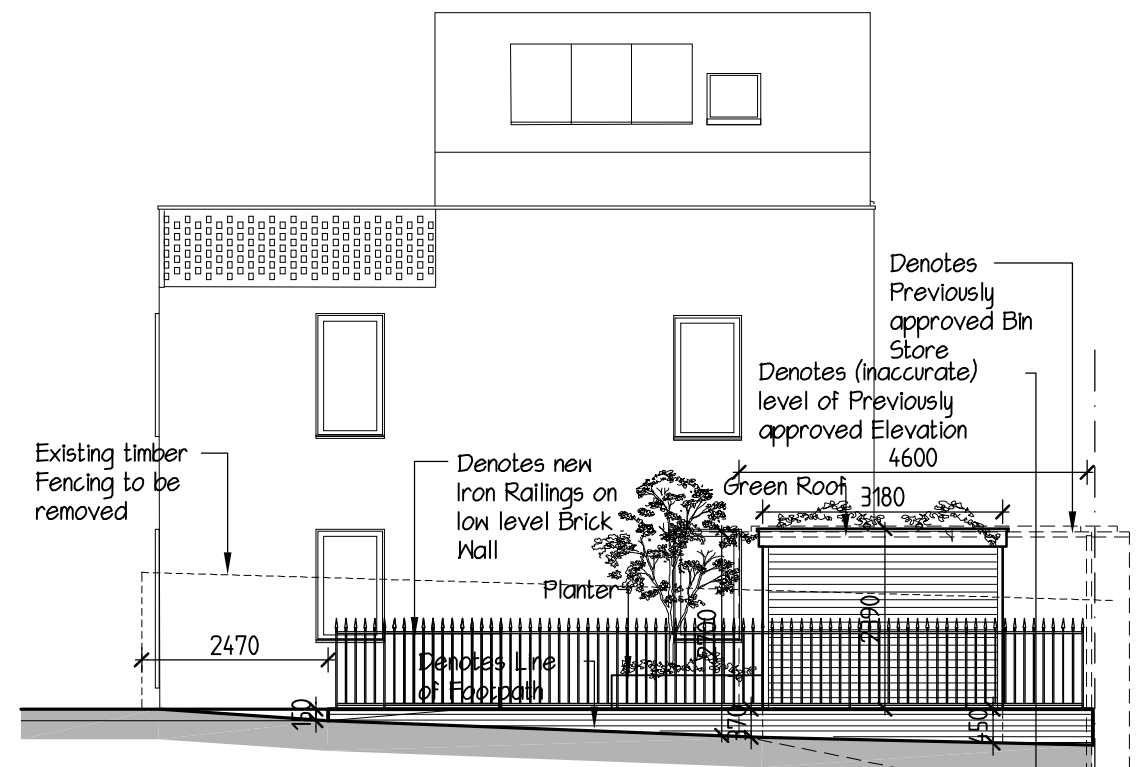

SCALE BAR @ 1-100

Proposed Side Elevation

GREG Farrell
Building & Design Consultant
Planning, Building Regulations & Structural Design

43 Wendover Way,
Tilehurst, Reading,
Berks RG30 4RU
Tel & Fax: 0118 941 6249
Mobile: 07967 009862
greg@gregfarrell.co.uk

Rev.	Description	Date
A	Landscaping added	24-07-2025
B	Fence removed & Railings added	25-07-2025
C	Landscaping updates	15-08-2025

JOB TITLE
**40-48 Mount Pleasant
Reading, RG1 2TD**

TITLE
Landscaping & Bin Store Elevations

SCALE 1:100 1:250 DATE July 2025 DRAWING No. 03 C