

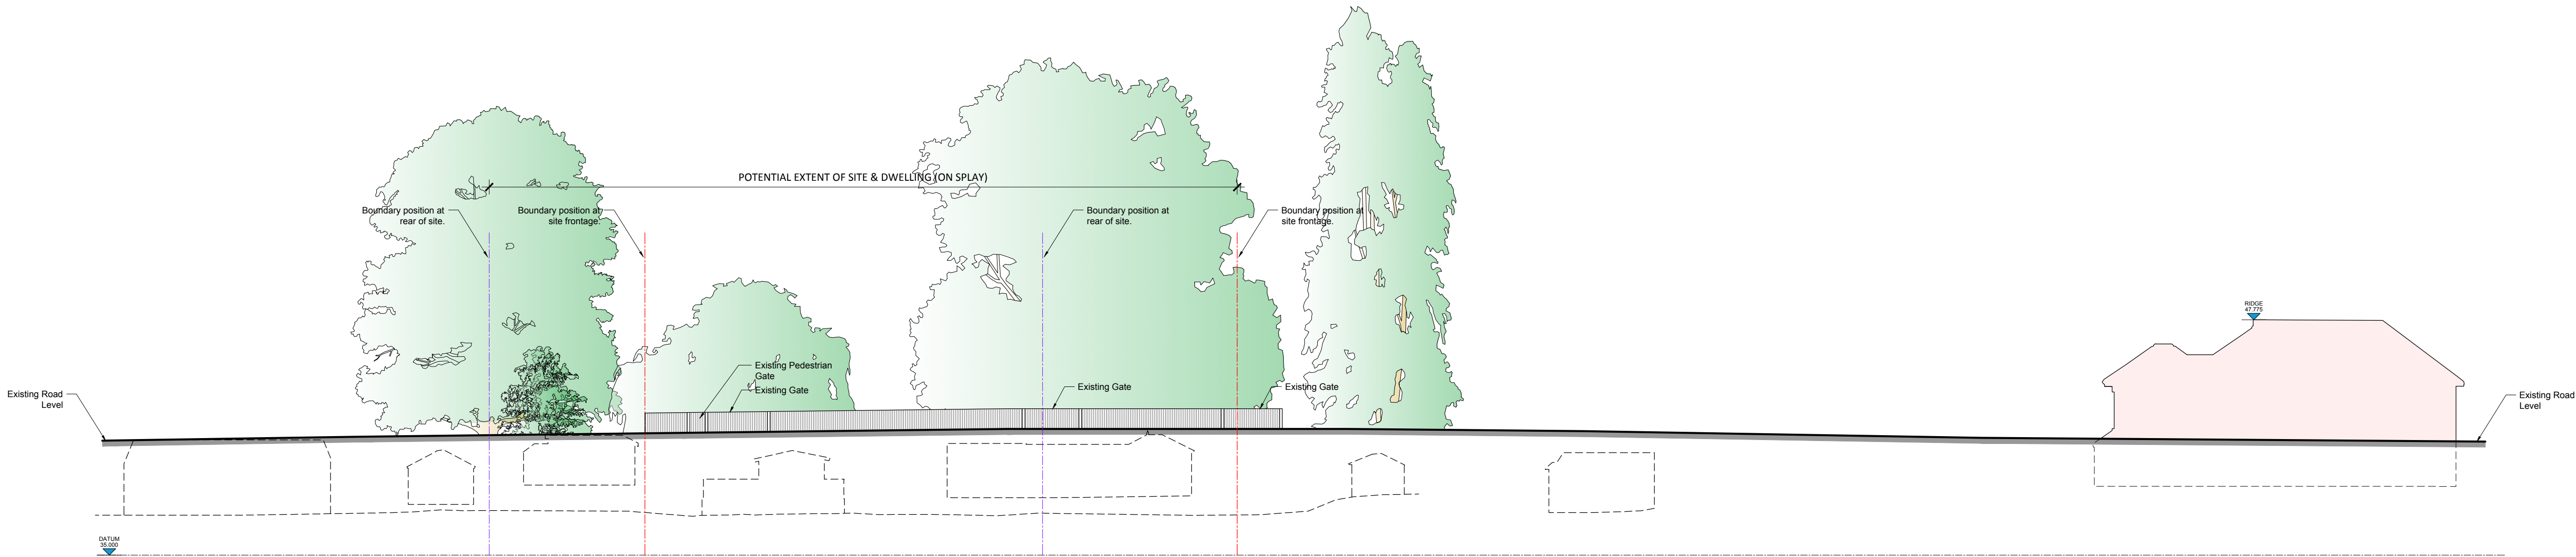


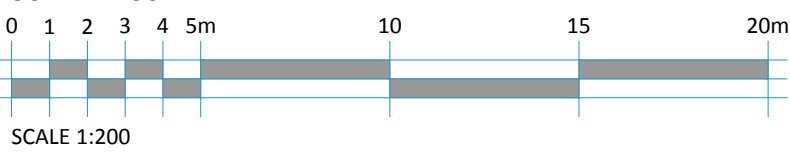

No. 45  
EXISTING NORTH ELEVATION

THE GALLANTS

DARLAND

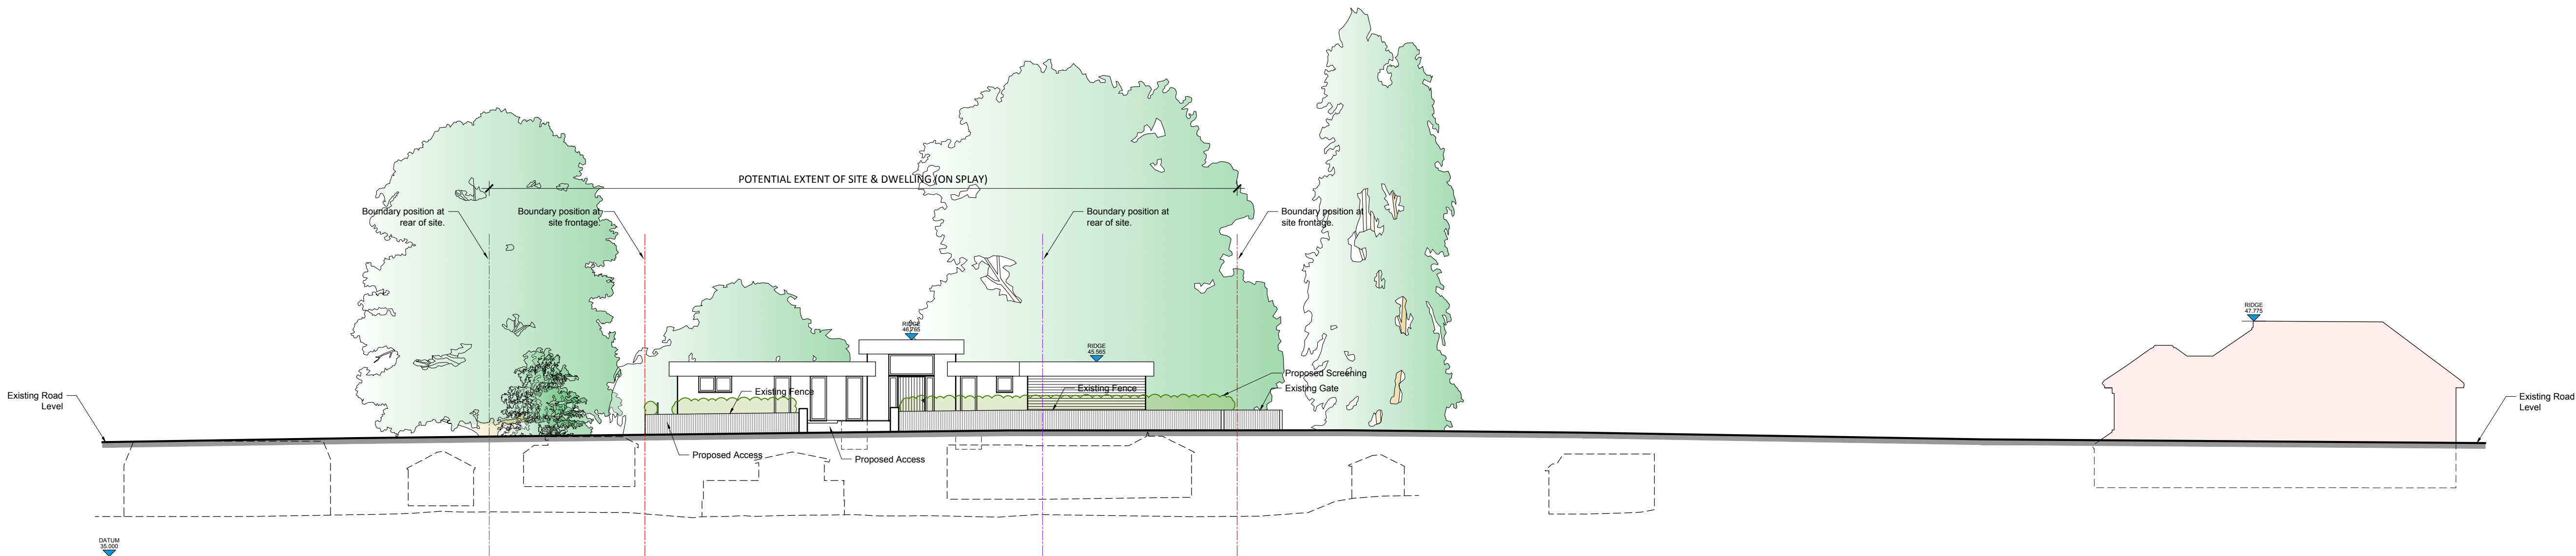

No. 45  
PROPOSED NORTH ELEVATION

THE GALLANTS

DARLAND

| REV | DATE | REVISIONS | REV | DATE | REVISIONS | CLIENT:                    | PROJECT:                                               |
|-----|------|-----------|-----|------|-----------|----------------------------|--------------------------------------------------------|
|     |      |           |     |      |           | MR SKEHIN                  | LAND ADJACENT TO THE GALLANTS, THE WARREN, CAVERSHAM   |
|     |      |           |     |      |           | SCALE: 1:100 (A1 ORIGINAL) | DRAWING: EXISTING AND PROPOSED FRONT STREET ELEVATIONS |
|     |      |           |     |      |           | DRAWN: CdeO                | DRAWING NO: 105                                        |
|     |      |           |     |      |           | DATE: MAR' 25              | REVISION: A                                            |
|     |      |           |     |      |           | JOB NO: 25 / P0293         |                                                        |

©COPYRIGHT EXISTS ON THE DESIGNS AND INFORMATION SHOWN ON THIS DRAWING.

This drawing may be scaled or cross referenced to the scale bar for planning application purposes only. Do not scale for any other purpose. Use figured dimensions only. Subject to site survey and all necessary consents. All dimensions to be checked by user and any discrepancies, errors or omissions to be reported to Twenty20 Architecture Ltd before work commences. This drawing is to be read in conjunction with all other relevant materials.

**TWENTY-20**  
Architecture  
TECHNICAL  
VISION

144 (t) 1344 913814  
admin@2020architecture.co.uk  
www.2020architecture.co.uk  
Old Boundary House, London Road, Sunningdale, Berkshire, SL5 0DU