




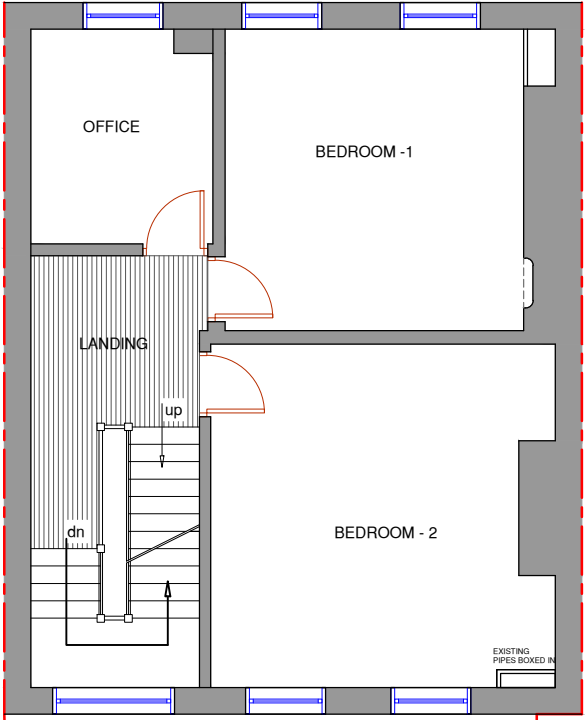


NO.86
PROPOSED FIRST FLOOR PLAN

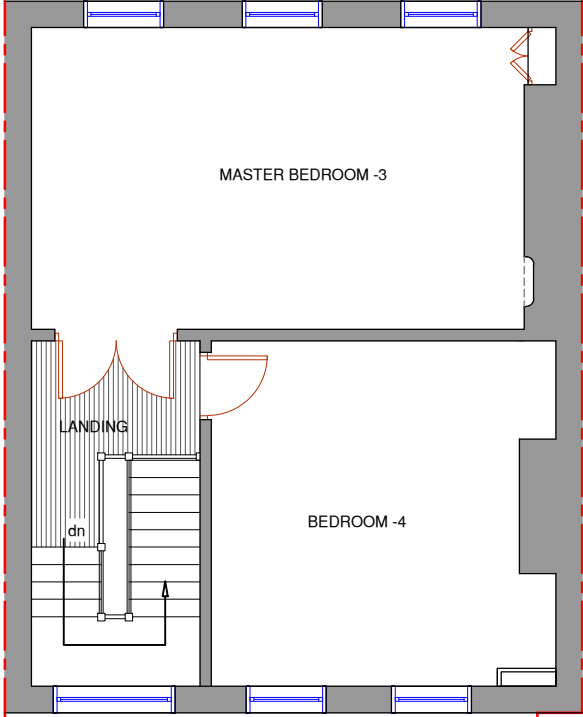

NO.86
PROPOSED SECOND FLOOR PLAN

 

NOTES :

 

B	July2025	removed en-suite layout to all rooms
A	June2025	Re-position en-suite layout to front rooms
	Date	Revisions

SJR DESIGN LTD. (ARCHITECTURAL DESIGN & CONSTRUCTION)	
Client: MR. PHILIP LEE	
Job Title 86 LONDON STREET READING RG1 4SJ	
Drawing Title PROPOSED FIRST AND SECOND FLOOR PLANS	
Scale: 1 : 100 (A3)	
Date: MARCH 2025	
Checked by:	Drawn by: RS
Drg No. TP/697/05	Rev. B