




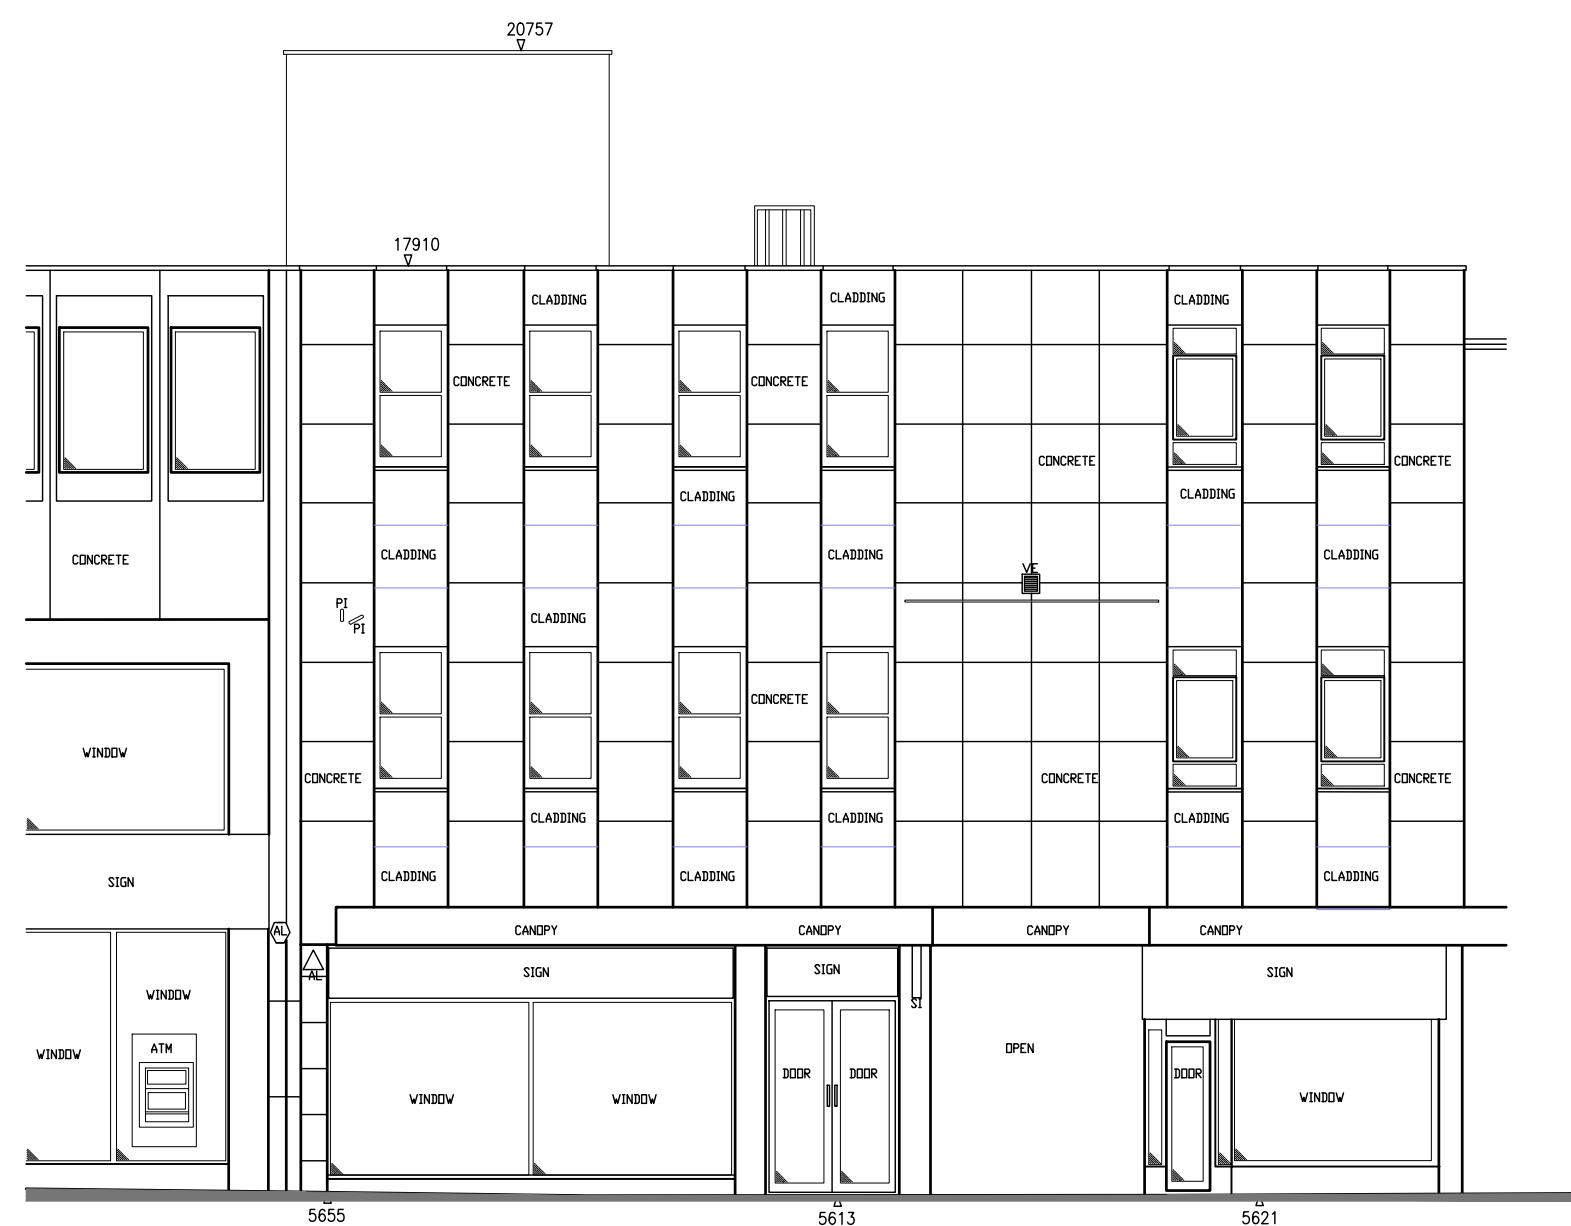

FRONT ELEVATION facing South - Existing

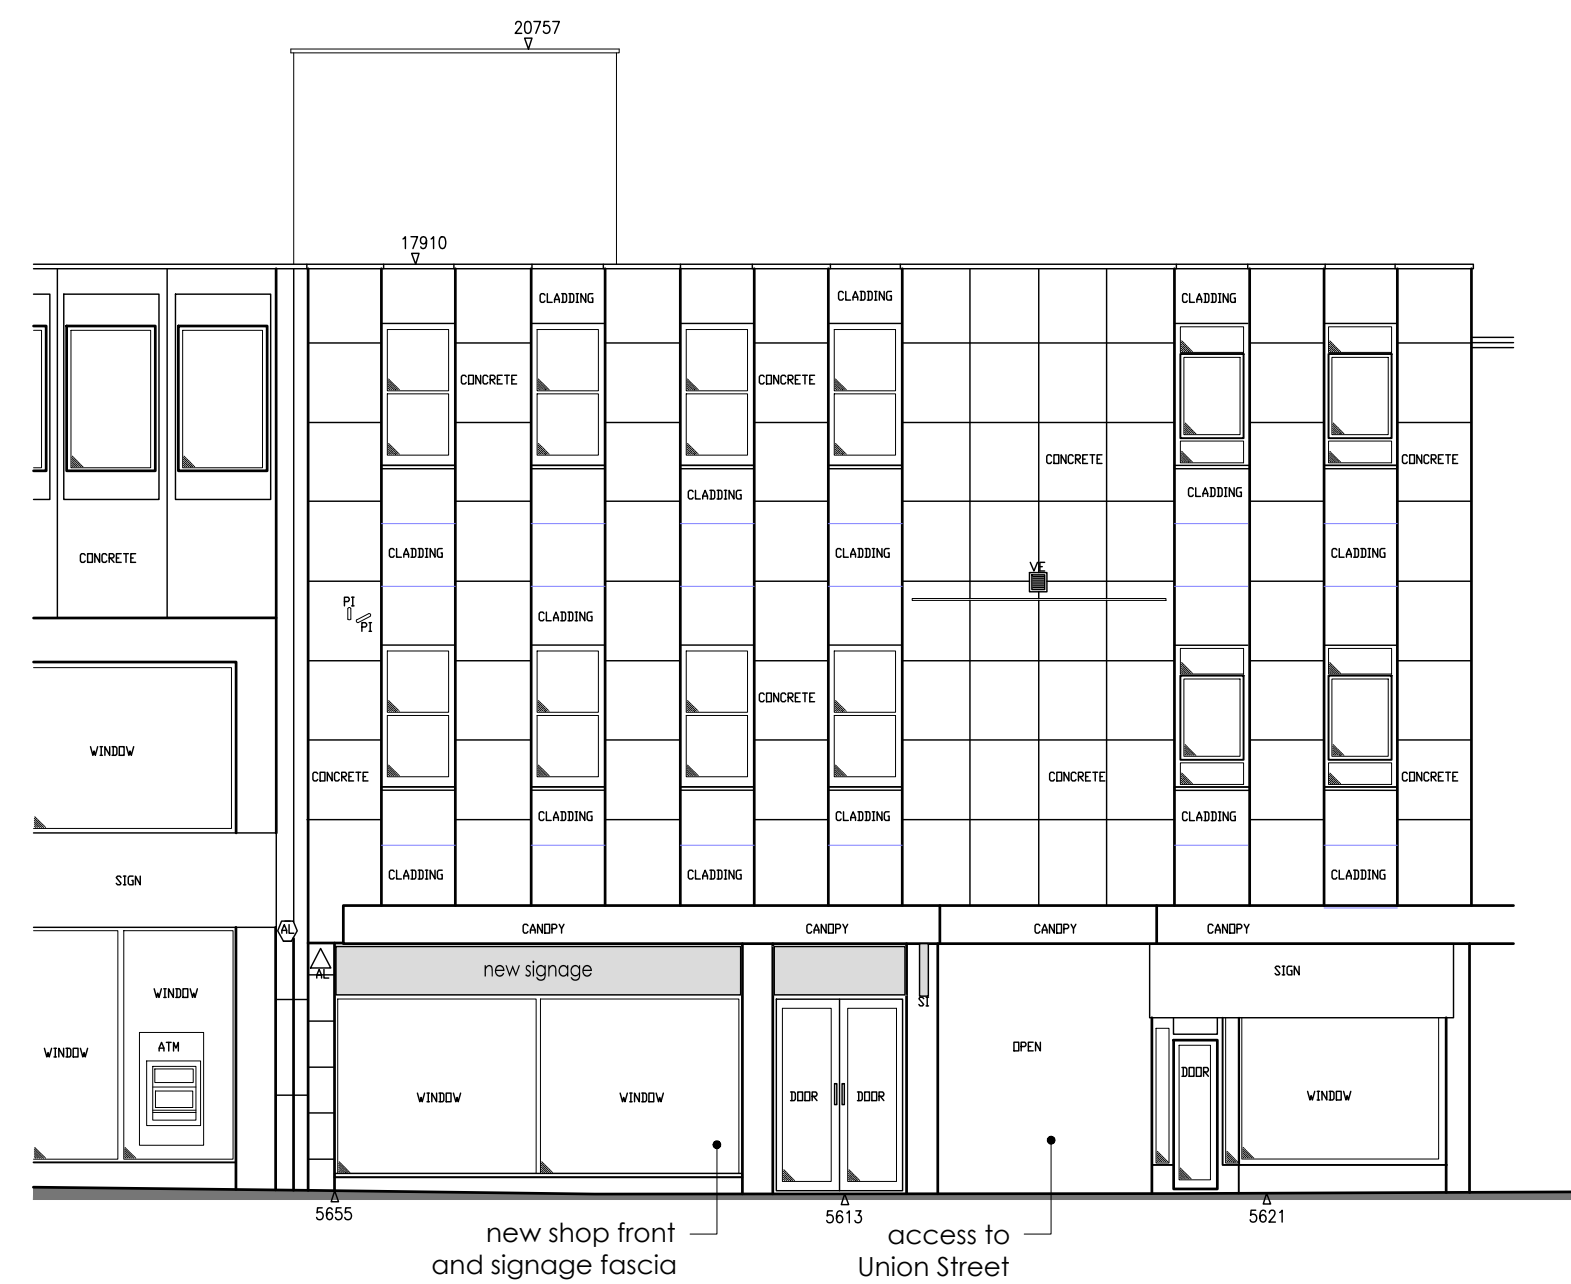

FRONT ELEVATION facing South - Proposed
Alterations to Ground Floor elevation subject to separate planning application

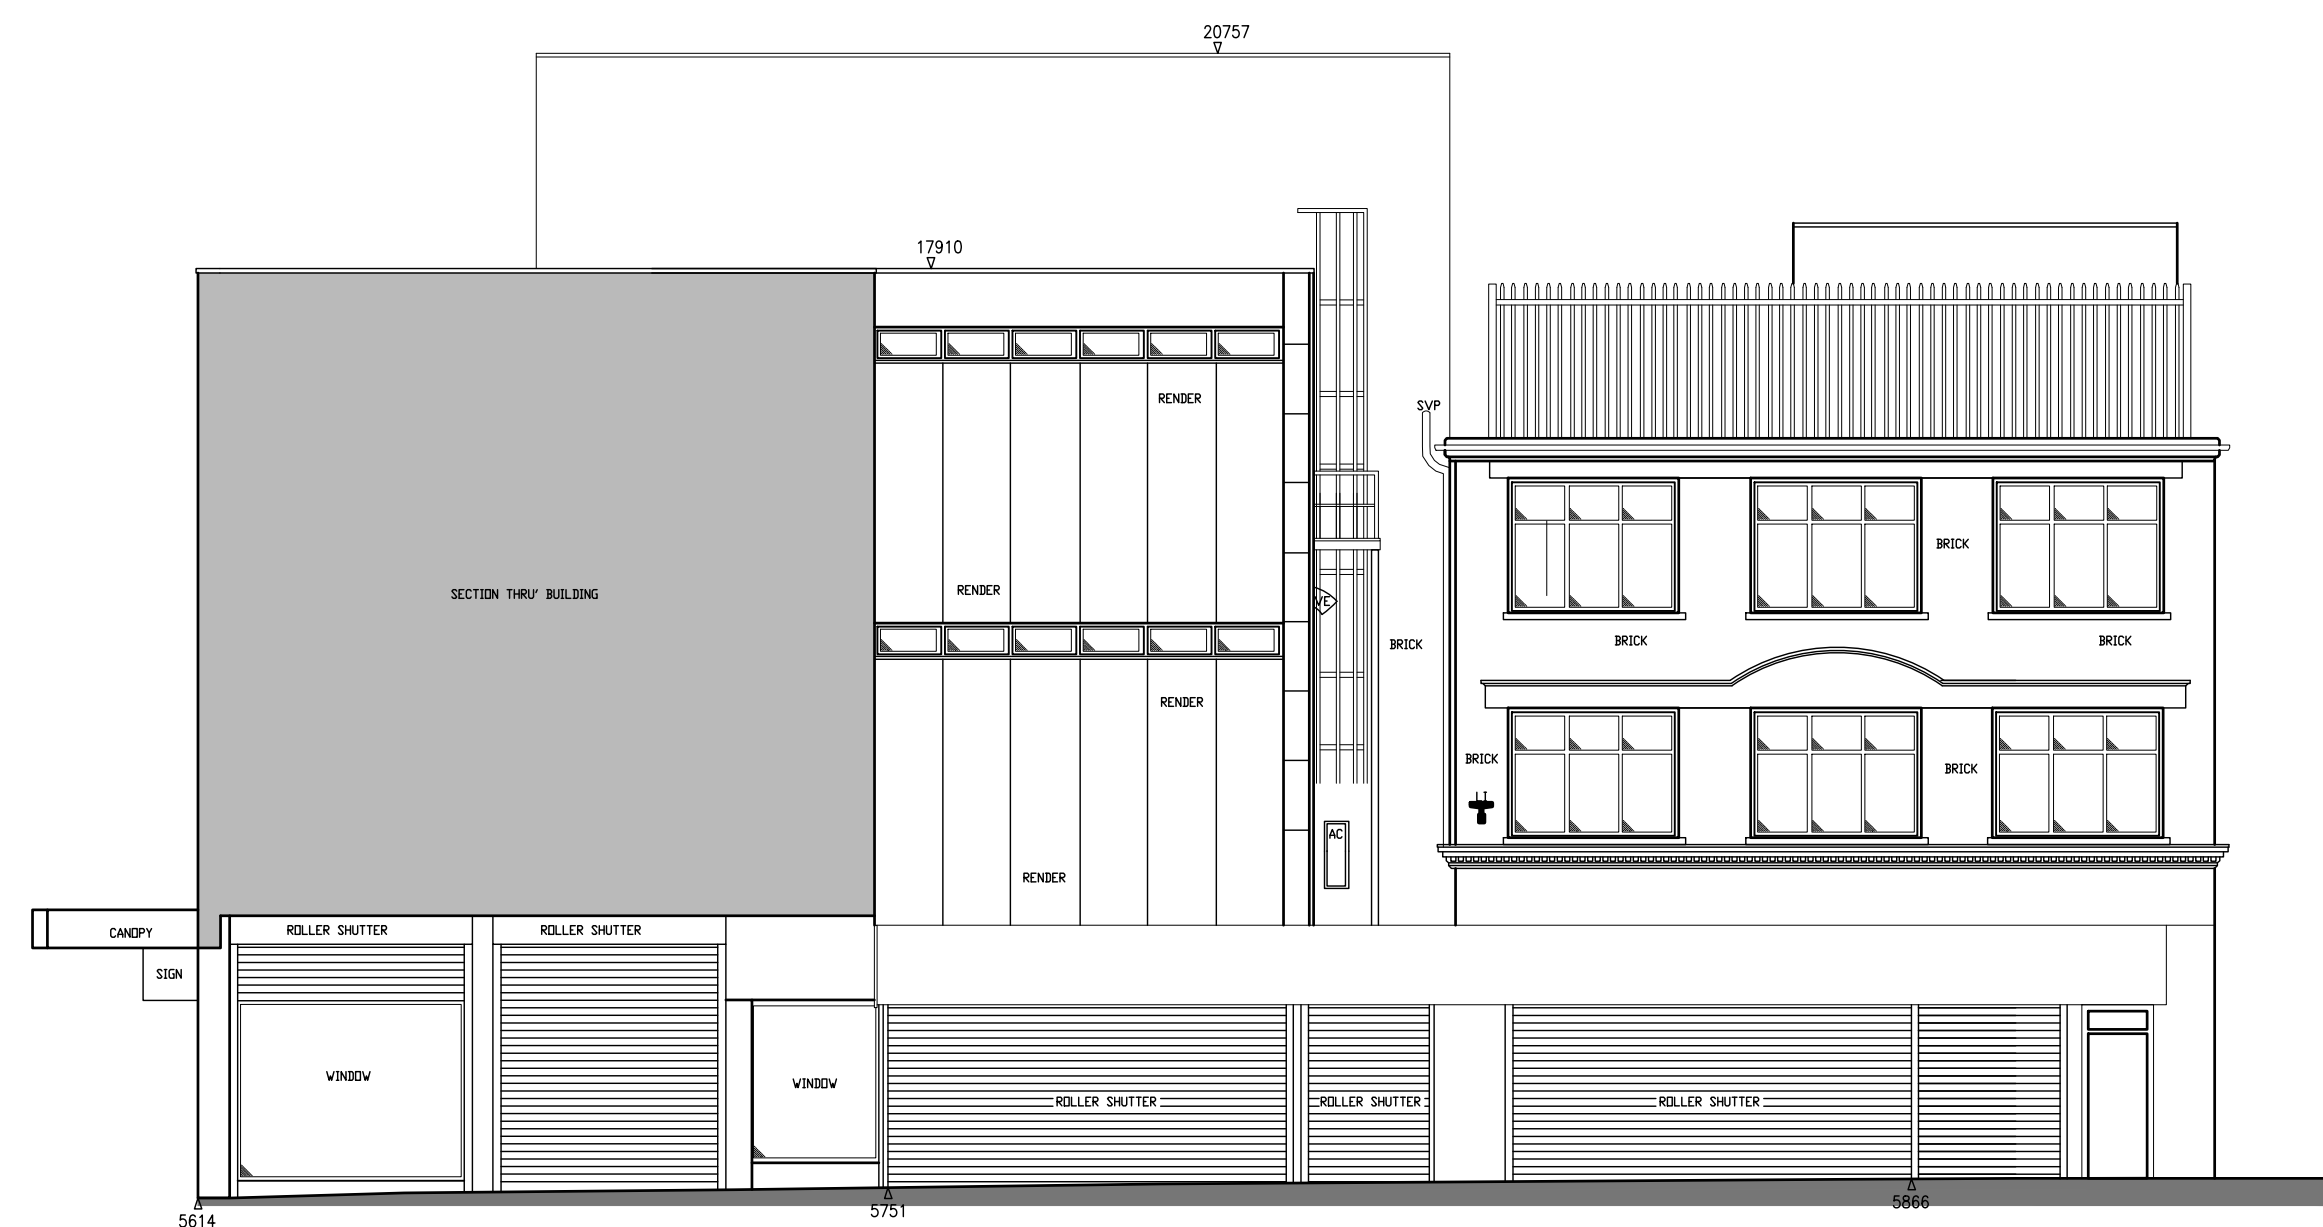

SIDE ELEVATION facing East - Existing



SIDE ELEVATION facing East - Proposed
Alterations to Ground Floor elevation subject to separate planning application

Rev	Description	Date
REVISIONS		

PURPOSE OF ISSUE

**MONT
CALVO**
ARCHITECTS
Mulberry House Main Street Tansor PE8 5HS
T: +44 (0)1832 570705 E: fm@montecalvo.co.uk

PROJECT
Change of Use of
Upper Levels to 6 Flats -
50 Broad Street
Reading
RG1 2AA

TITLE
Elevations -
Existing and Proposed

CLIENT

DRAWN BY mca	CHECK BY fm	DATE 21.07.2025
SCALE (@ A1) 1:100	PROJECT NUMBER 1354	
DRAWING NUMBER AP024	REV	

