


Figured dimentions only are to be used. All Dimensions to be checked onsite. Differences between drawings and between drawings and specification or bills of quantities to be reported to the PRC Group.

© The copyright of the drawings and designs contained therein remains vested in the PRC Group

Revisions: Drawn/Chkd: Date:

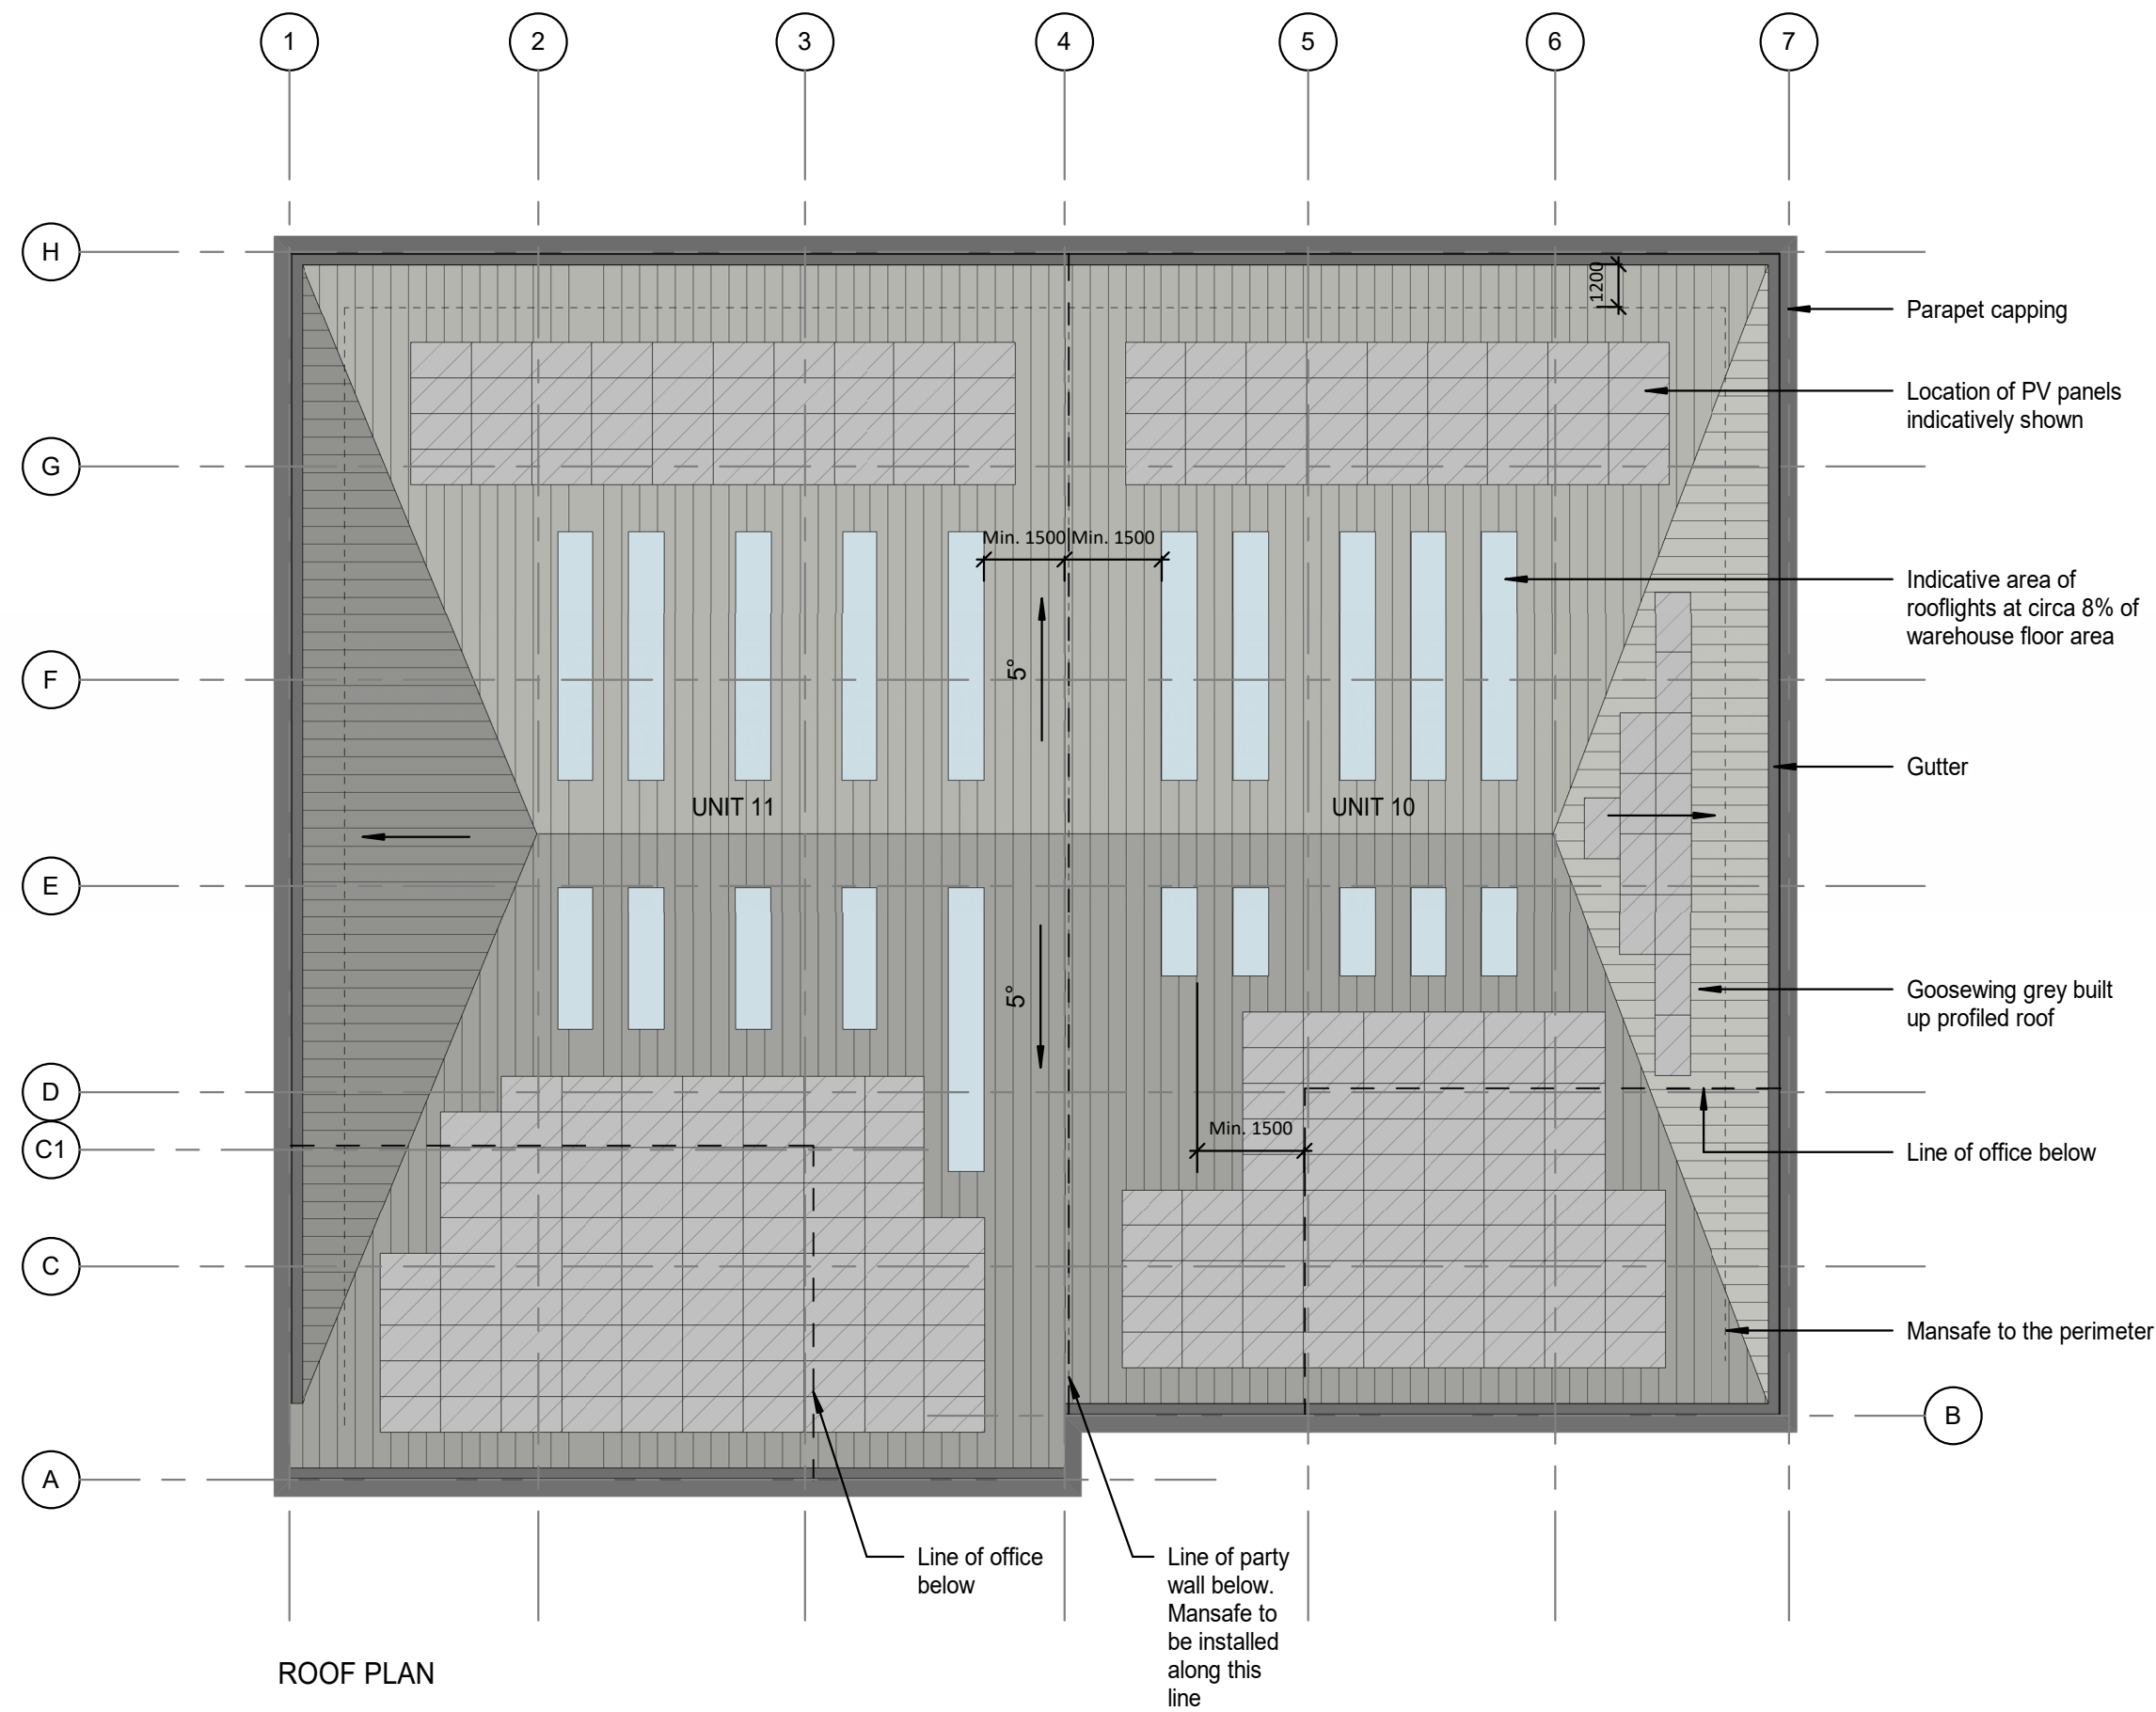



PRC

Architecture

Landscape

Town Planning

Masterplanning

Urban Design

London 0203 5953540
info@prc-group.com

Milton Keynes 01908 305246
prc-group.com

Client:	V7 ASSET MANAGEMENT				
Project Name:	MEADOW ROAD, READING				
Drawing Title:	PROPOSED ROOF PLAN UNITS 10-11				
Job No:	11677	Status:	Project Stage: PL		
First Issue Date:	MAY 25	Scale:	1 : 200	Lead/Checked:	ME
Project:	MEAD	Originator:	PRC	Zone:	- / -
				Dwg. No:	PL022
				Rev:	
BIM File Name: MEAD-PRC-ZZ-ZZ-M3-A-040000					