


Figured dimenitions only are to be used. All Dimensions to be checked onsite. Differences between drawings and between drawings and specification or bills of quantities to be reported to the PRC Group.


© The copyright of the drawings and designs contained therein remains vested in the PRC Group

Revisions: Drawn/Chkd: Date:


GEA Area Schedule			
Unit	GEA GF sqm	GEA FF sqm	Total GEA sqm / sqft
8	418	81	499 / 5,371
9	462	89	551 / 5,930
Total	880	170	1,050 / 11,301

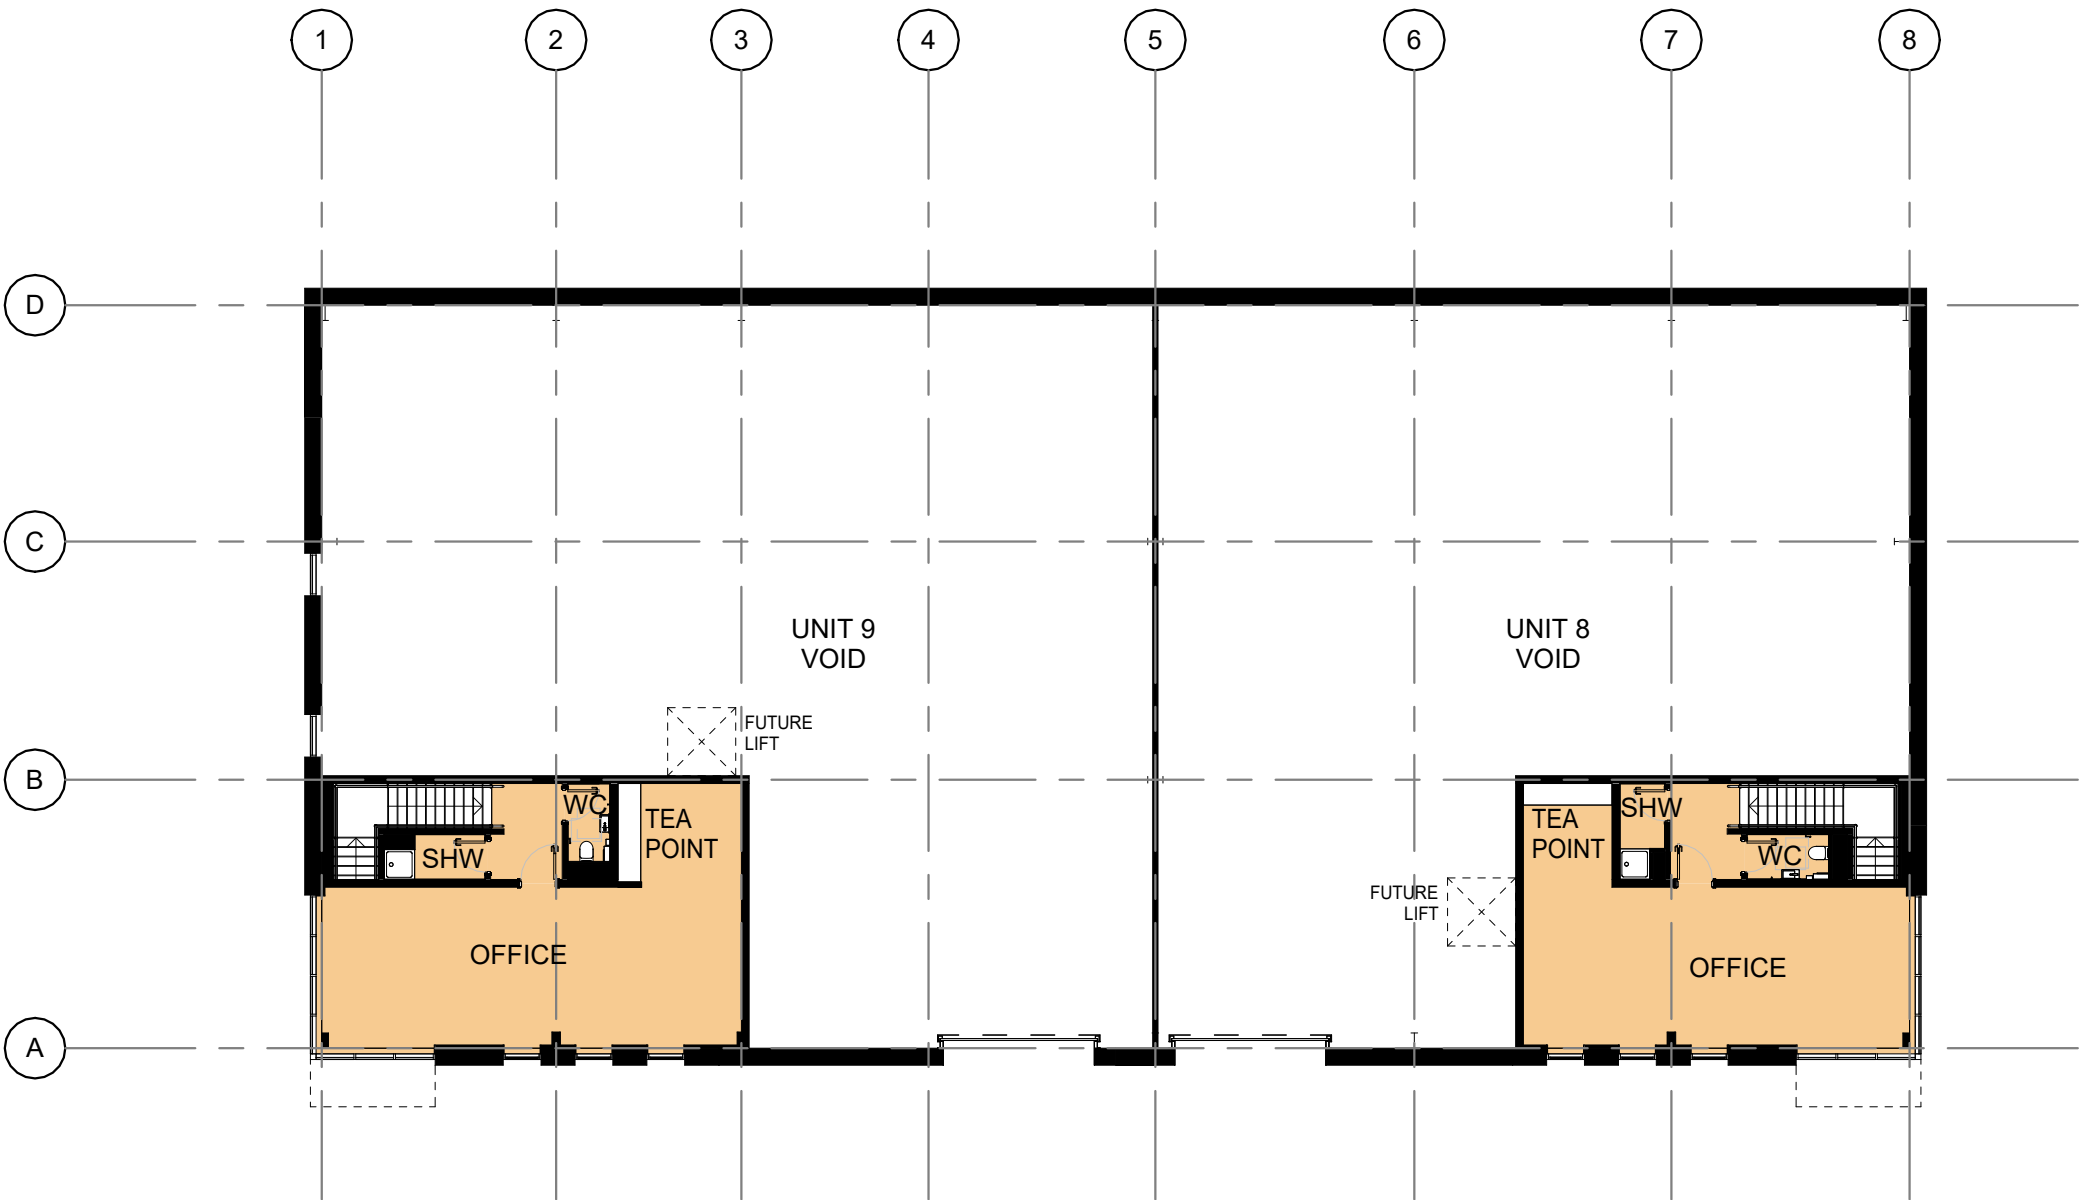

FIRST FLOOR PLAN

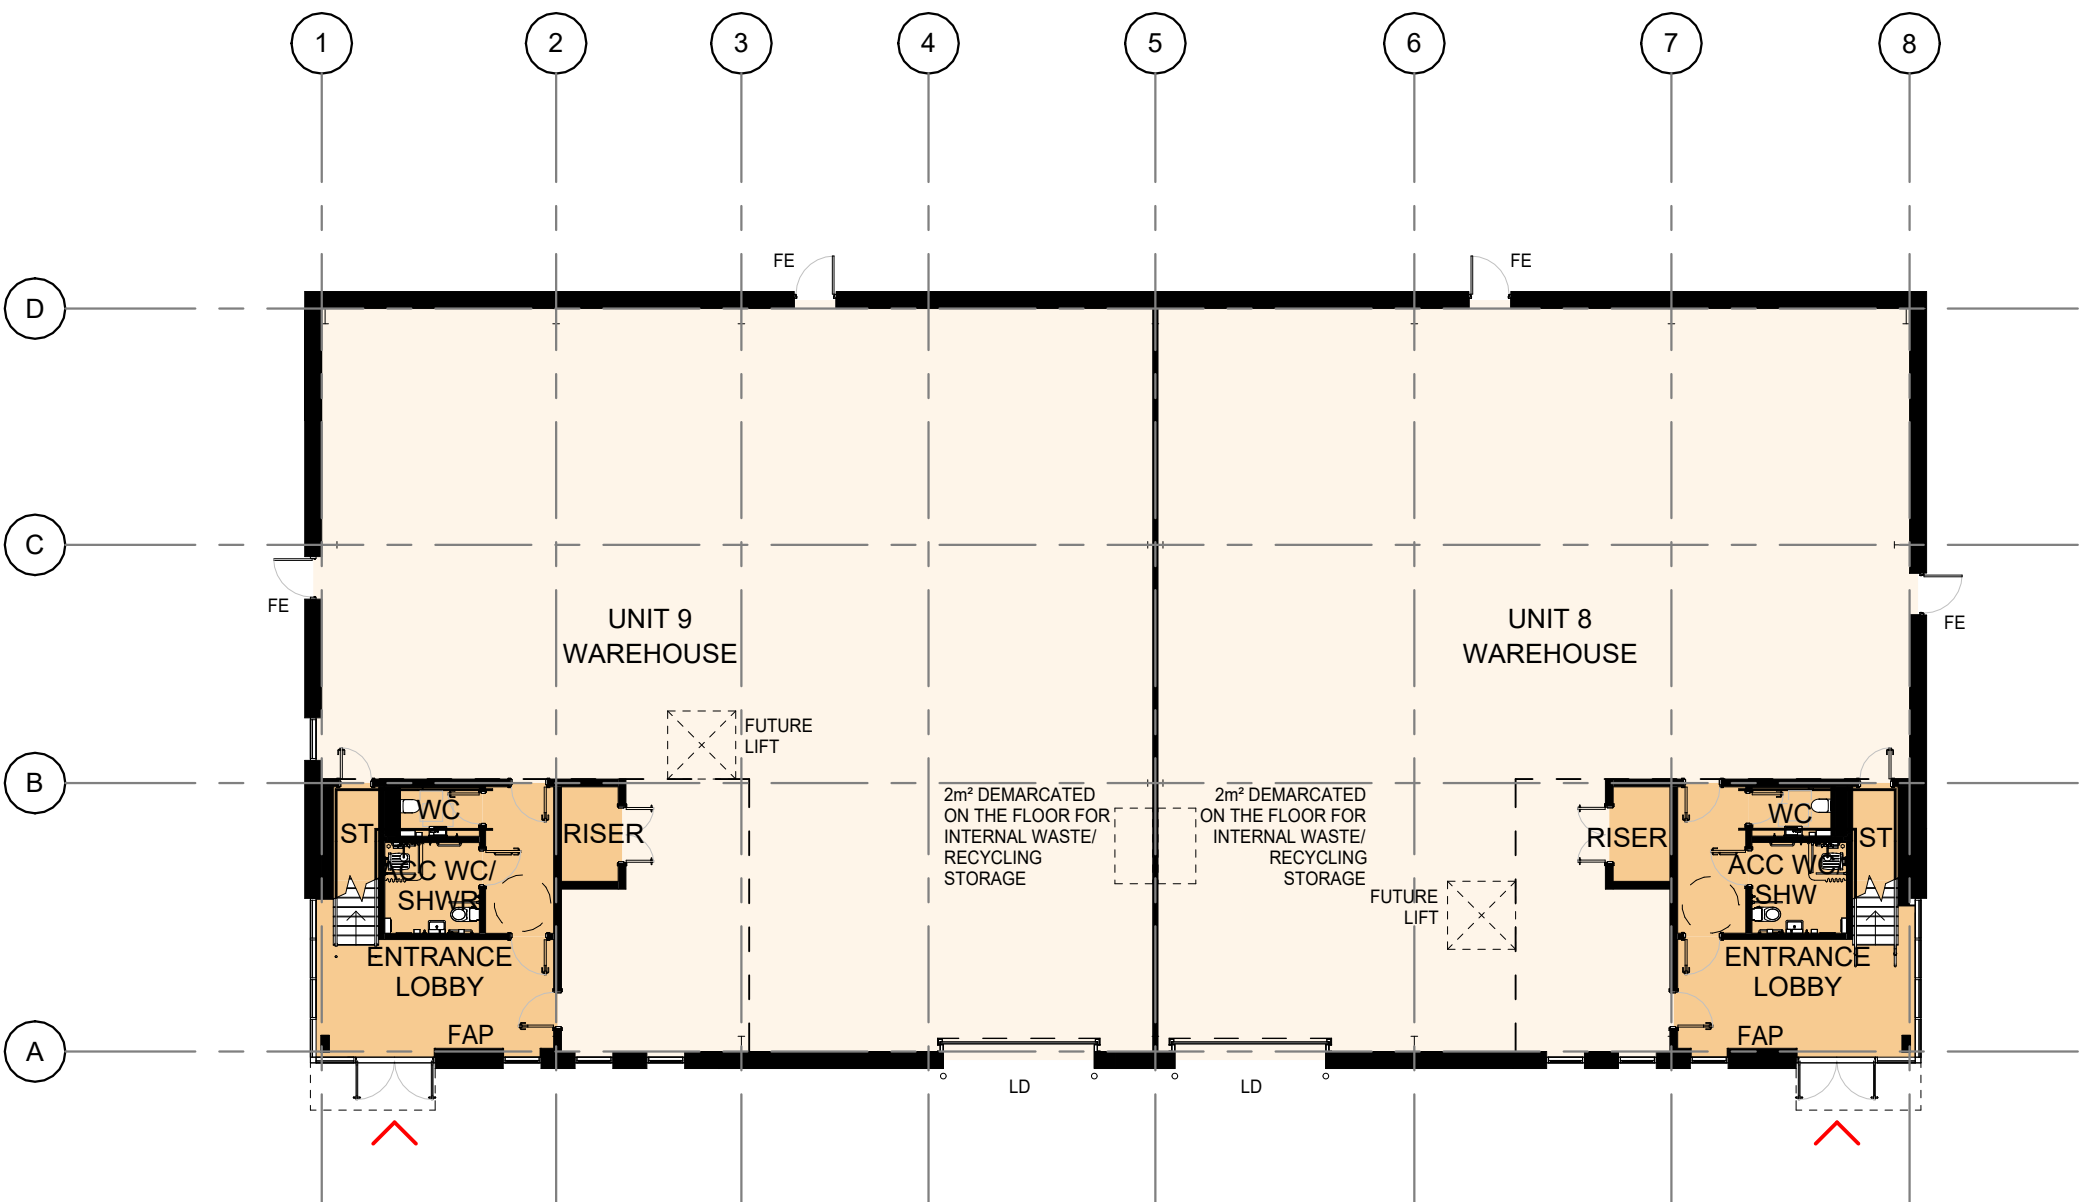

GROUND FLOOR PLAN

 



PRC

Architecture
Landscape
Town Planning
Masterplanning
Urban Design

London 0203 5953540
info@prc-group.com

Milton Keynes 01908 305246
prc-group.com

Client: V7 ASSET MANAGEMENT
Project Name: MEADOW ROAD, READING
Drawing Title: PROPOSED FLOOR PLANS UNITS 8-9

Job No: 11677 Status: Project Stage: PL
First Issue Date: MAY 25 Scale: 1 : 200 Lead/Checked: ME

Project:	Originator:	Zone:	Level:	Type:	Role:	Dwg. No:	Rev:
MEAD	-	PRC	-	-	-	PL013	

BIM File Name: MEAD-PRC-ZZ-ZZ-M3-A-030000