




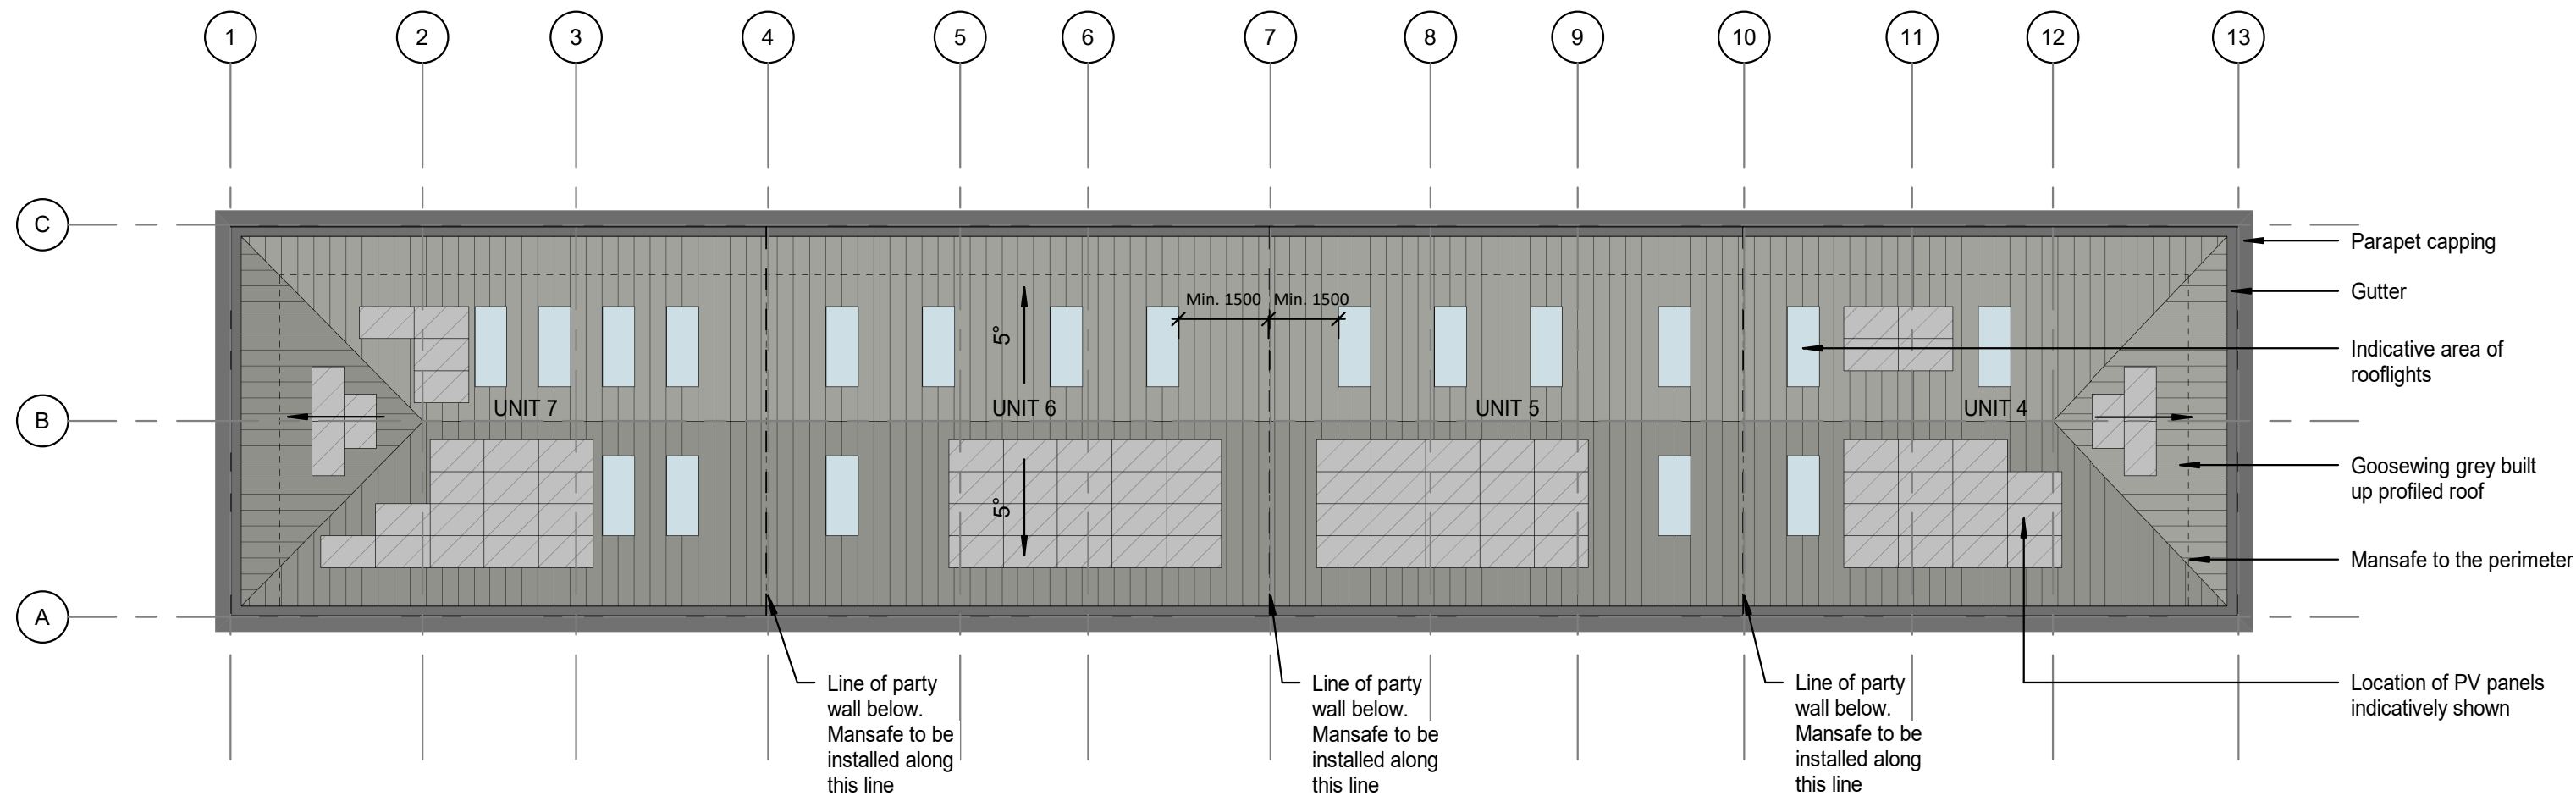

ROOF PLAN

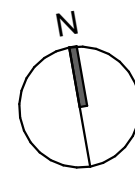

Scale 1:200

 

Milton Keynes 01908 305246 London 0203 5953540 prc-group.com info@prc-group.com	Architecture	Revisions:		Drawn/Chkd:	Date:	Client: V7 ASSET MANAGEMENT Project Name: MEADOW ROAD, READING Drawing Title: PROPOSED ROOF PLAN UNITS 4-7	Job No: 11677	Status:	Project Stage: PL
	Landscape						First Issue Date: MAY 25	Scale: 1 : 200	Lead/Checked: ME
	Town Planning						Project: MEAD - PRC - / -	Originator:	Zone:
	Masterplanning						Drg. No: PL020 Rev:		
	Urban Design						BIM File Name: MEAD-PRC-ZZ-ZZ-M3-A-020000		

