


Figured dimensions only are to be used. All Dimensions to be checked onsite. Differences between drawings and between drawings and specification or bills of quantities to be reported to the PRC Group.

© The copyright of the drawings and designs contained therein remains vested in the PRC Group.

Revisions: Drawn/Chkd: Date:

GEA Area Schedule			
Unit	GEA GF sqm	GEA FF sqm	Total GEA sqm / sqft
10	694	126	820 / 8,826
11	728	147	875 / 9,425
Total	1,422	273	1,695 / 18,251


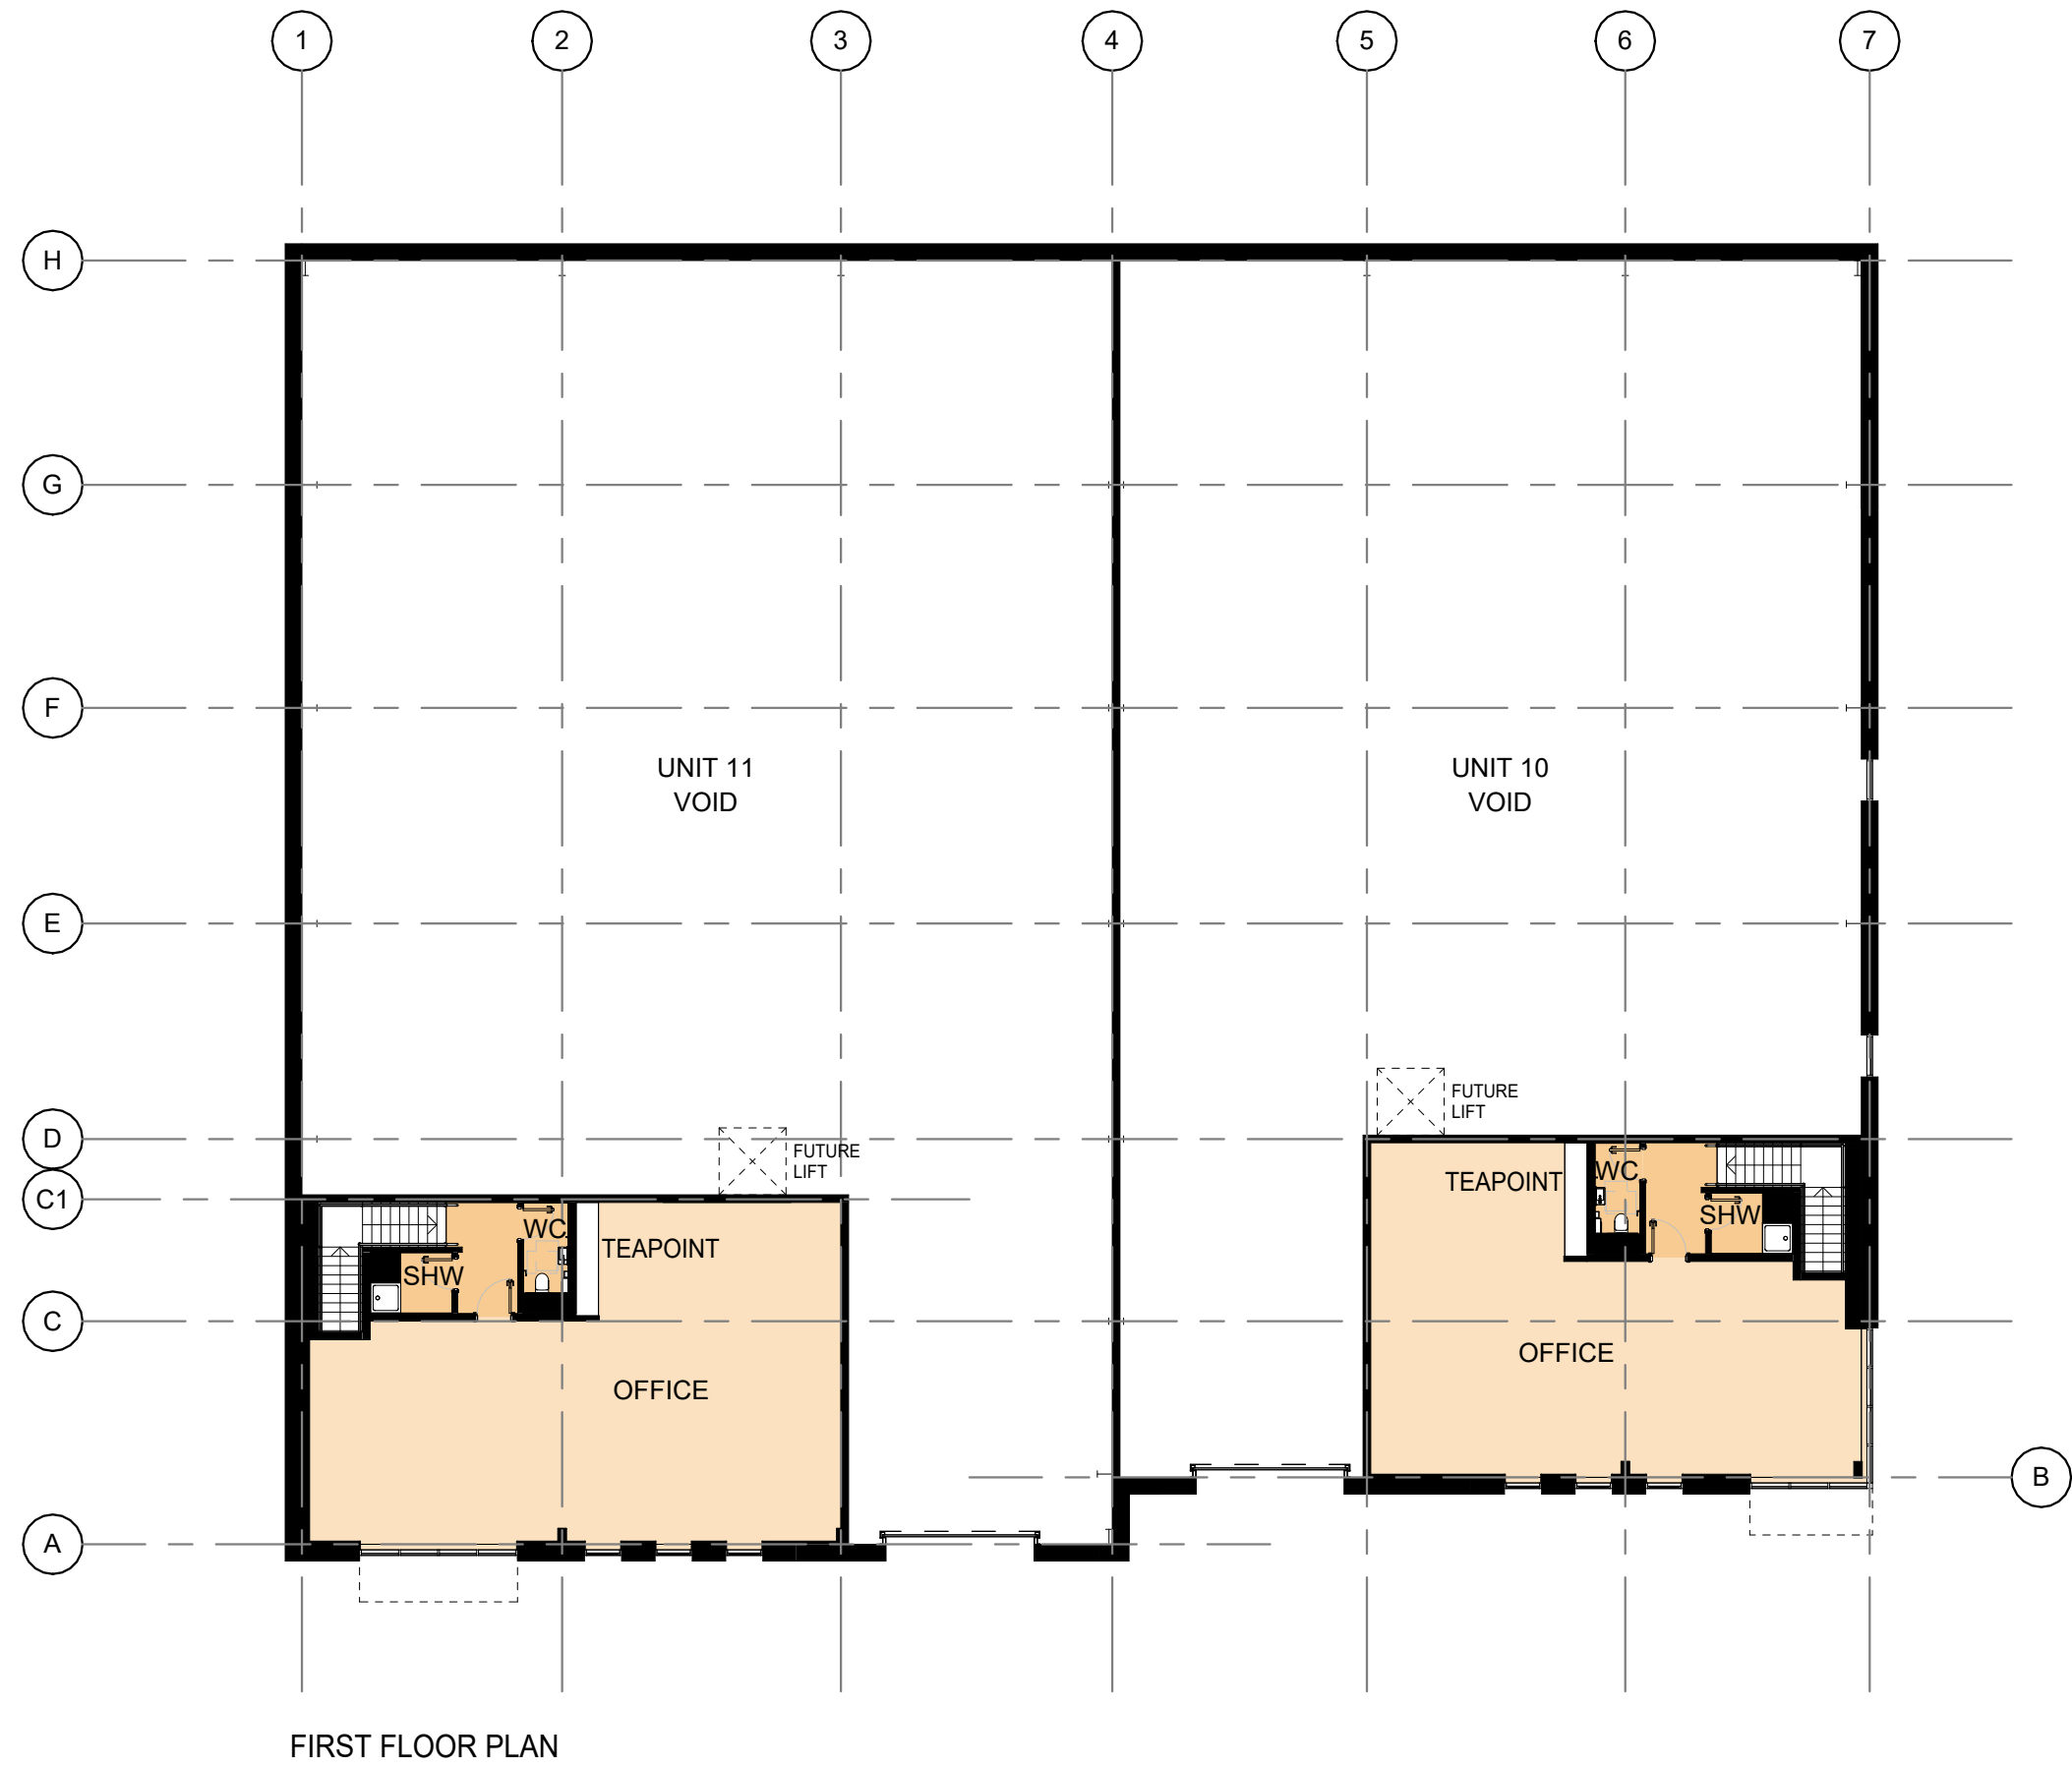


FIRST FLOOR PLAN



GROUND FLOOR PLAN

Scale 1:200

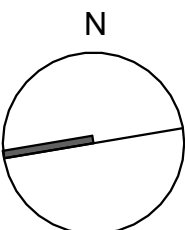 

Client: V7 ASSET MANAGEMENT		Project Name: MEADOW ROAD, READING	
Drawing Title: PROPOSED FLOOR PLANS UNITS 10-11		Job No: 11677	
First Issue Date: MAY 25		Status: PL	
Project: MEAD - PRC - / -		Scale: 1 : 200	
Last/Checked: ME		Drawing No: PL014	
BIM File Name: MEAD-PRC-ZZ-ZZ-M3-A-040000		Revision: 1	