




GEA Area Schedule			
Unit	GEA GF sqm	GEA FF sqm	Total GEA sqm / sqft
4	206	-	206 / 2,217
5	192	-	192 / 2,066
6	205	-	205 / 2,206
7	225	-	225 / 2,421
Total	828		828 / 8,910

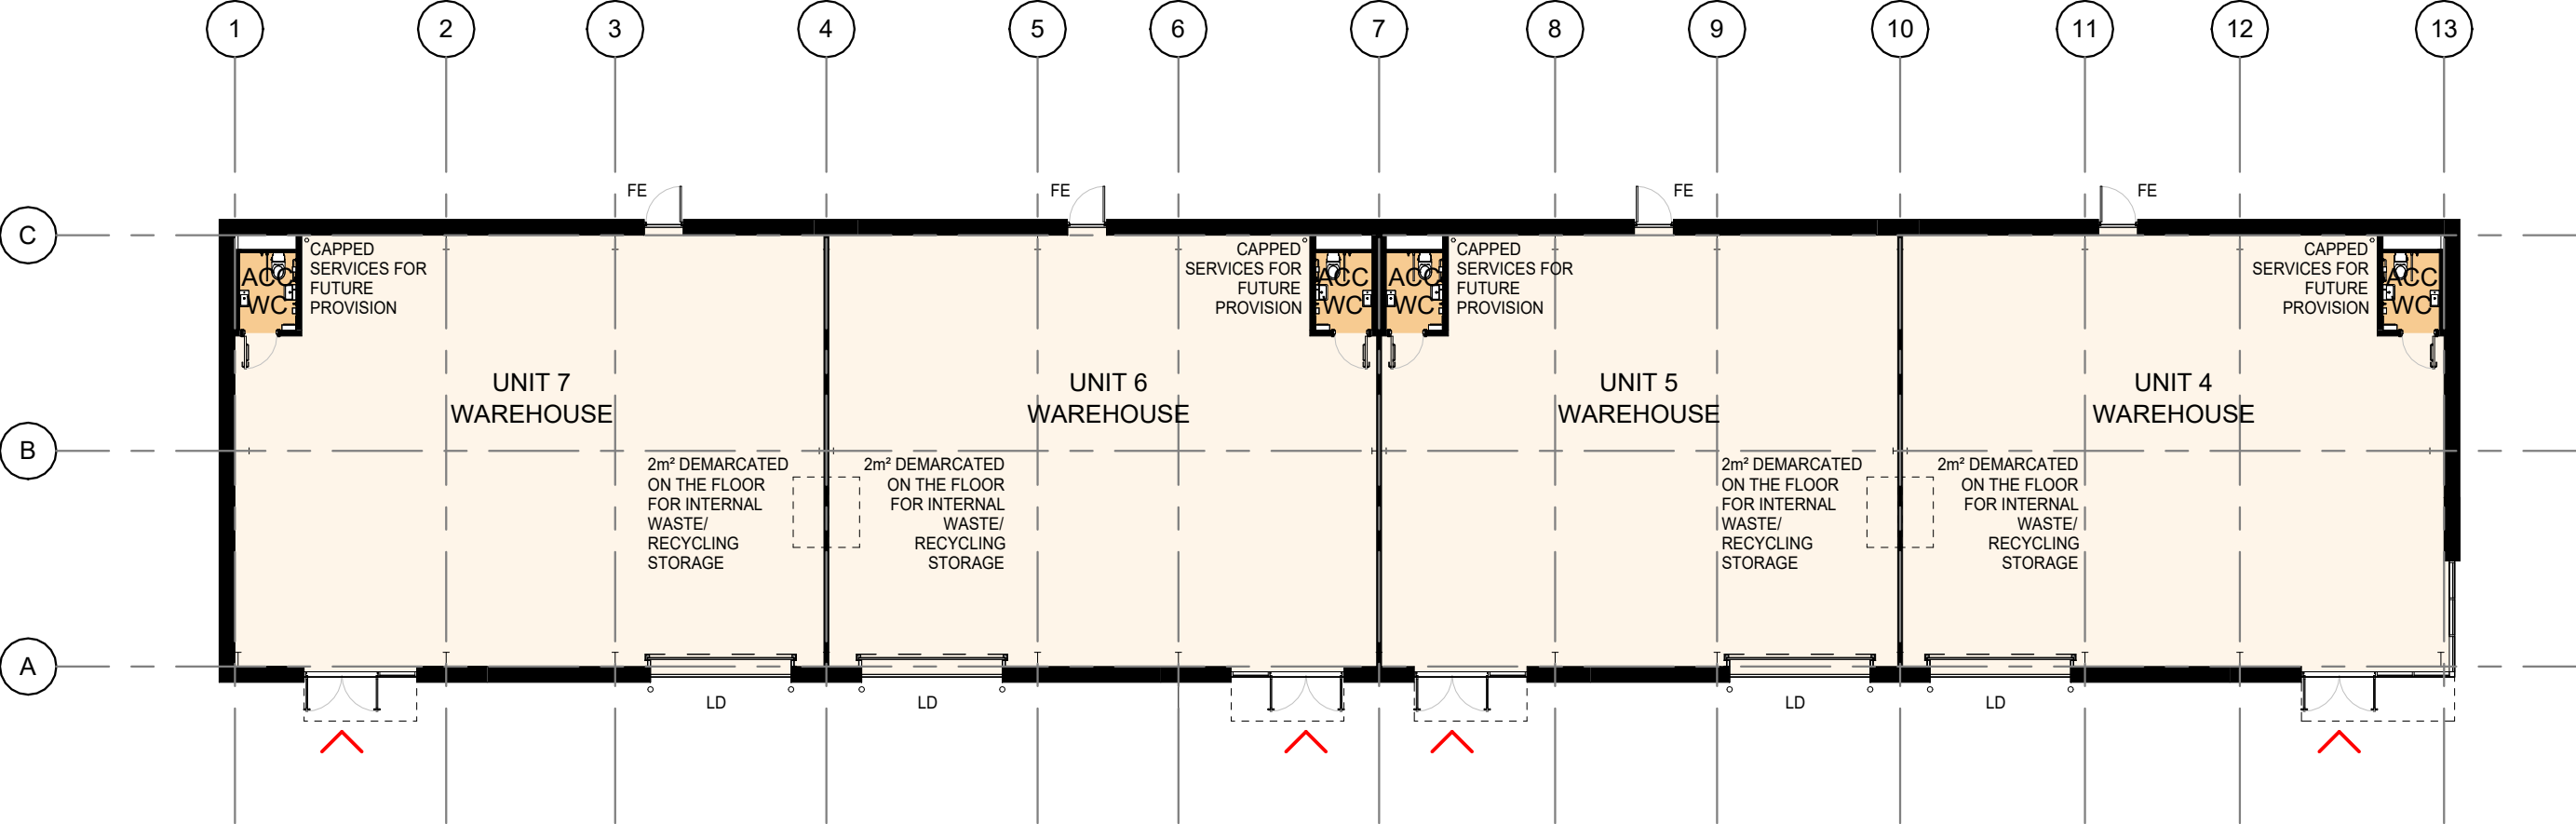

GROUND FLOOR PLAN

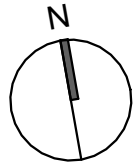

Scale 1:200

 

Milton Keynes 01908 305246

London 0203 5953540

prc-group.com

info@prc-group.com

Architecture

Landscape

Town Planning

Masterplanning

Urban Design

Revisions:

Drawn/Chkd:

Date:

Client:

V7 ASSET MANAGEMENT

Project Name :

MEADOW ROAD, READING

Drawing Title:

PROPOSED FLOOR PLAN UNITS 4-7

Job No:

11677

Status:

Project Stage:

PL

First Issue Date:

MAY 25

Scale:

1 : 200

Lead/Checked:

ME

Project:

Originator:

Zone:

Level:

Type:

Role:

Drg. No:

Rev:

MEAD - PRC - / -

PL012

BIM File Name:

MEAD-PRC-ZZ-ZZ-M3-A-020000

PRC