




SOUTH ELEVATION

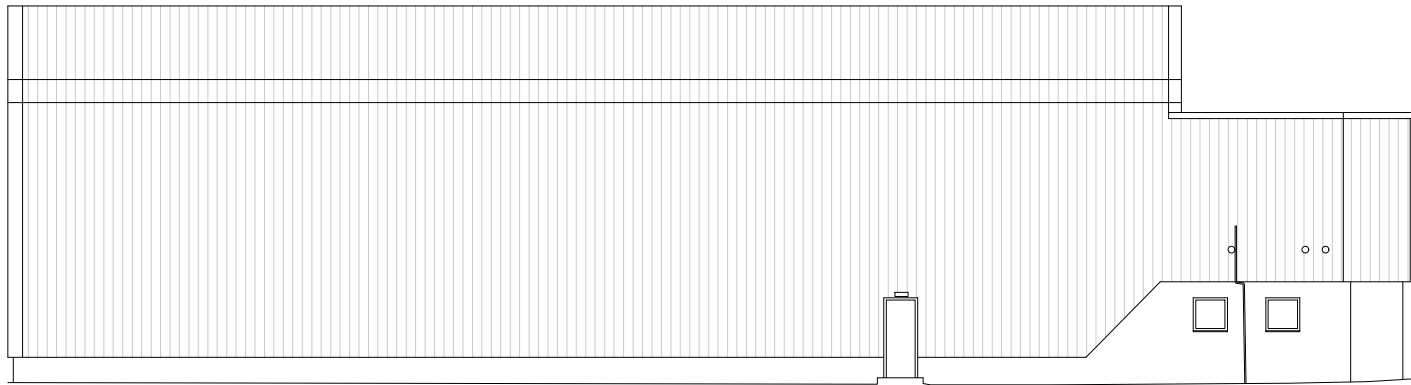


WEST ELEVATION

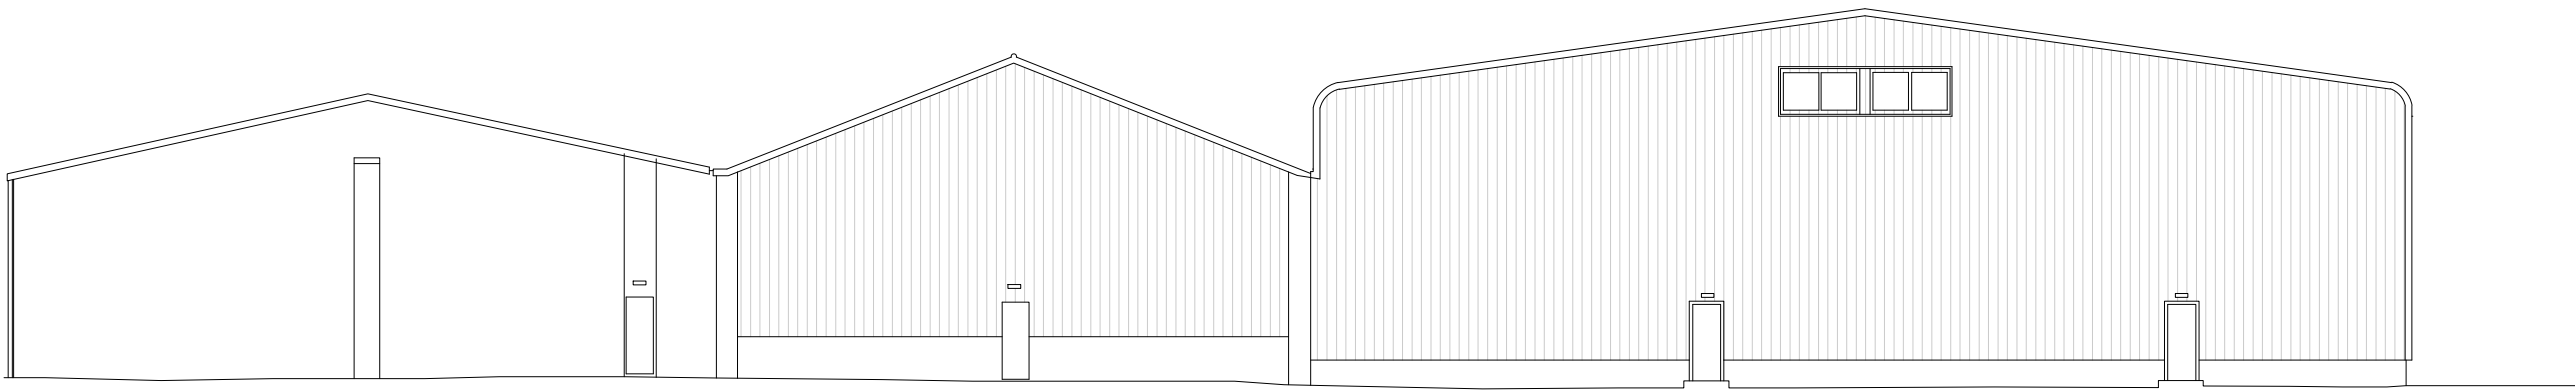


NORTH ELEVATION

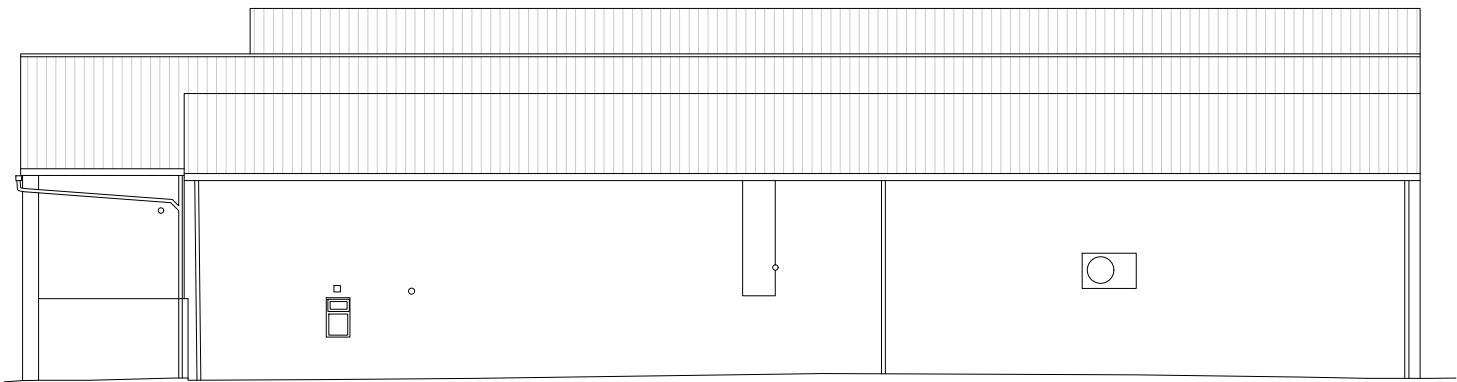

EAST ELEVATION

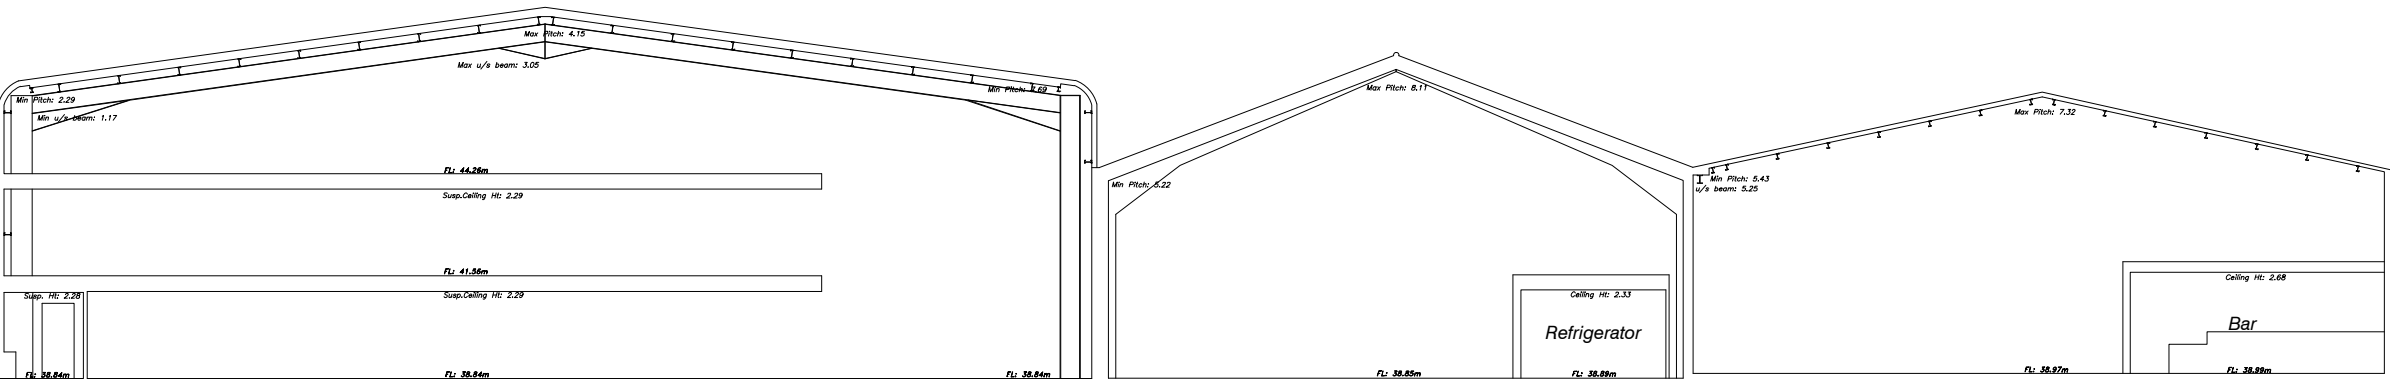

BUILDING SECTION

 

Figured dimensions only are to be used. All dimensions to be checked onsite. Differences between drawings and between drawings and specification or bills of quantities to be reported to the PRC Group.

© The copyright of the drawings and designs contained therein remains vested in the PRC Group

Revisions: Drawn/Chkd: Date:



Architecture

Landscape

Town Planning

Masterplanning

Urban Design

London 0203 5953540 info@prc-group.com Milton Keynes 01908 305246 prc-group.com

Client: V7 ASSET MANAGEMENT
Project: MEADOW ROAD, READING
Drawing Title: EXISTING ELEVATIONS - BUILDING 1

Job No: 11677 Project Stage: PL Status:
First Issue Date: MAY 25 Scale: @A2 1:200 Lead/Checked: ME

Project:	Originator:	Zone:	Level:	Type:	Role:	Dwg. No:	Rev:
MEAD - PRC	-	-	-	-	-	PL005	-

BIM File Name: _