



GEA Area Schedule			
Unit	GEA GF sqm	GEA FF sqm	Total GEA sqm / sqft
1	184	-	184 / 1,980
2	188	-	188 / 2,023
3	287	-	287 / 3,089
Total			659 / 7,092

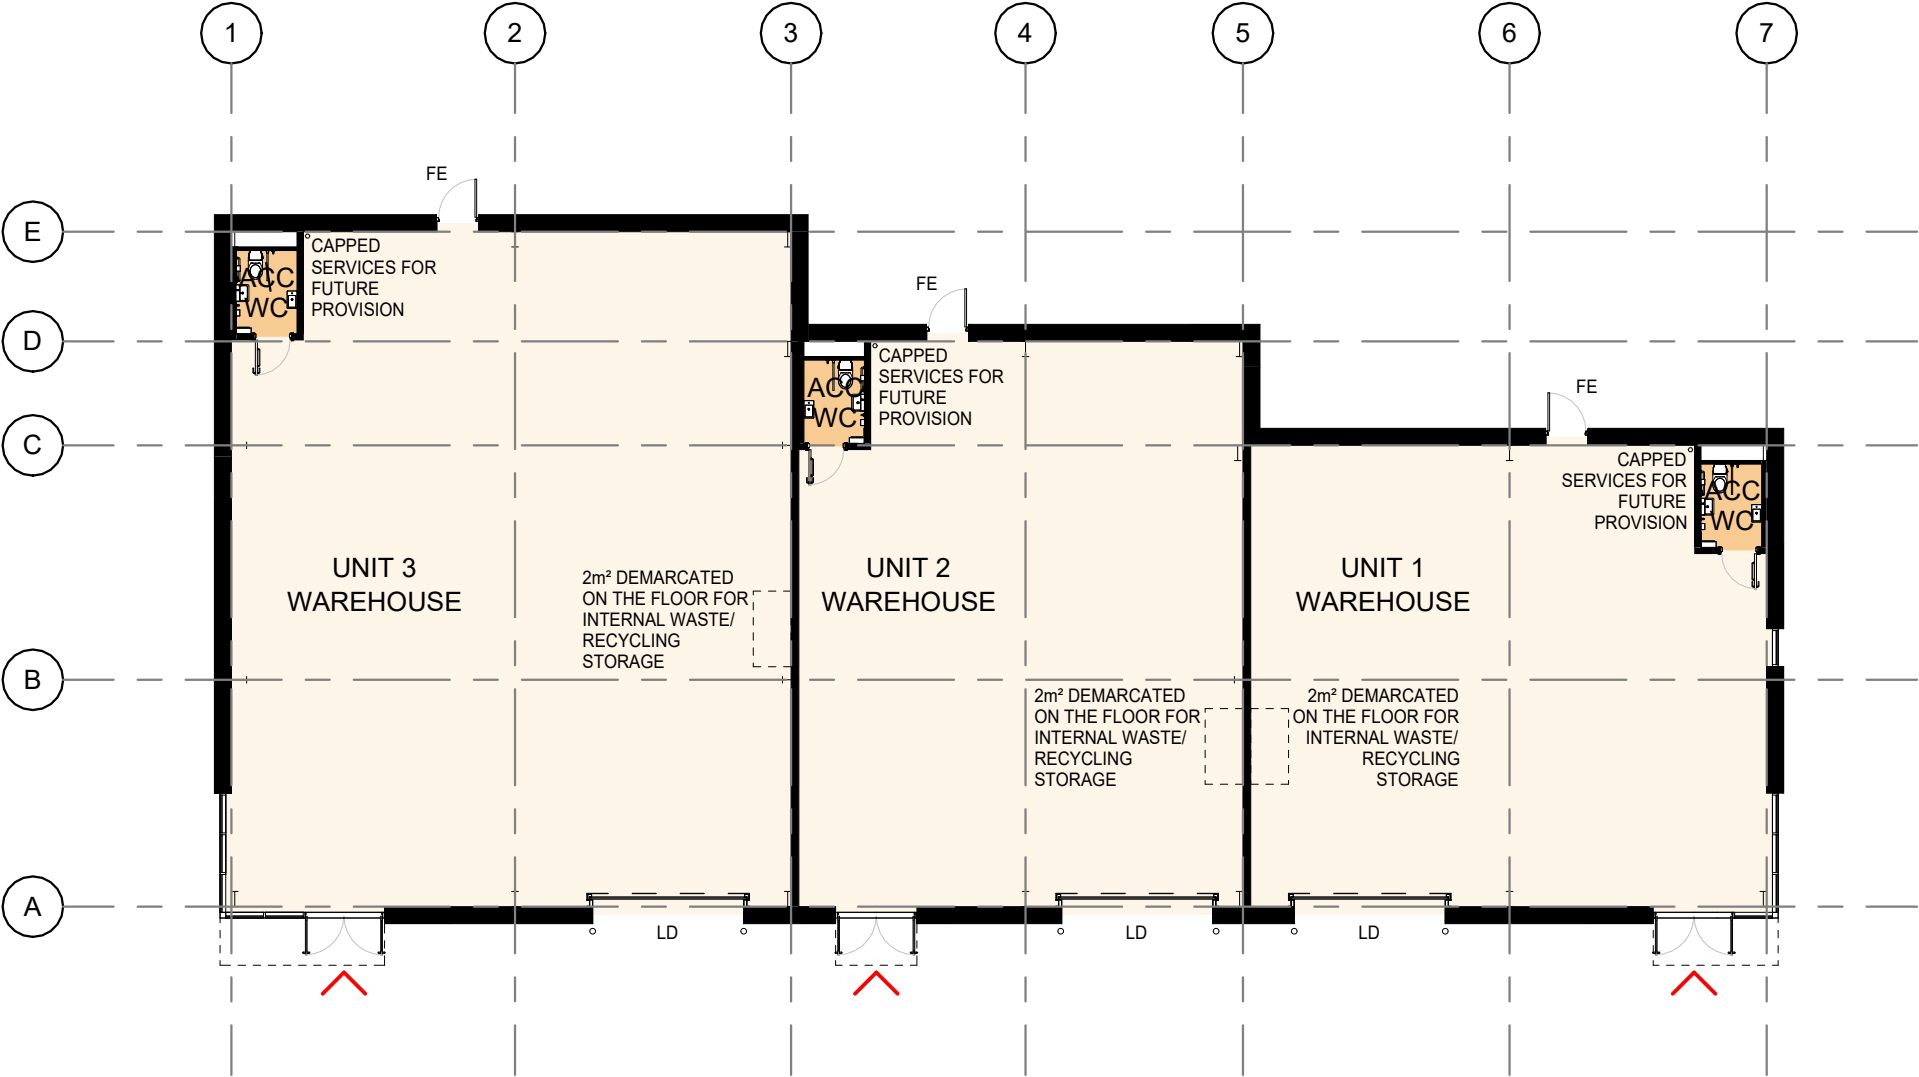

GROUND FLOOR PLAN

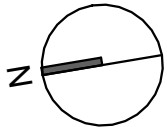

Scale 1:200



Milton Keynes 01908 305246

London 0203 5953540

prc-group.com

info@prc-group.com

Architecture

Landscape

Town Planning

Masterplanning

Urban Design

Revisions:

	Drawn/Chkd:	Date:

Client: V7 ASSET MANAGEMENT

Project Name: MEADOW ROAD, READING

Drawing Title: PROPOSED FLOOR PLAN UNITS 1-3

Job No: 11677

First Issue Date: MAY 25

Project Stage: PL

Lead/Checked: ME

Scale: 1 : 200

Project: MEAD - PRC - / -

BIM File Name: MEAD-PRC-ZZ-ZZ-M3-A-010000

Drg. No: PL011

Rev: