




N

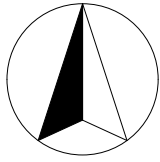

Existing wall next to EXISTING dropped curb to be made good to match the rest of the wall. Drop curve not being made larger.

 

Red symbol indicated where the existing damaged wall and dropped curve meet.

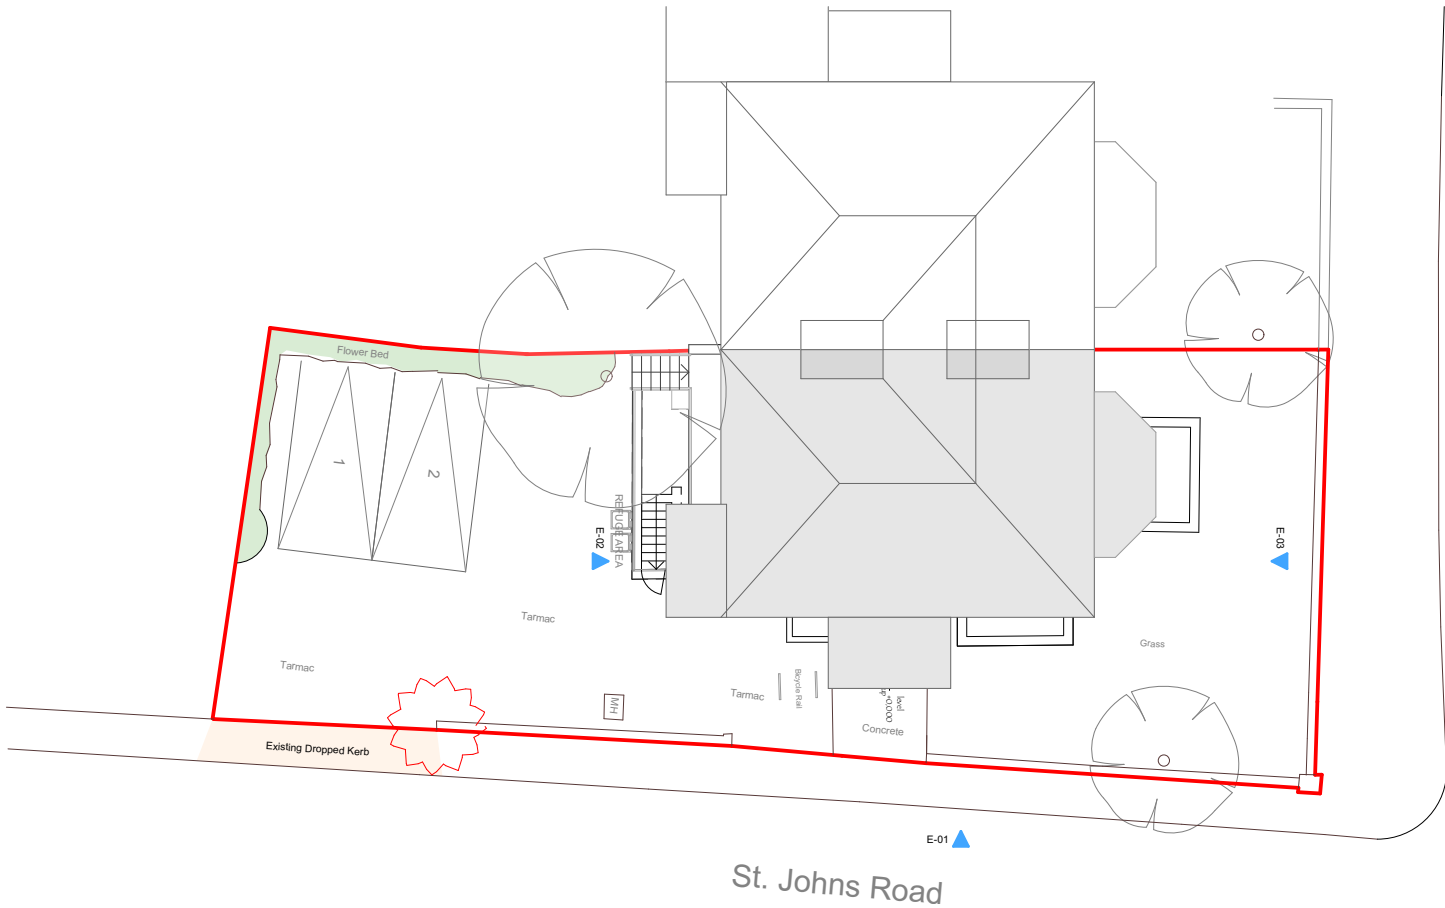

0.

Existing Site Plan


1:200



Drivesett Tegula Original driveway



Symphony Plus Natural

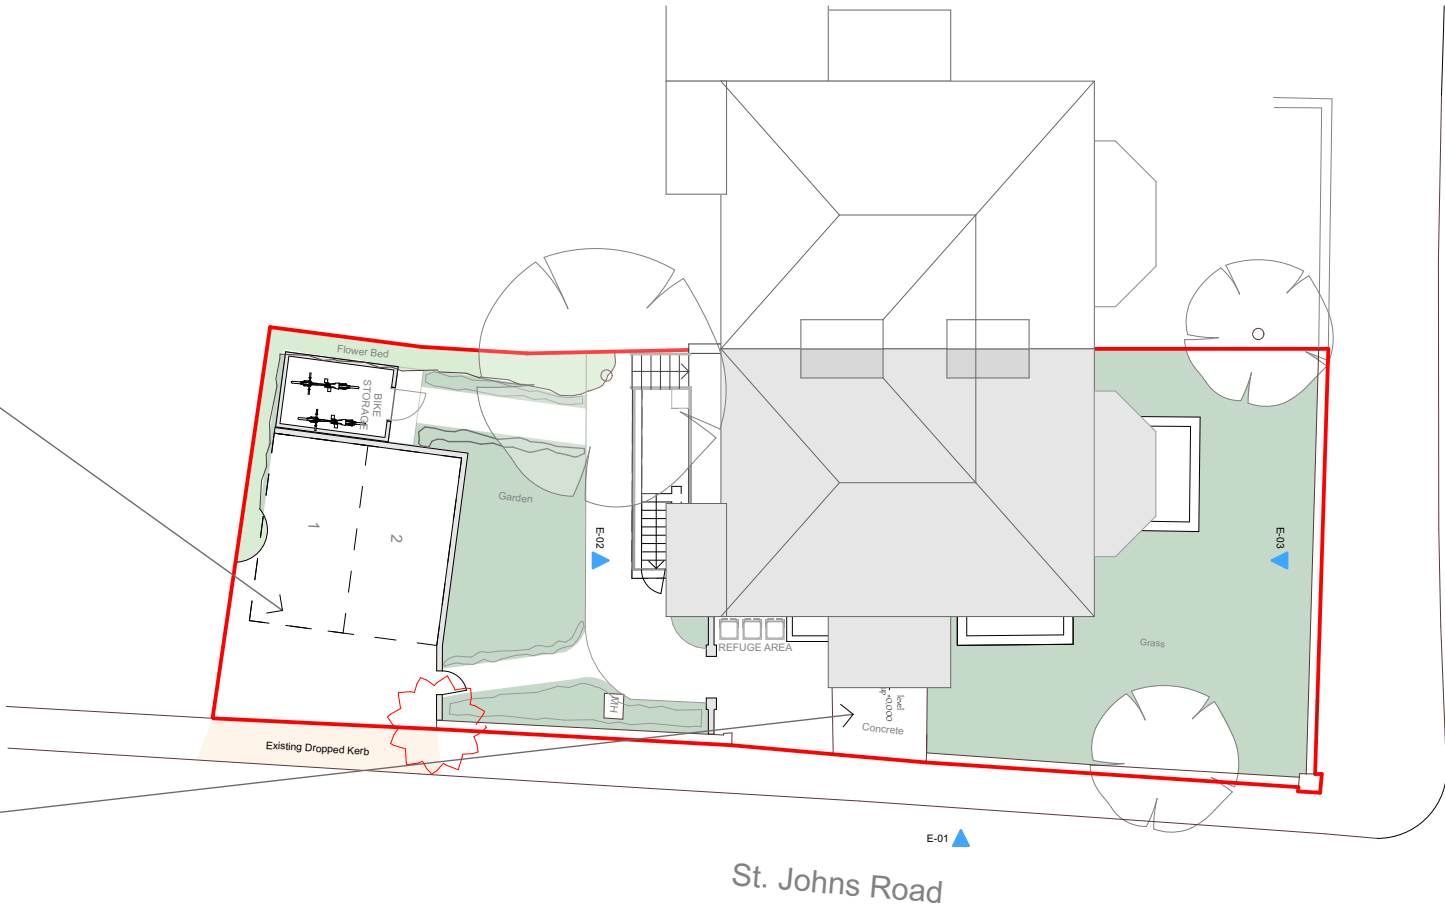

S.1

Proposed Site Plan

1:200

© This drawing remains the property of The Keen Partnership and shall not be copied without prior written consent.

All dimensions to be checked on site and any discrepancies to be reported before work commences.

Notes:



1:200

0 2 4 6 8 10 m

THE KEEN PARTNERSHIP
The Courtyard
Edinburgh Road
Reading RG30 2UA
Tel: 0118 9510 855
Fax: 0118 9510 866
chris@keenpartnership.co.uk
www.keenpartnership.co.uk



Client:

Mr M Opal

Job Title:

10 Eldon Road, Reading, RG1 4DH

Drawing Title:

**Existing and Proposed Site Plan
REV 03**

Drawing Date:

15-11-2021

Status:

PLANNING DRAWINGS

Issue Date:

01/07/2025

Drawn By:

C.P/ CM

Scale:

1:200@A3

Job No:

9403

Drawing No:

9403 PL-04

Rev: