

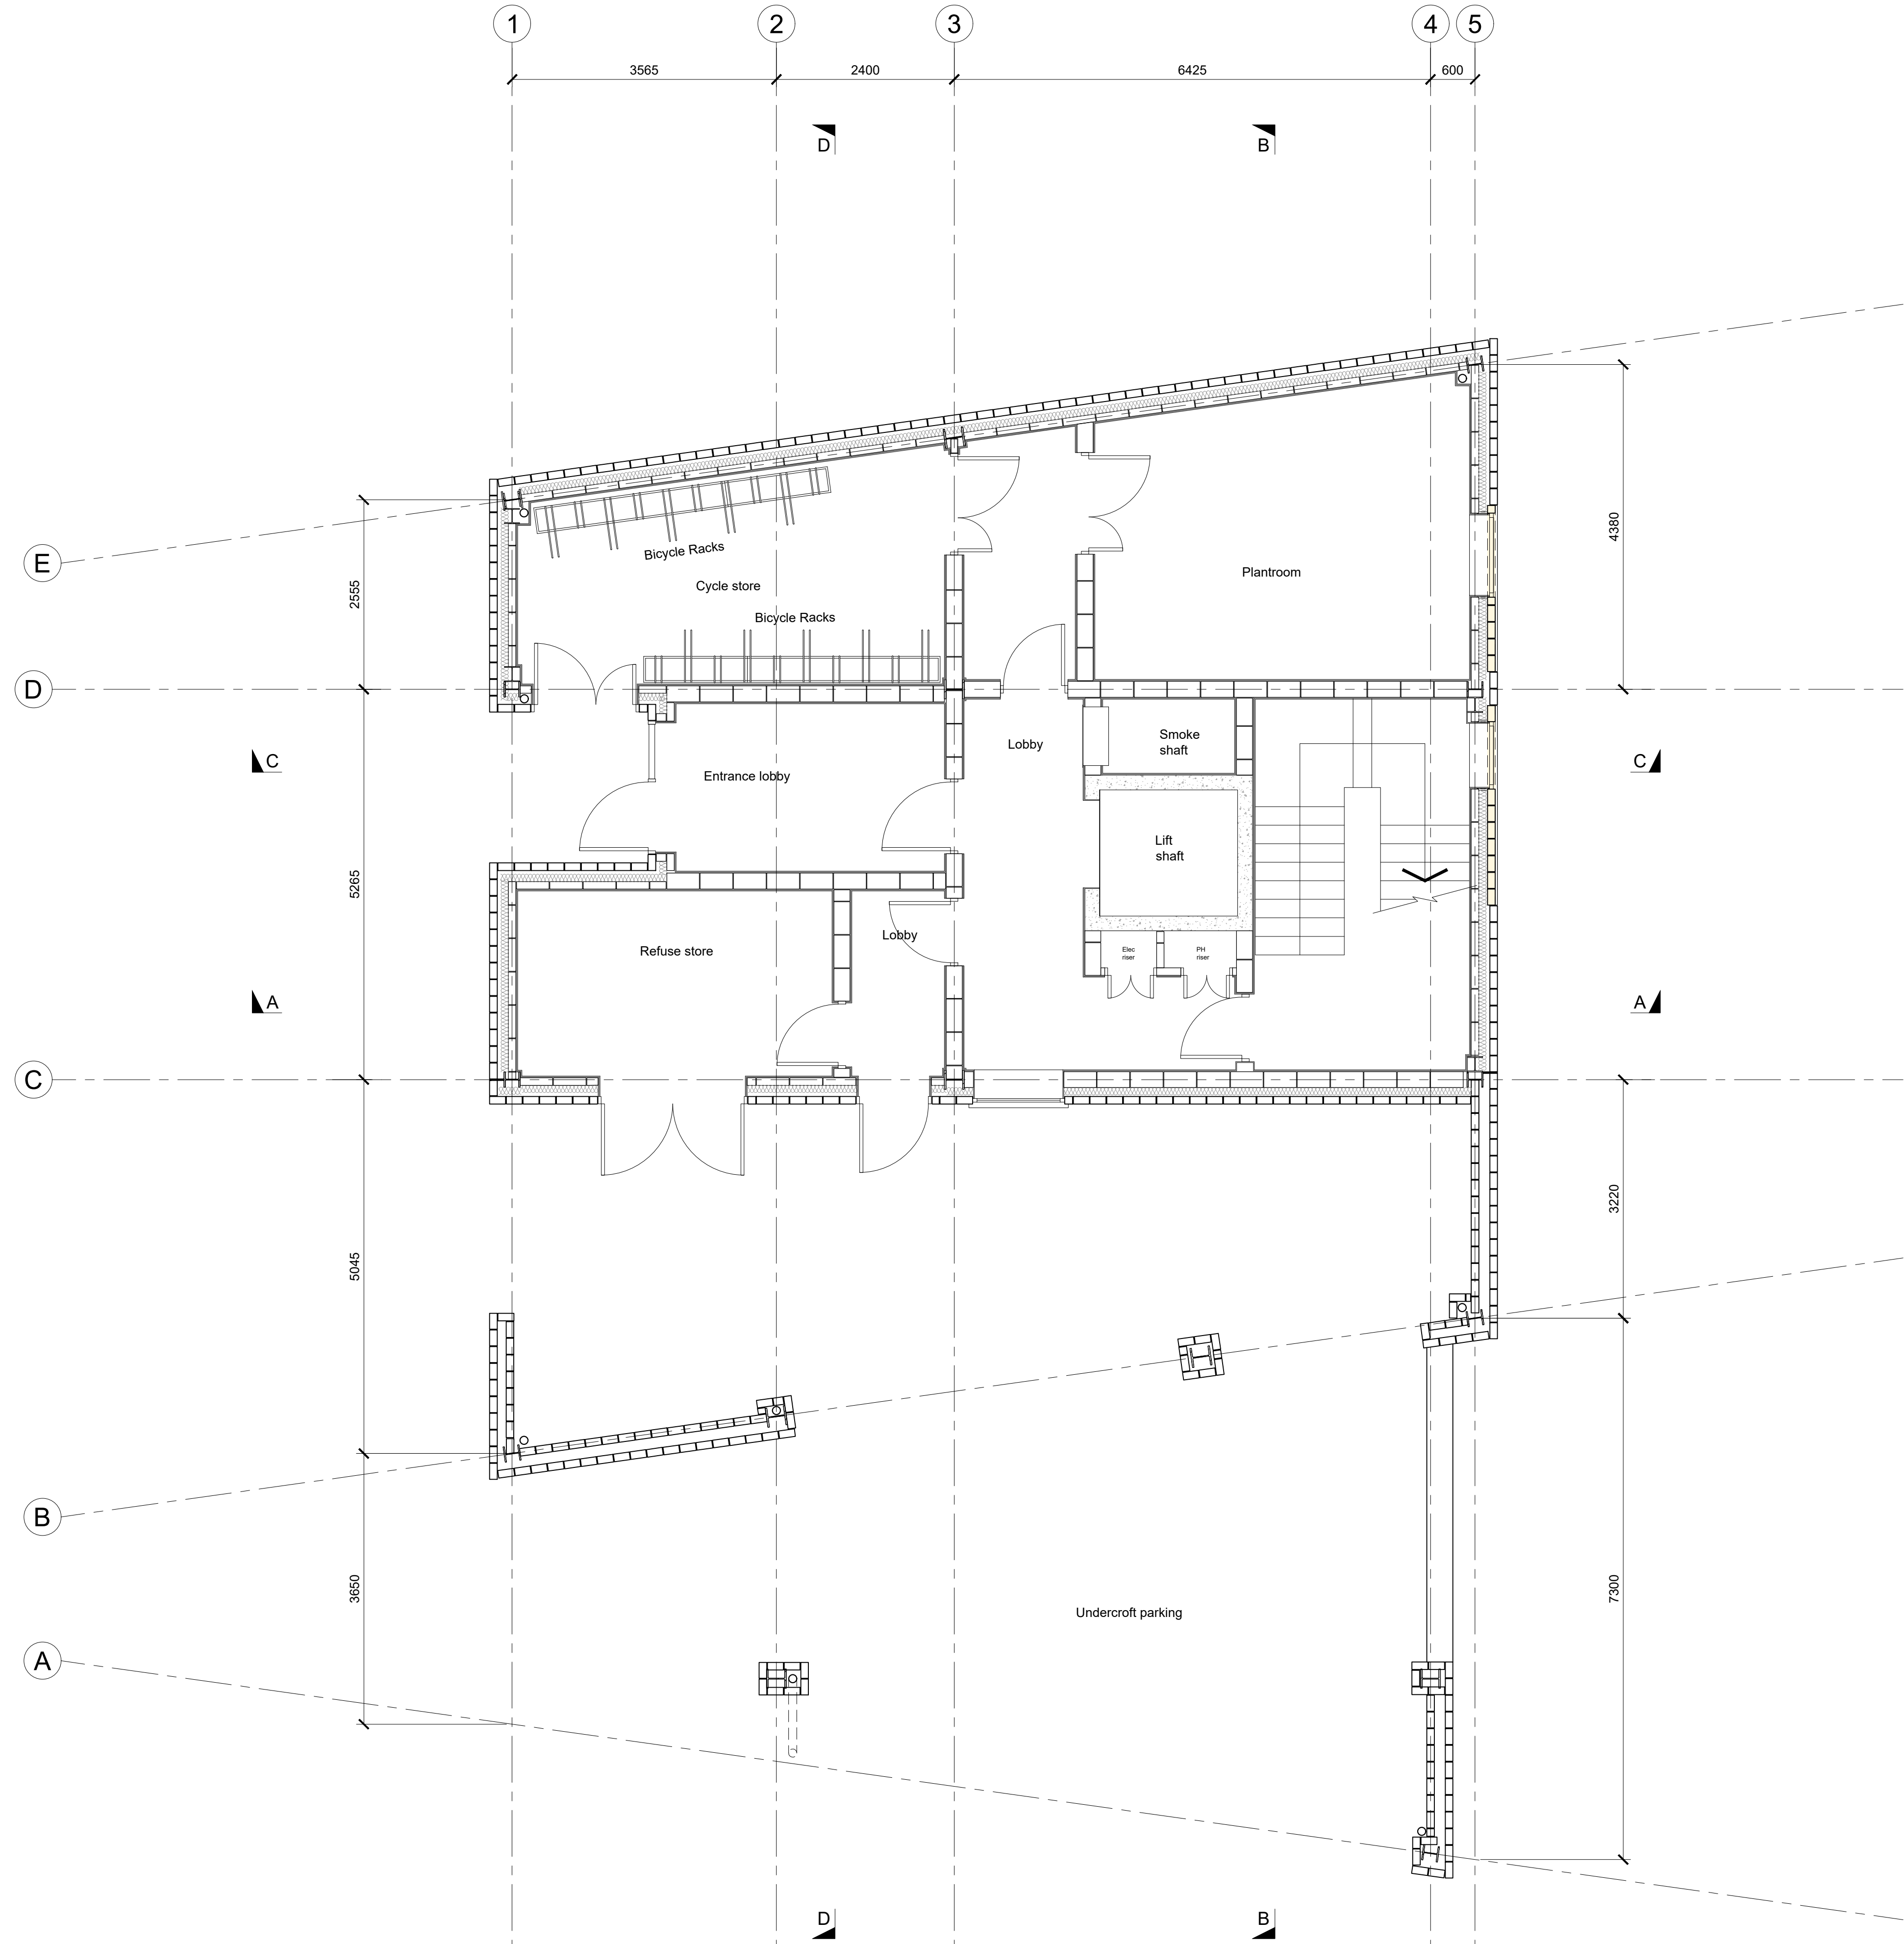


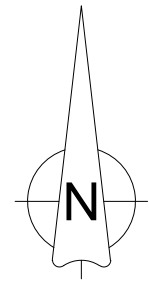

Proposed Ground Floor Plan
Scale 1:50

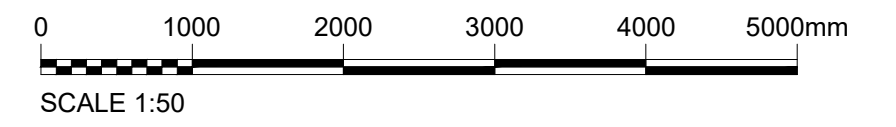

REV	DATE	DRN	CHKD	APPD	DESCRIPTION
E	12.08.25	KJC	DA	JA	ISSUE FOR PLANNING APPROVAL
D	29.10.24	KC	DA	JA	ISSUED FOR INFORMATION
C	12.09.24	JA	DA	JA	ISSUED TO STRUCTURAL ENGINEER
B	15.08.23	GS	DA	JA	ISSUED FOR BUILDING REGS APPROVAL
A	22.04.22	GS	DA	JA	ISSUED FOR INFORMATION

DRAWING STATUS

For Approval



E: info@bluebirdengineering.co.uk
T: 0118 9583 551
A: 46 London Street, Reading, RG1 4SQ

CLIENT	Eldon Construction Ltd	
PROJECT	Mulberry House Reading	
TITLE	Proposed Ground Floor Plan	
DRAWN	GS	DATE Apr 2022
SCALE	1:50 @ A1	
DRG NO	A-1100	REV E
© BLUEBIRD ENGINEERING LTD 2022		