


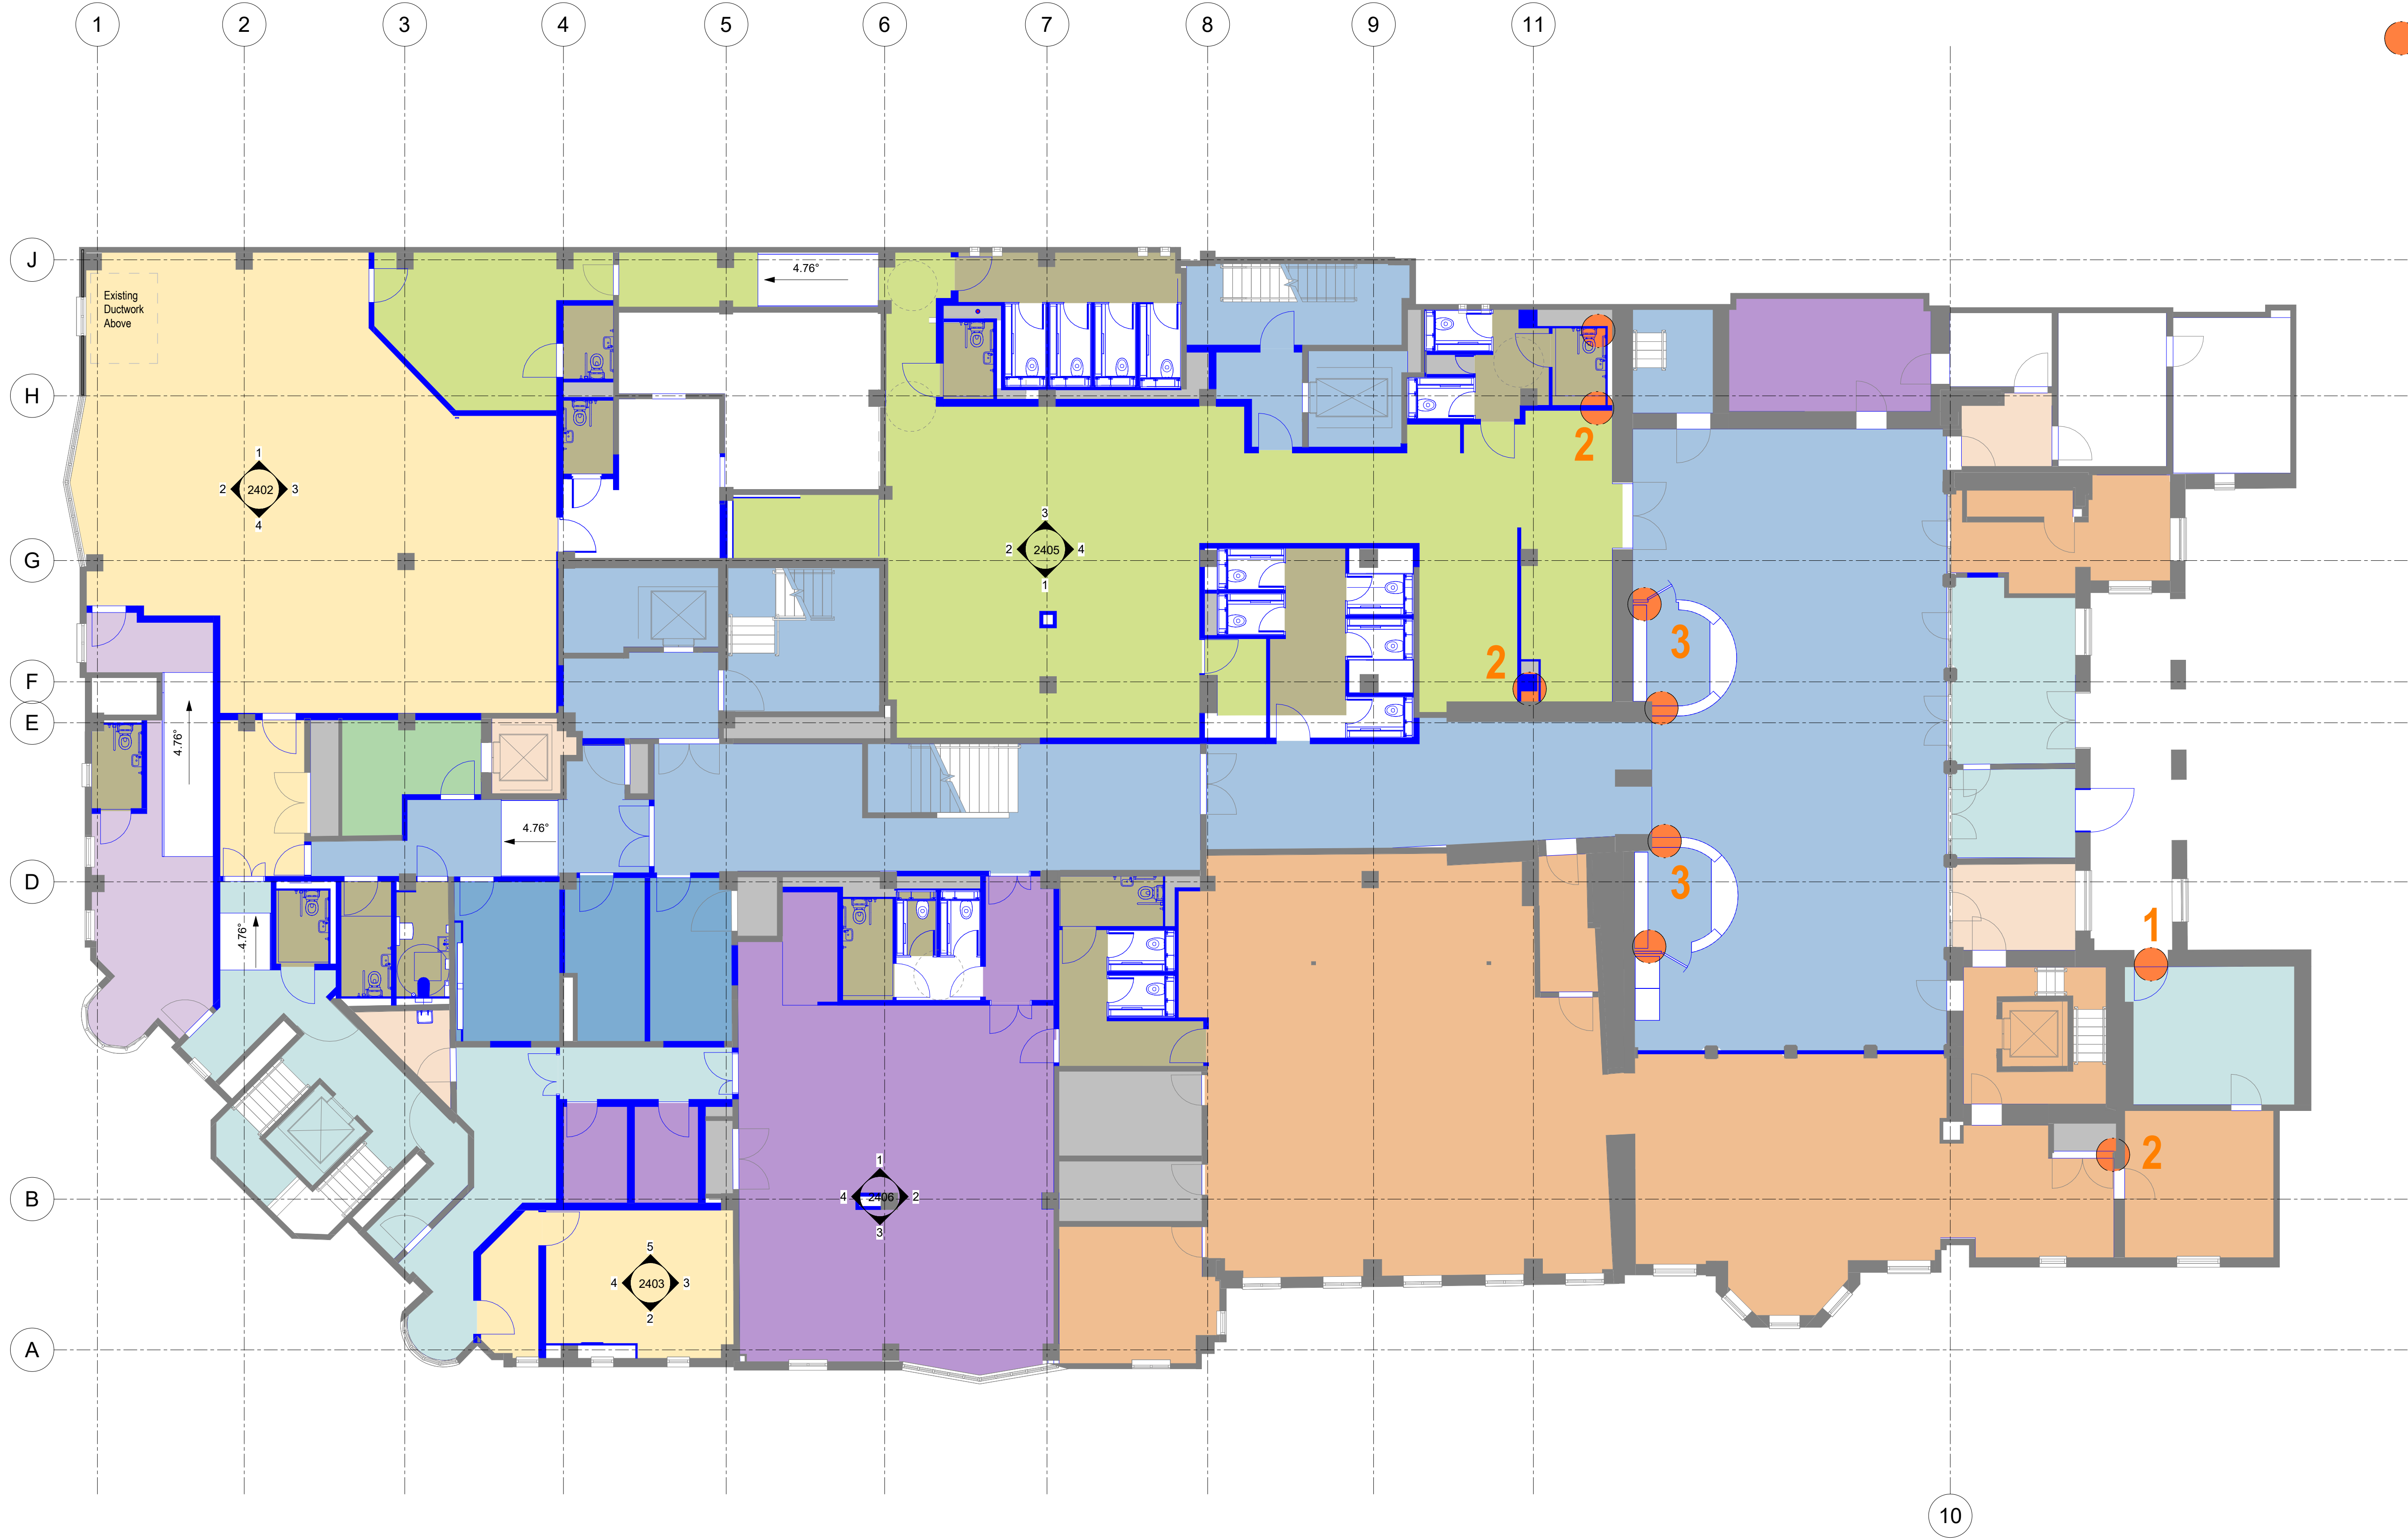

Ground Floor Plan As Proposed - Planning.
1 : 100

© Crown copyright 2018
Do not scale from drawings. Verify all dimensions on site prior to construction. This drawing is to be read in conjunction with all relevant documents and drawings. Report all discrepancies to MoJ immediately.
No unauthorised use, disclosure, storage or copying.

- Notes
- Constructor to submit methodology/schedule of works and material schedule, in accordance with planning conditions, for the areas marked.
PRIOR TO COMMENCEMENT OF WORKS TO:
- 1- Replacement of existing door
 - 2- Attachment of new partition to existing fabric
 - 3- Fixed furniture installation

Note: Furniture shown in grey to be provided by HMCTS, all infrastructure to FFE to be coordinated and provided by contractor.

Existing
Proposed

P03	16/12/2024	Planning key added, issued for planning
P02	31/10/2024	Issue for planners
P01	04/10/2024	Draft to HMCTS
Rev	Date	Description

Key Plan

Project Status
For Information

Client

Ministry of Justice

Project
HMCTS
Reading Crown Court

Ministry of Justice, 102 Petty France, London, SW1H 9AJ

Project Description / Site
Reading Crown Court Refit - New Hearing Room

Project Address
Reading Crown Court,
Old Shire Hall,
The Forbury Reading
RG1 3EH
England

Building Type
Crown Court

Drawing Title
Ground Floor Plan As Proposed - Planning
With Design Guide Colour Scheme

Originator Logo	Drawn By	PK	Date	04.08.2024
Feilden-Mawson	Checked By	SK	Date	04.08.2024
	Approved By	SK	Date	04.08.2024

Drawing Number
256379-9573-FMW-RCC-00-DR-A-1211

Sheet No.	Scale	Orig. Sheet Size	Rev.
1 of 1	As indicated	@ A1	P03
Data Security Classification	Suitability		
OFFICIAL	S2		

C:\shared\delphing\Documents\256379-9573-FMW-RCC-00-DR-A-1211_Safetyplan.dwg