

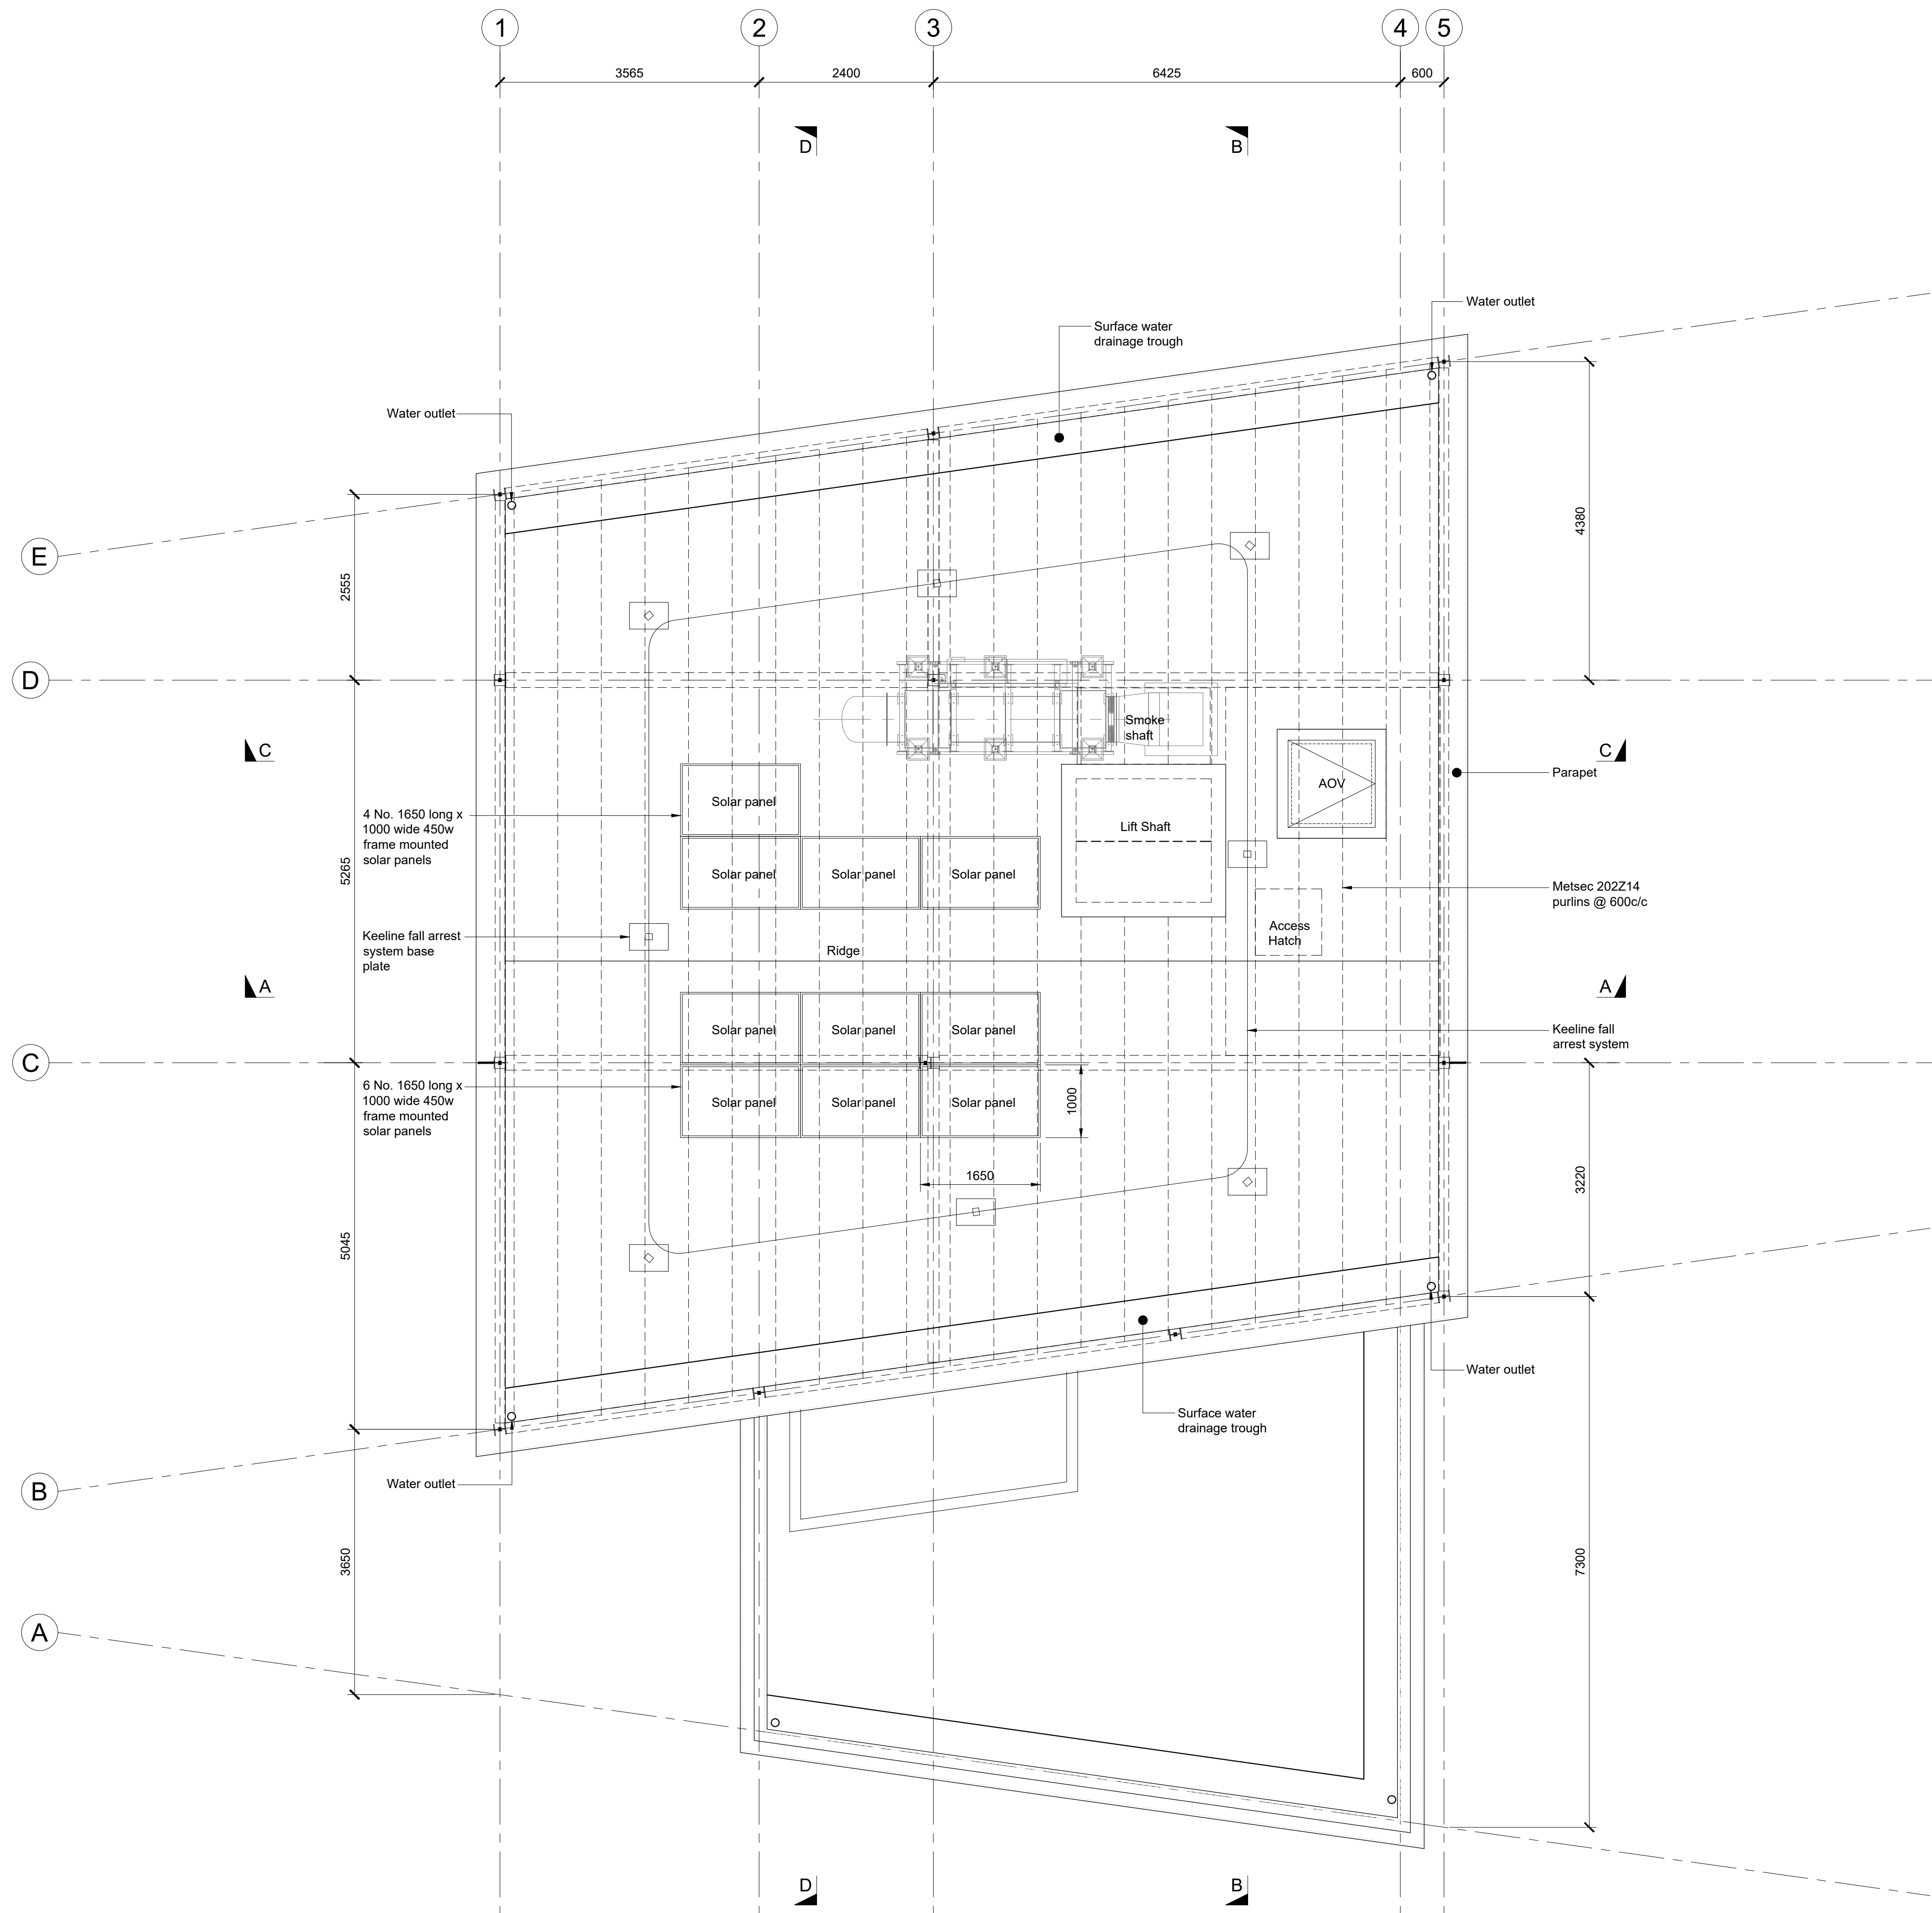


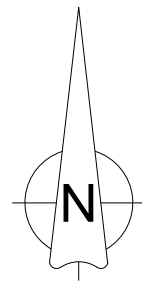

Proposed Roof Plan
Scale 1:50

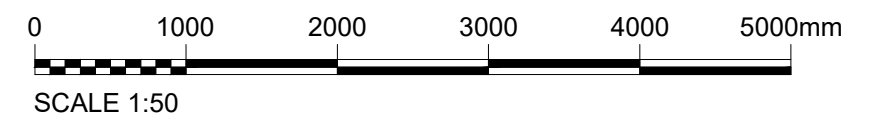

REV	DATE	DRN	CHKD	APPD	DESCRIPTION
C	12.08.25	KC	DA	JA	ISSUE FOR PLANNING APPROVAL
B	29.10.24	KC	DA	JA	ISSUED FOR INFORMATION
A	11.10.22	KC	DA	JA	ISSUED FOR INFORMATION

DRAWING STATUS

For Approval



E: info@bluebirdengineering.co.uk
T: 0118 9583 551
A: 46 London Street, Reading, RG1 4SQ

CLIENT Eldon Construction Ltd

PROJECT Mulberry House
Reading

TITLE Proposed
Roof Plan

DRAWN GS	DATE Oct 2024	SCALE 1:50 @ A1
-------------	------------------	--------------------

DRG NO A-1150	REV C
------------------	----------

© BLUEBIRD ENGINEERING LTD 2022