



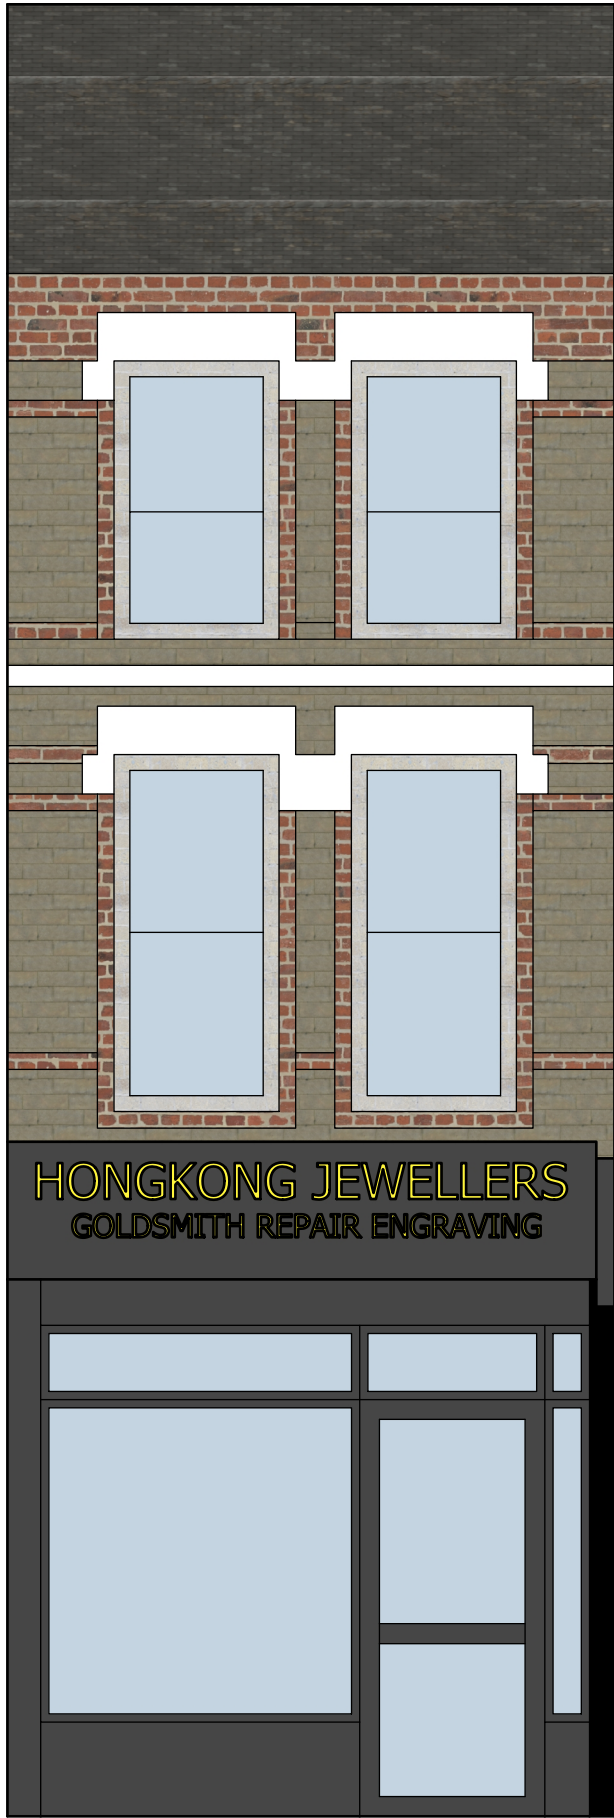

C
01

Existing Front Elevation

scale: 1:50

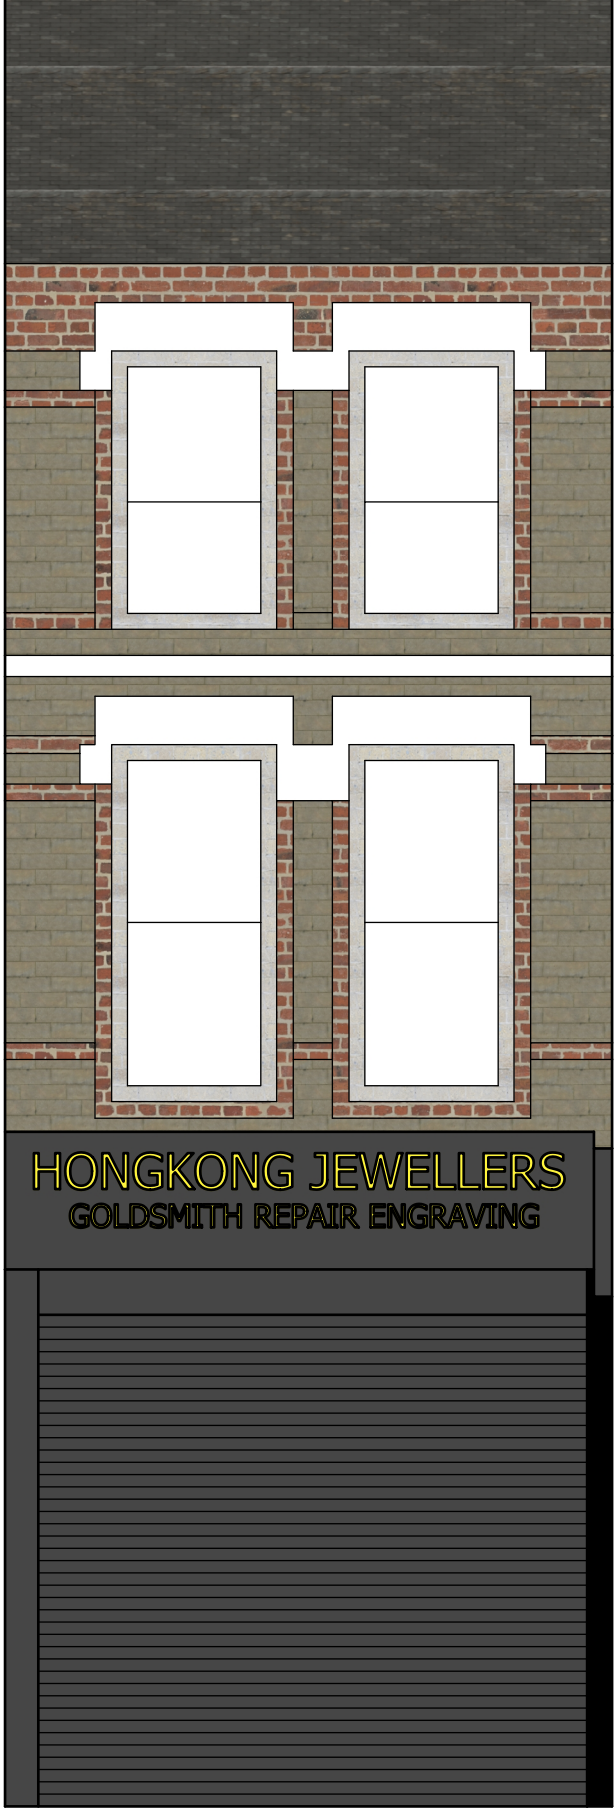

C
01

Proposed Front Elevation

scale: 1:50

Sheet Name	Description	Date	Approved
C.01 - Rev A	First Iteration	19/08/25	IW

DRAWN BY
IW

DESCRIPTION
Existing & Proposed
Front (West) Elevations
1:50 @ A3

PYRAMID PLANNING

PROJECT NAME
3 West Street

PROJECT NO.
25-00028

ISSUED
19 Aug 2025

C.01

Rev A