


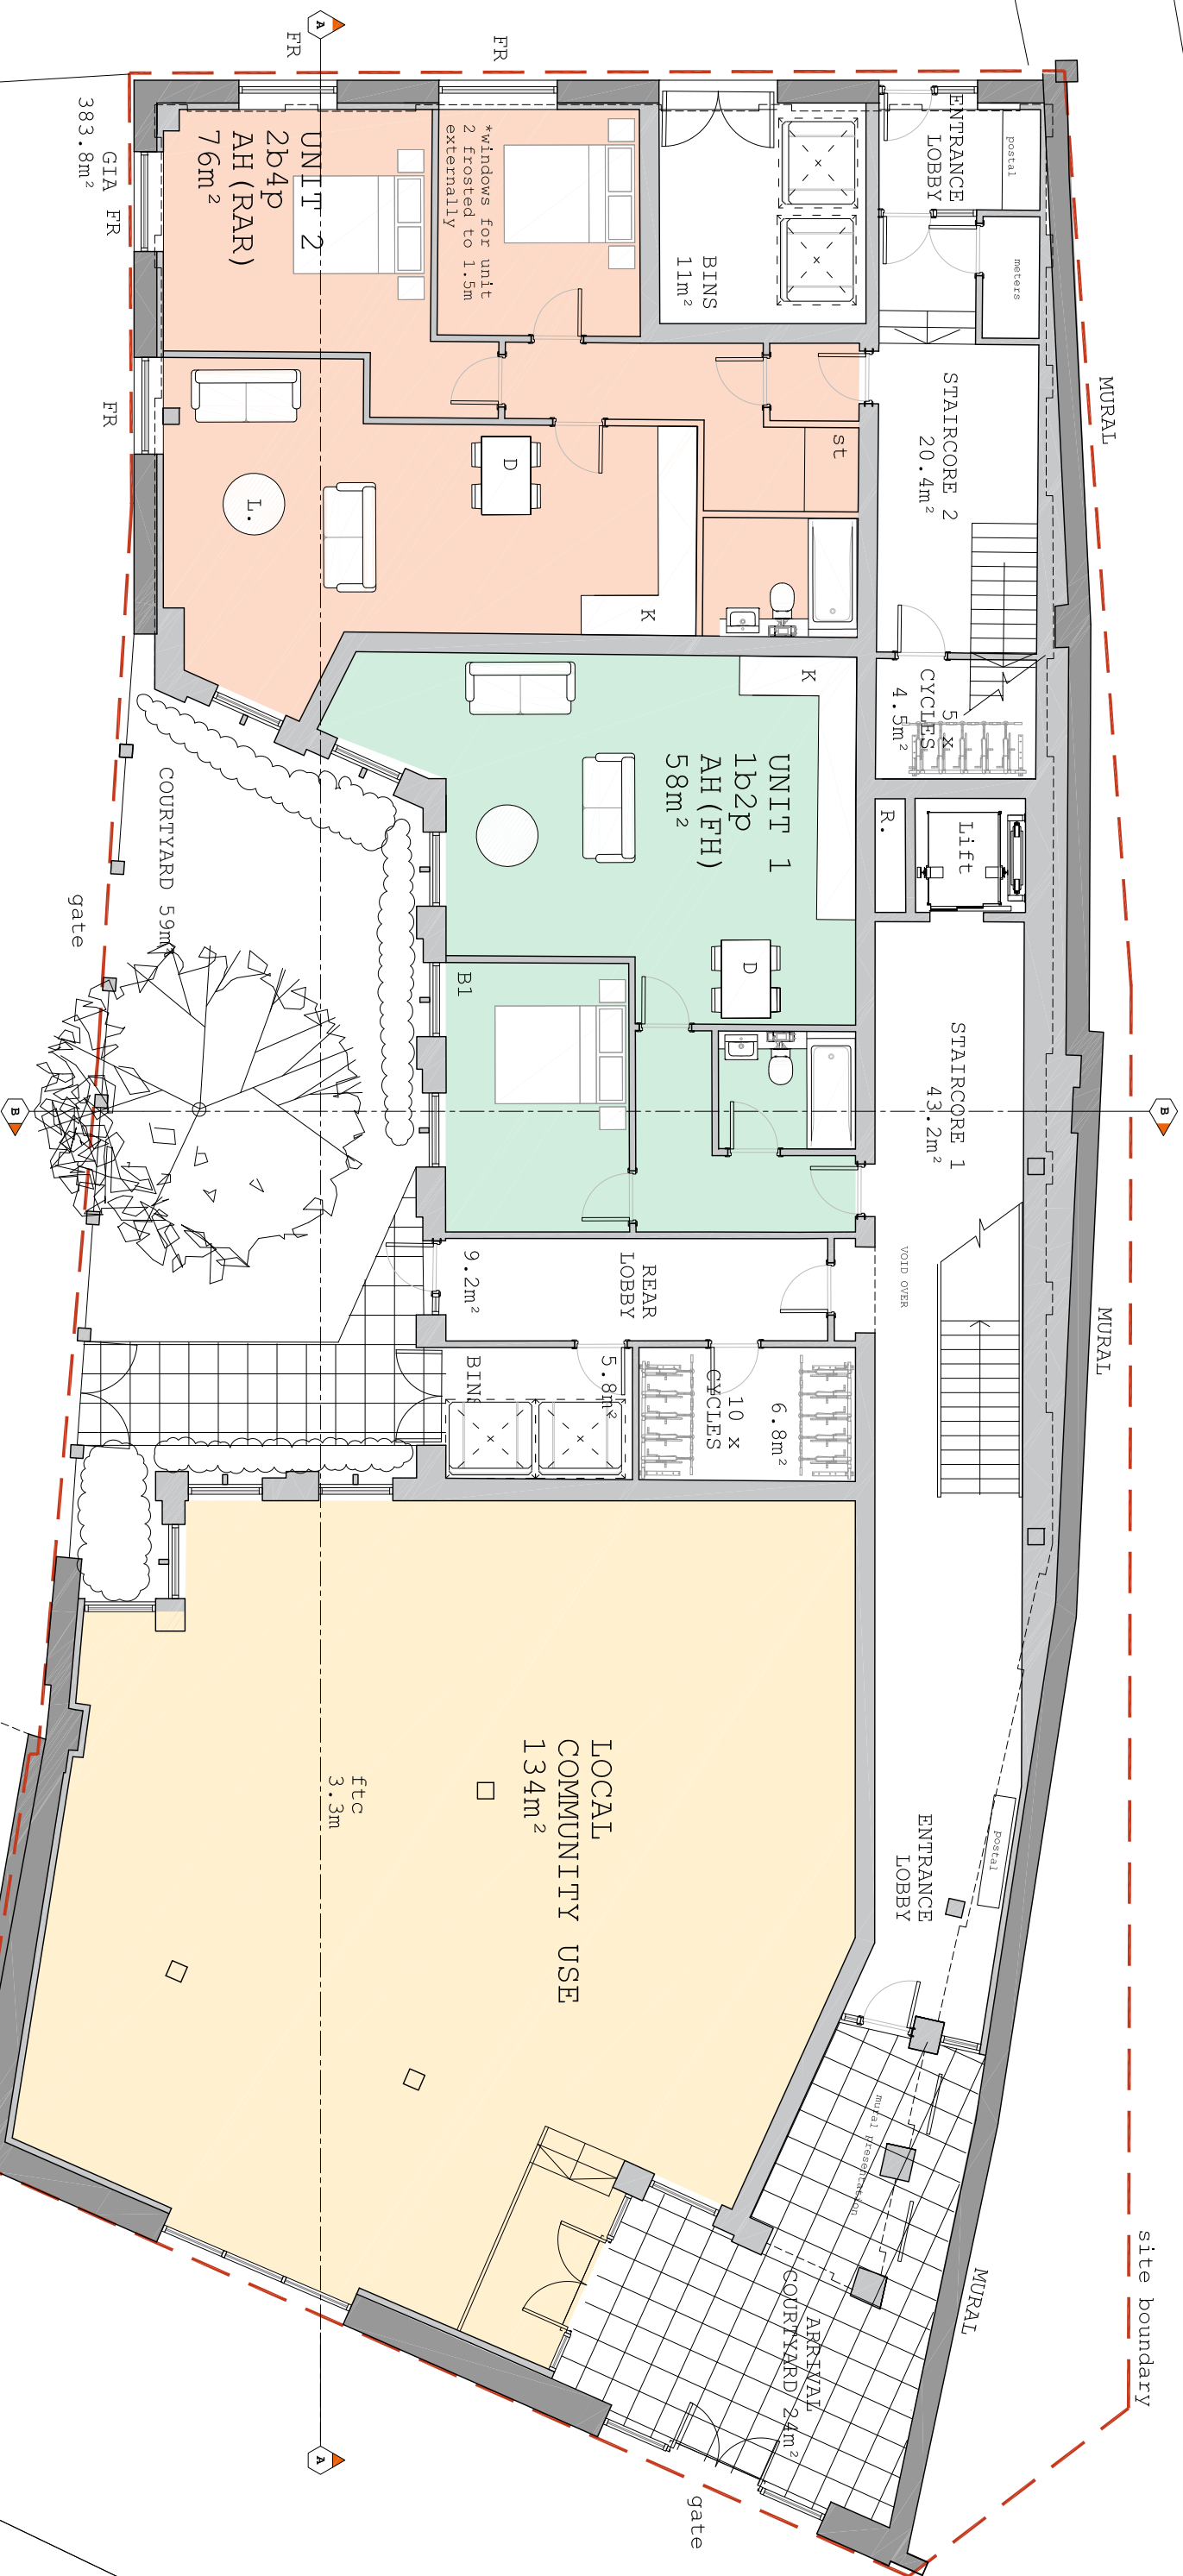

Drawing key:

- existing structure
- proposed structure
- Estimated structural columns

collaborating with:

Red Line Land
Central Club Ltd.

Job: 426
Drawing: 03-10
Revision: E

Project:
Central Club
Reading RG1 4SQ

Drawing Name:
Ground Floor plan

Date:
13.2022

Status:
planning

Drawn By:
OA

Checked By:
EW/SH

Colony Architects Ltd.
The Wine Store, Brewery Court,
Theale, Reading, RG7 5AJ
+44 (0)118 380 0328
hello@colonyarchitects.com
colonyarchitects.com

RIBA
Chartered Practice

