




FRONT ELEVATION



ELEVATION TO UPPER REDLANDS ROAD

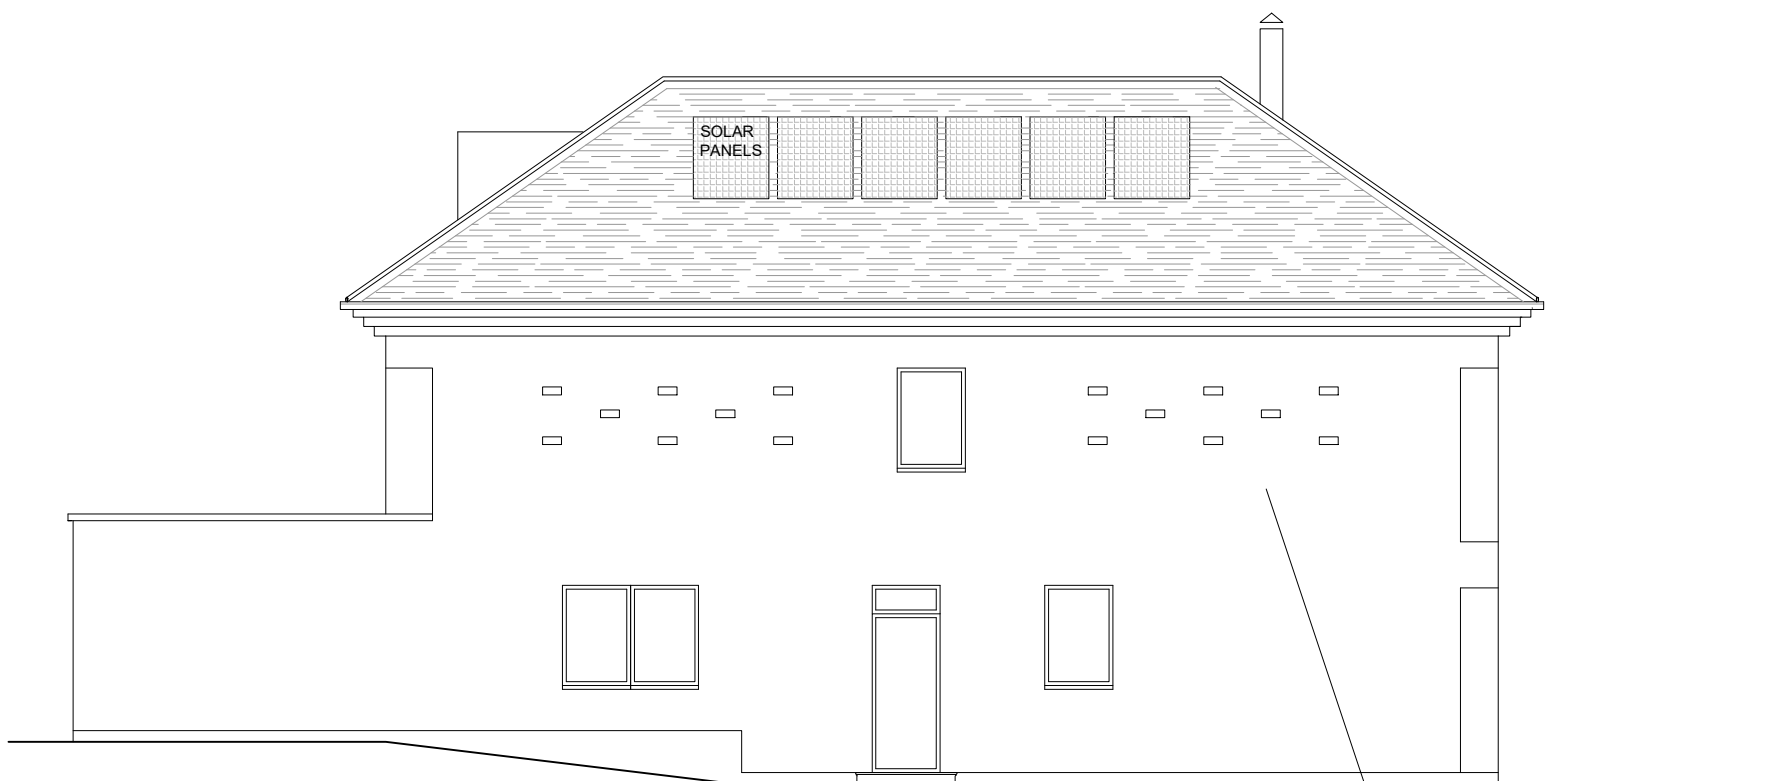


FLANK ELEVATION



REAR ELEVATION



BEE'S SHELTERS

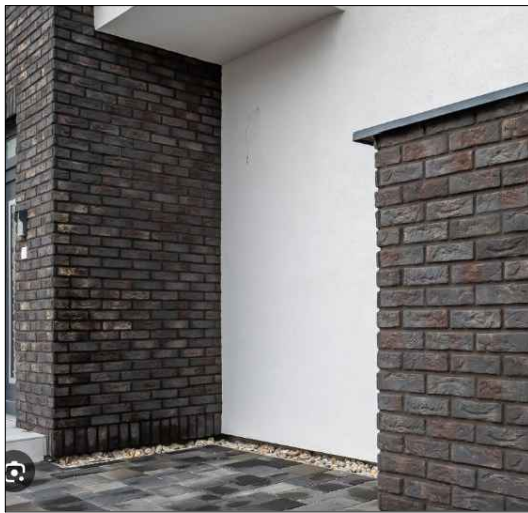

DARK GRAY BRICK EXAMPLE




SLATE ROOF



RENDERED PORCH



CORNER DETAIL

 

Scale 1:100

| Rev. | Date     | Detail            |
|------|----------|-------------------|
| A    | 28-08-25 | BIRD WALL REMOVED |

| Status         |
|----------------|
| PLANNING ISSUE |



ASCOT DESIGN  
Timeless architecture

Ascot Design Ltd, Berkshire House 39-51 High Street, Ascot, Berkshire, SL5 7HY  
Tel: 01344 299330 Fax: 01344 299331 Email: info@ascotdesign.com  
www.ascotdesign.com

| Client            |
|-------------------|
| MR MOHAMMED SAOOD |

| Project Title                                       |
|-----------------------------------------------------|
| LAND ADJACENT<br>43 UPPER REDLANDS ROAD,<br>READING |

| DRAWING Title       |
|---------------------|
| PROPOSED ELEVATIONS |

| Scale      | Date    | Drawn |
|------------|---------|-------|
| 1:100 @ A1 | MAR '25 | KMB   |

| DRAWING No.     | Rev. |
|-----------------|------|
| 24-J4673-03-001 | A    |

The copyright in this document and design is confidential to and the property of Ascot Design Limited